
Air source heat pump
(NIBE F2040-12)


Height (mm) - 995
Width (mm) - 1145
Depth (mm) - 452

Volume - 0.514 m³
PD Allowance - 0.6 m³


Distance from the nearest neighbour's habitable window to the ASHP

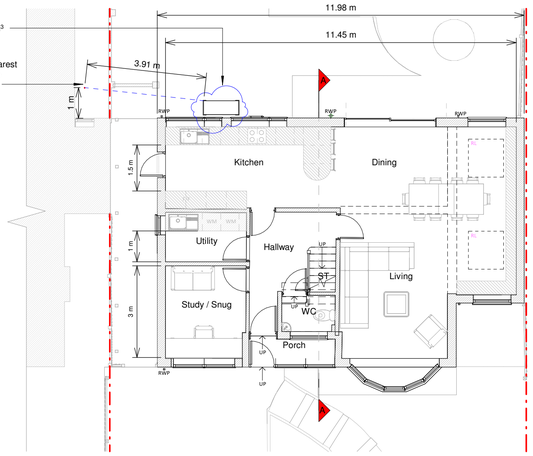

Ground Floor Plan

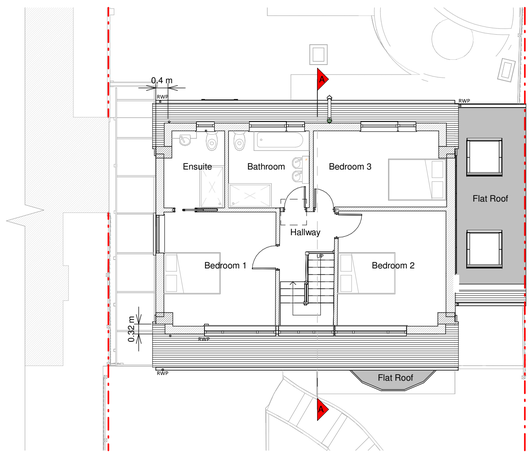


First Floor Plan

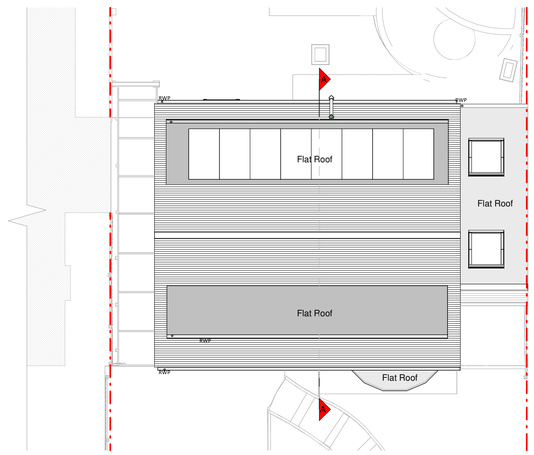


Roof Plan




Front Elevation

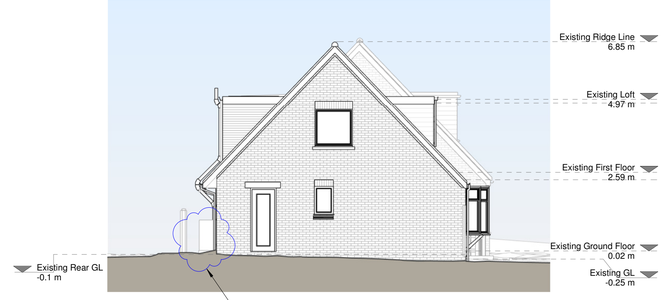


Left Side Elevation

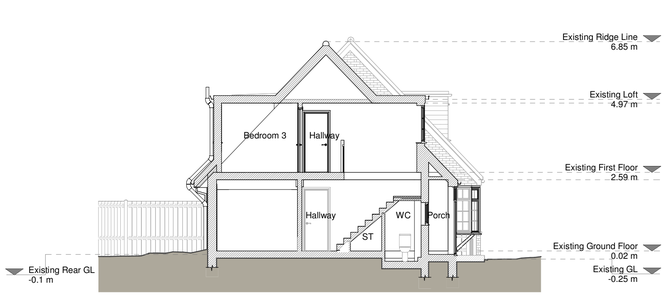

Section A - A

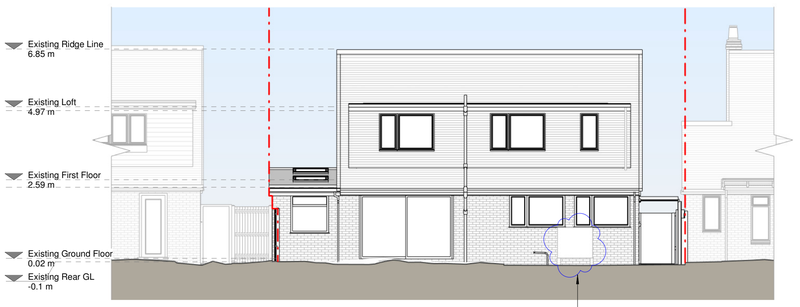

Rear Elevation

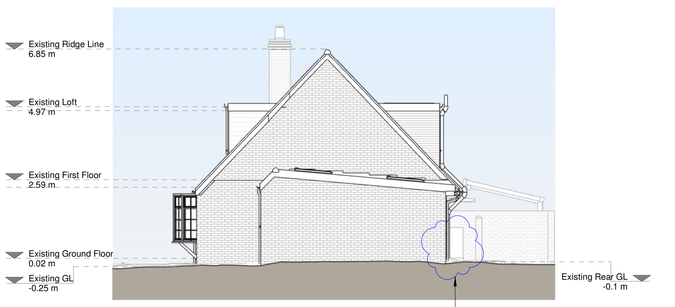

Right Side Elevation

Copyright in the design and this drawing is the property of RESI and must not be copied or used in any fashion without written sanction of RESI. This drawing must be read in conjunction with all other relevant documentation and drawings.

RESI accepts no liability for any expense, loss or damage of whatsoever nature and however arising from any variation which has not been referred to them and their approval obtained.

Print out to actual scale. Do not scale from this drawing, use figured dimensions only. All sizes to be checked prior to manufacture and construction. Any discrepancies to be reported to RESI immediately.

KEY

- Existing walls
- Proposed walls
- Proposed furniture
- Proposed staircase
- Proposed rooflight
- Boundary line
- Proposed beam
- Proposed drainage
- Existing removed
- 1.5m head height
- 1.8m head height

1 0 1 2 3 4 5
SCALE 1:100 m

Revision

Rev	Notes	Date
A	Planning Issue	05/11/2024

Job Title
Installation of an air source heat pump at the rear of the dwelling and all associated works at 6 Hermitage Drive

Drawing Status
Planning Drawings

Client
Merryn Pearce & Tim Taylor

Drawing Title
Existing Drawings

Scale	Drawn
1 : 100 @ A1	PS
Date	Checked
Nov 2024	EM
Drawing No.	Rev
B138523-3101	A