
PLOTS 2303 & 2311

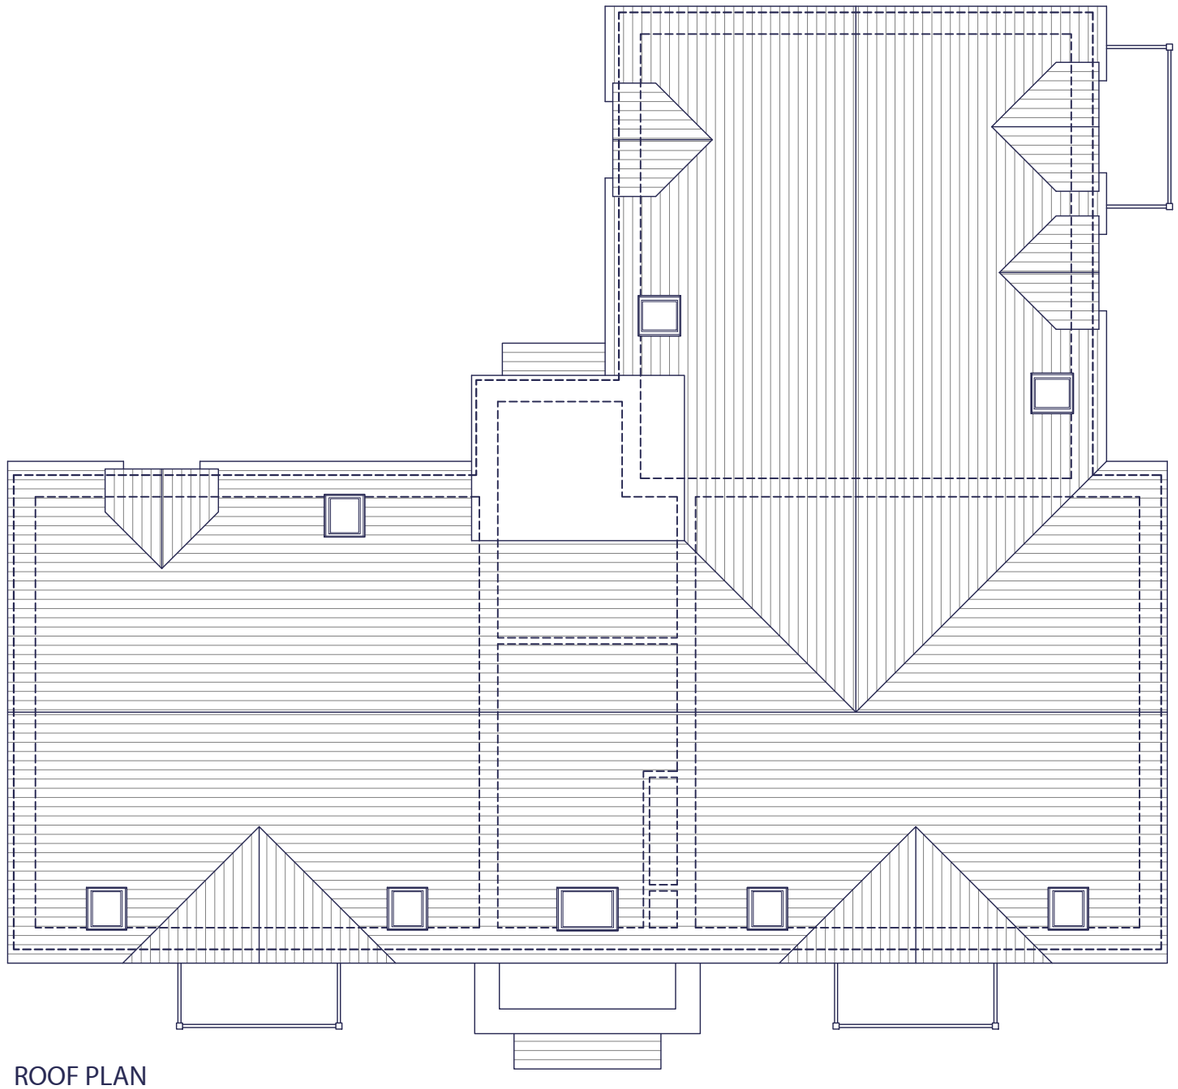

ROOF PLAN

0 1 2 3 4 5m

1:100

A	02.06.25	Rooflights added.			MCN DGP
Rev.	Date	Description			Drawn Checked

Client KIER

Project
South Wokingham
R11

Drawing Title
Block 4 - Style 4
Roof Plan

Scale 1:100 @ A3

Drawn MCN

Checked DGP

Date Feb 2025

File P1904 Flat Blocks

Drg.No. P1904.BLK4.104

Rev. A

Drawing Status PLANNING

AAP Architecture Ltd
Unit A, Monument Business Centre, Monument Way East, Woking, Surrey GU21 5LG
T 01483 727345 **E** projects@aap-arc.co.uk **W** aap-arc.co.uk

Under the Intellectual Property Act 2014, this drawing is the copyright of AAP Architecture Ltd.