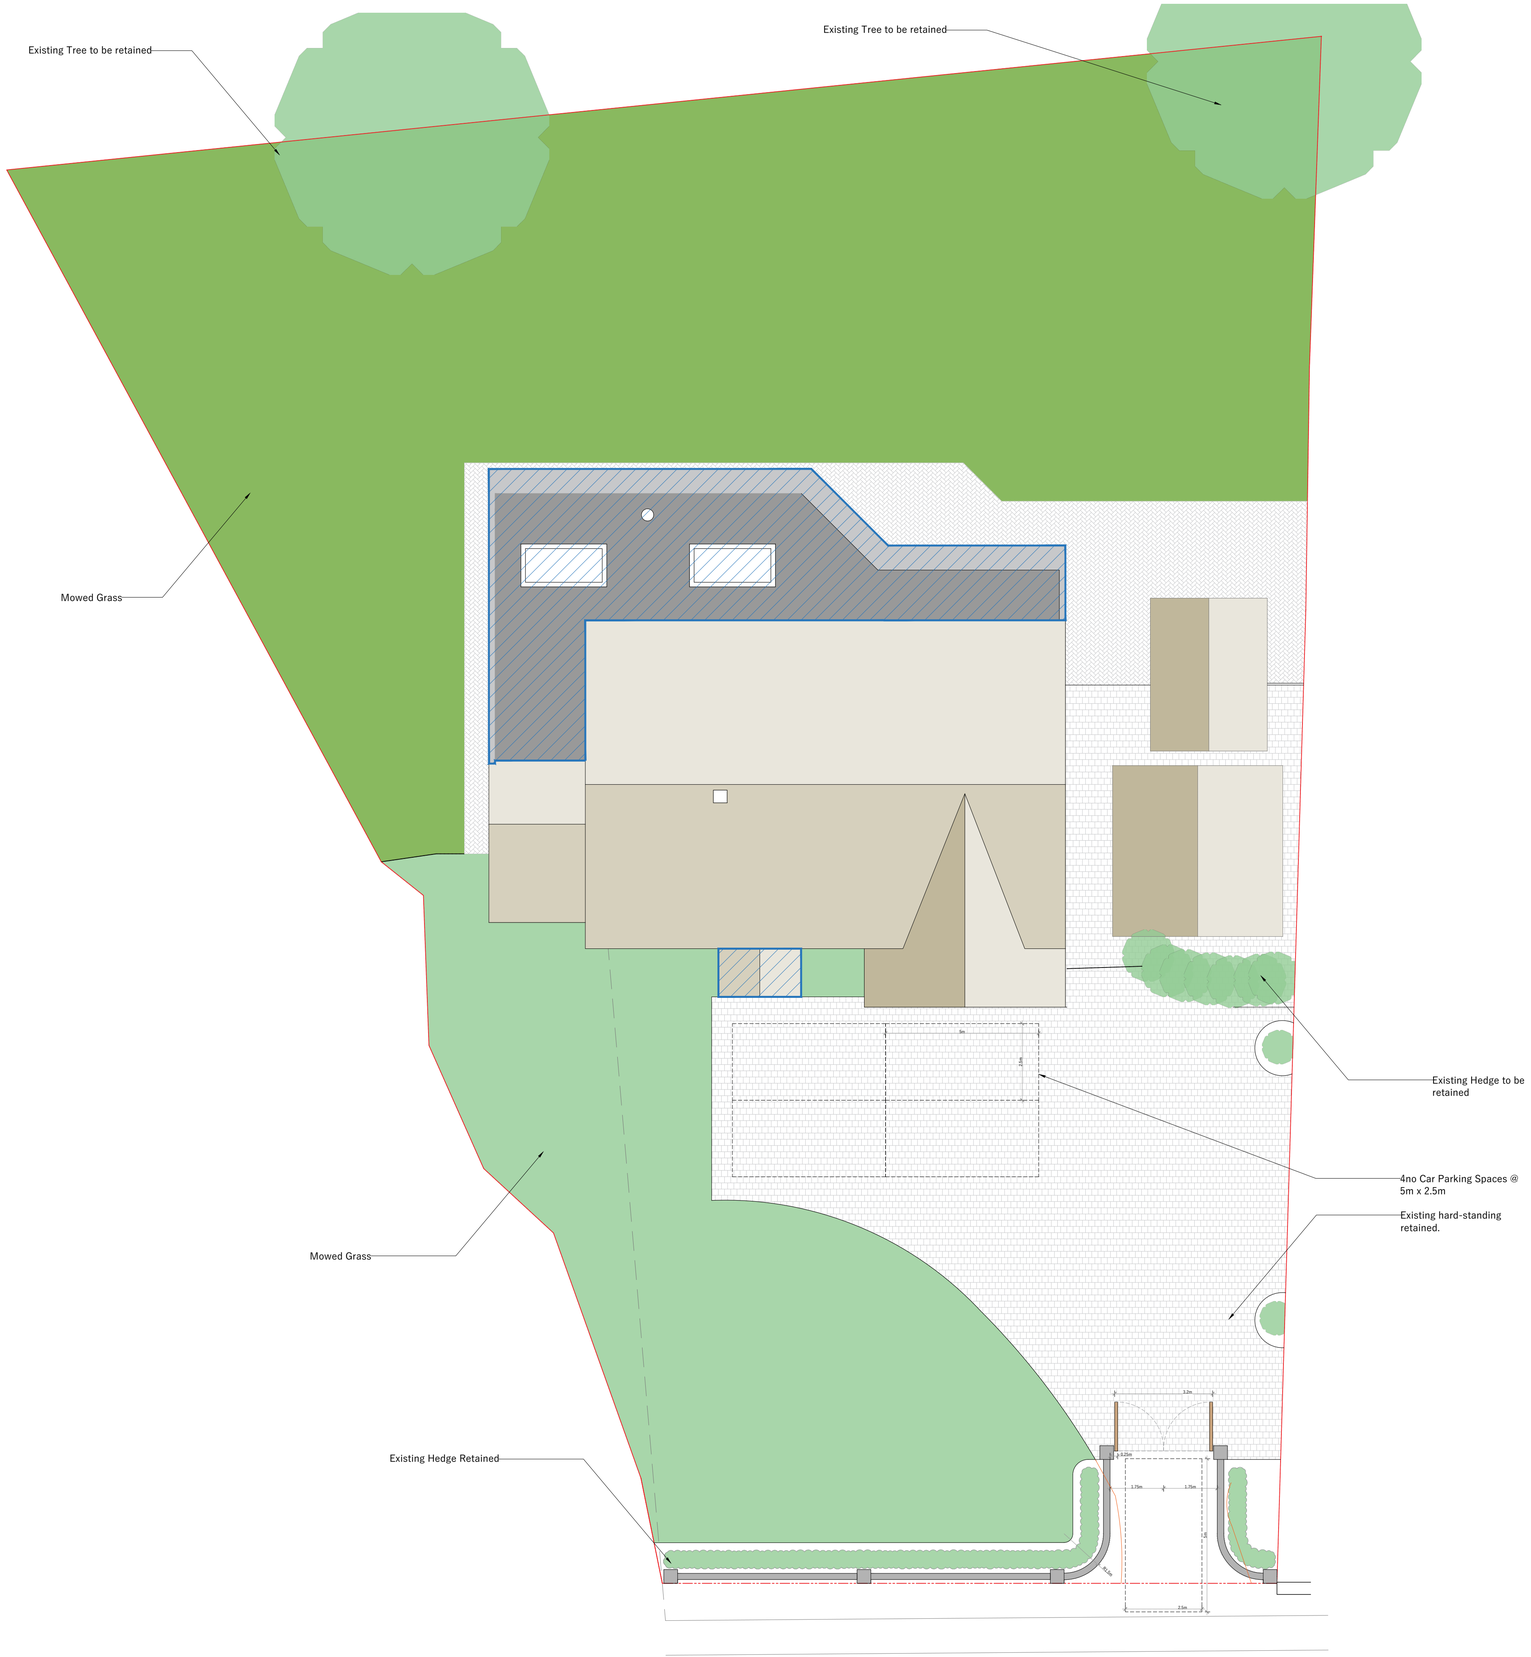



Extent of previously approved extensions.

0 1 2 4 6 8 10m

PHILIP WADGE ARCHITECTURE

www.philipwadge.co.uk
info@philipwadge.co.uk
01635 736440

PROJECT
Rear Extension

AT
Lancambria,
Basingstoke
Road, Swallowfield,
Reading,
Wokingham, RG7 1PY

TITLE
PROPOSED SITE PLAN - BIODIVERSITY

DATE
15/10/23

SCALE
1:100 @ A1
1:200 @ A3

DRAWING NUMBER
23027/PL/18

Rev
-

All Rights Reserved © Philip Wadge Associates Ltd 2024