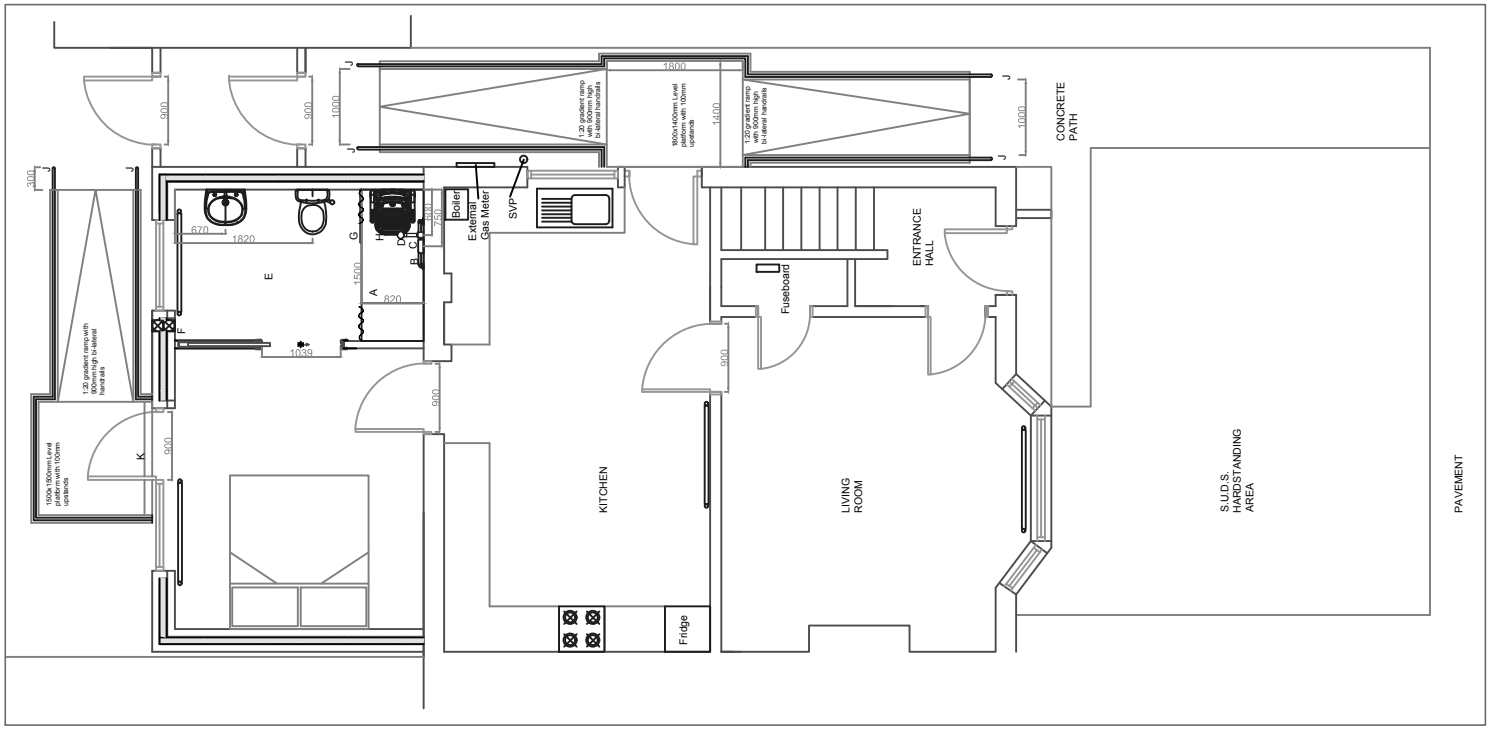

PROPOSED GROUND FLOOR LAYOUT (1:100)

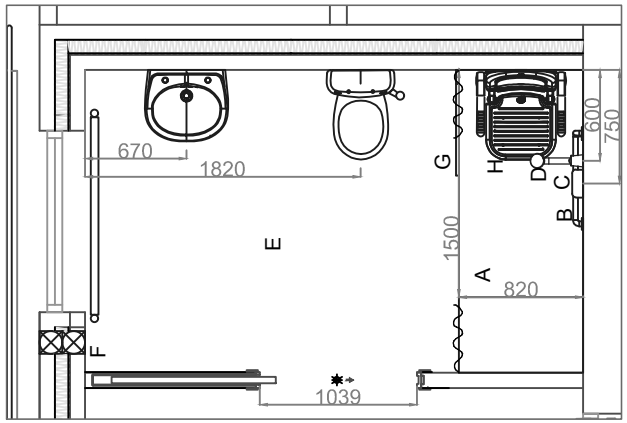

General Notes

No.	Revision/Issue	Date

Firm Name and Address

Wokingham Borough Council
PO Box 154
Shute End
Wokingham
Berkshire RG40 1WN

Project Name and Address

25 Allnatt Avenue
Winnersh
RG41 5AU
Mr T Flanders
07792 718 178

Project	Sheet
Disabled Adaptations	
Date October 2017	DFG-16-74 (2)
Scale as shown	