
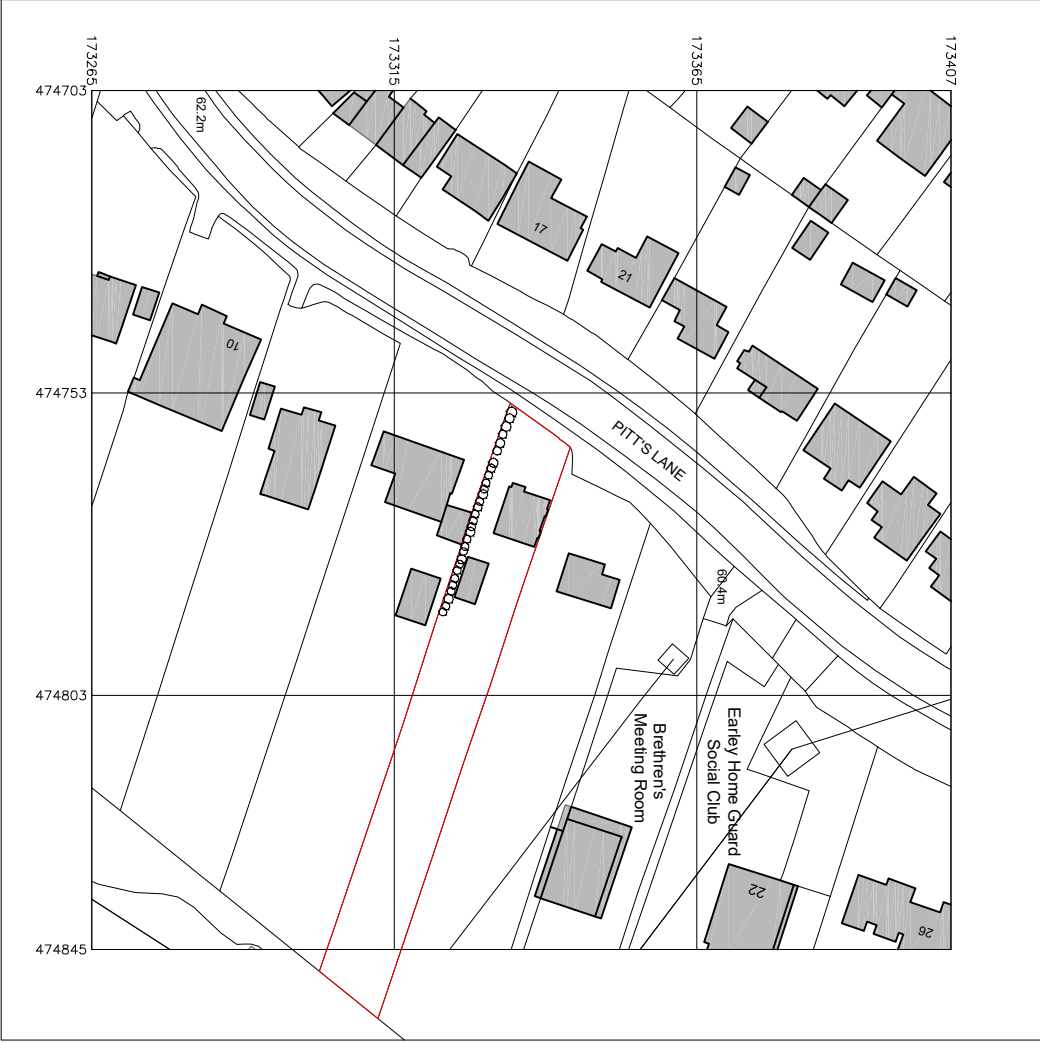


Produced on 18 July 2024 from the Ordnance Survey National Geographic Database and incorporating surveyed revision available at this date.
This map shows the area bounded by 474703 173265, 474845 173265, 474845 173407, 474703 173407, 474703 173265
Crown copyright and database rights 2024 OS 100054135. Supplied by copia ltd trading as UKPlanningMaps.com a licensed Ordnance Survey partner (OS 100054135).
Data licence expires 18 July 2025. Unique plan reference: v2f/1126185/1515177

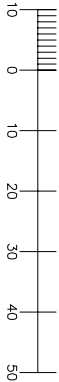

Site Location Plan - As Existing
Scale: 1:1250

All dimensions are to be checked on site before work commences.
Figured dimensions to be taken in preference to scaled dimensions.
If in doubt please ask.
© Copyright reserved.

Rev	Description	Date	Initials
FOR PLANNING SUBMISSION			
HOLTHAM+NEWMAN ARCHITECTS			
The Old Dairy, 228 High Street, Reading, Berkshire, RG7 1DN T: 07971 916490 E: info@hnmarchitects.co.uk			
Project: 16, Pitts Lane Earley Reading RG6 1BT			
Client: Mr and Mrs D. Desborough			
Drawing Title: Site Location Plan			
-			
As Existing			
Scale: 1:1250 @ A3		Dwg. No.:	Rev.:
-		2429-P103	-
Drawn by: DH			
Date: Sept 2024			