




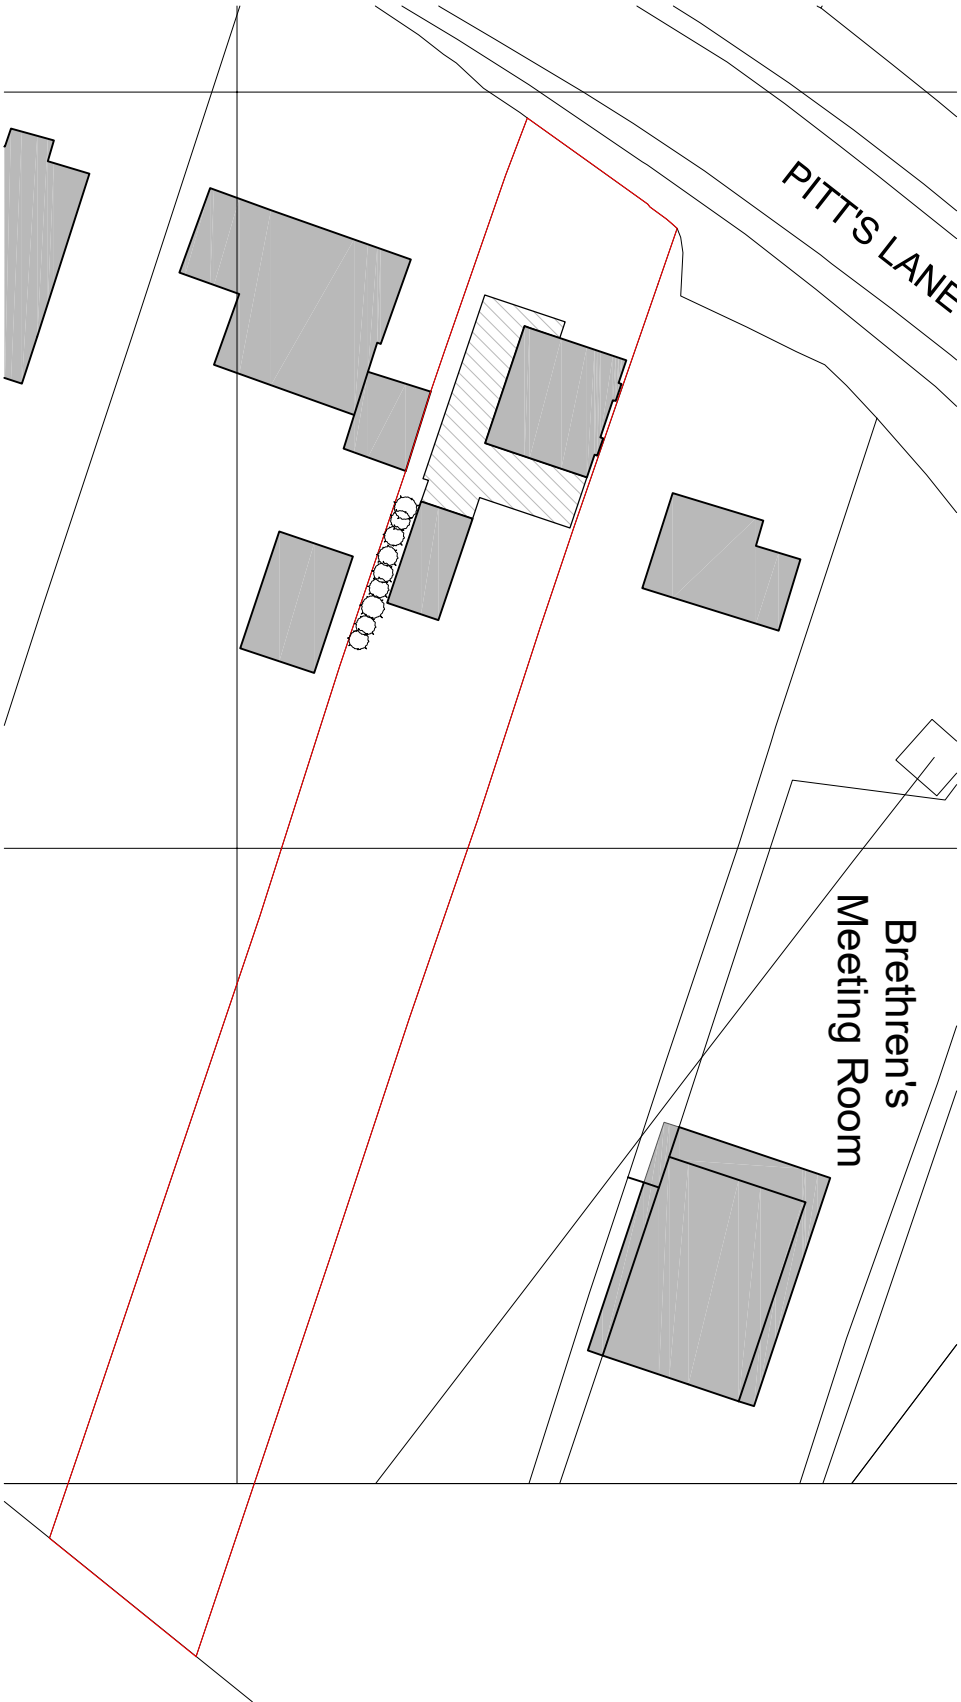

Block Plan - As Proposed
Scale: 1:500

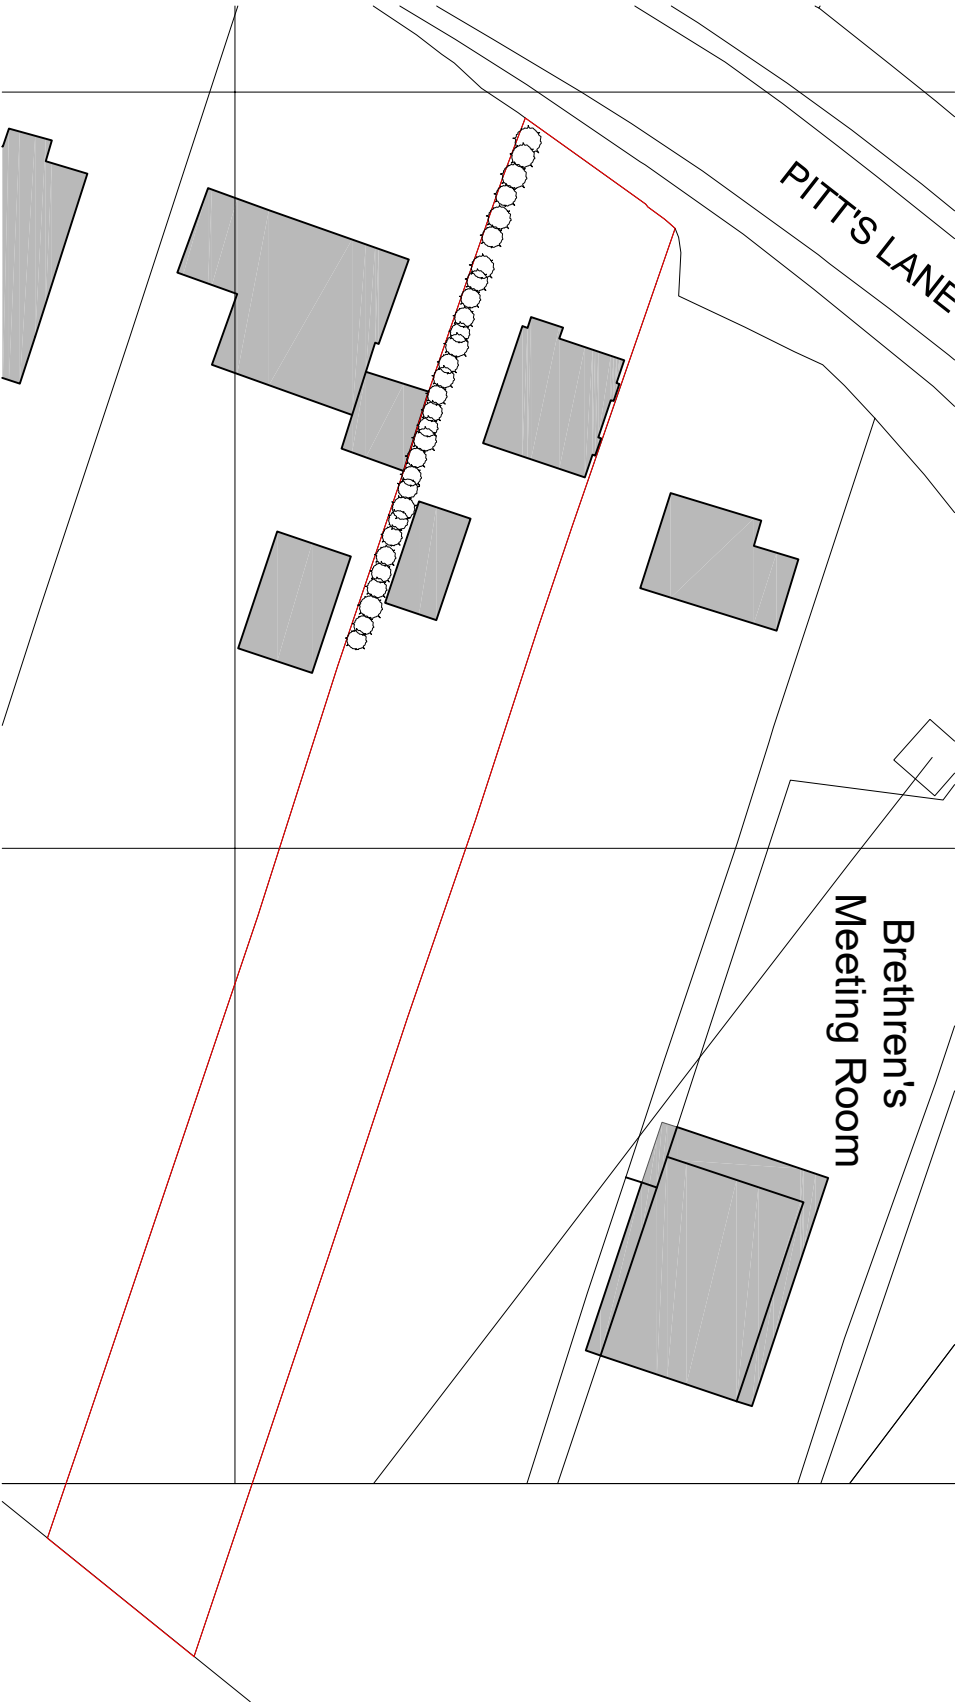

Block Plan - As Existing
Scale: 1:500

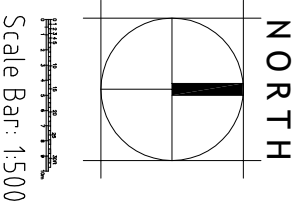

Rev	Description	Date	Initials
FOR PLANNING SUBMISSION			
HOLTHAM+NEWMAN ARCHITECTS  The Old Dairy' 228a Hyde End Road, Spencer's Wood Reading, Berkshire, RG7 1DN T: 07971 916499 E: info@hnmarchitects.co.uk			
Project: 16, Pitts Lane Earley Reading RG6 1BT Client Mr and Mrs D. Desborough			
Drawing Title: Block Plan - As Existing and Proposed			
Scale: 1:500 @ A3		Dwg. No.:	Rev.:
Drawn by: DH		2429-P104	-
Date: Sept 2024			