



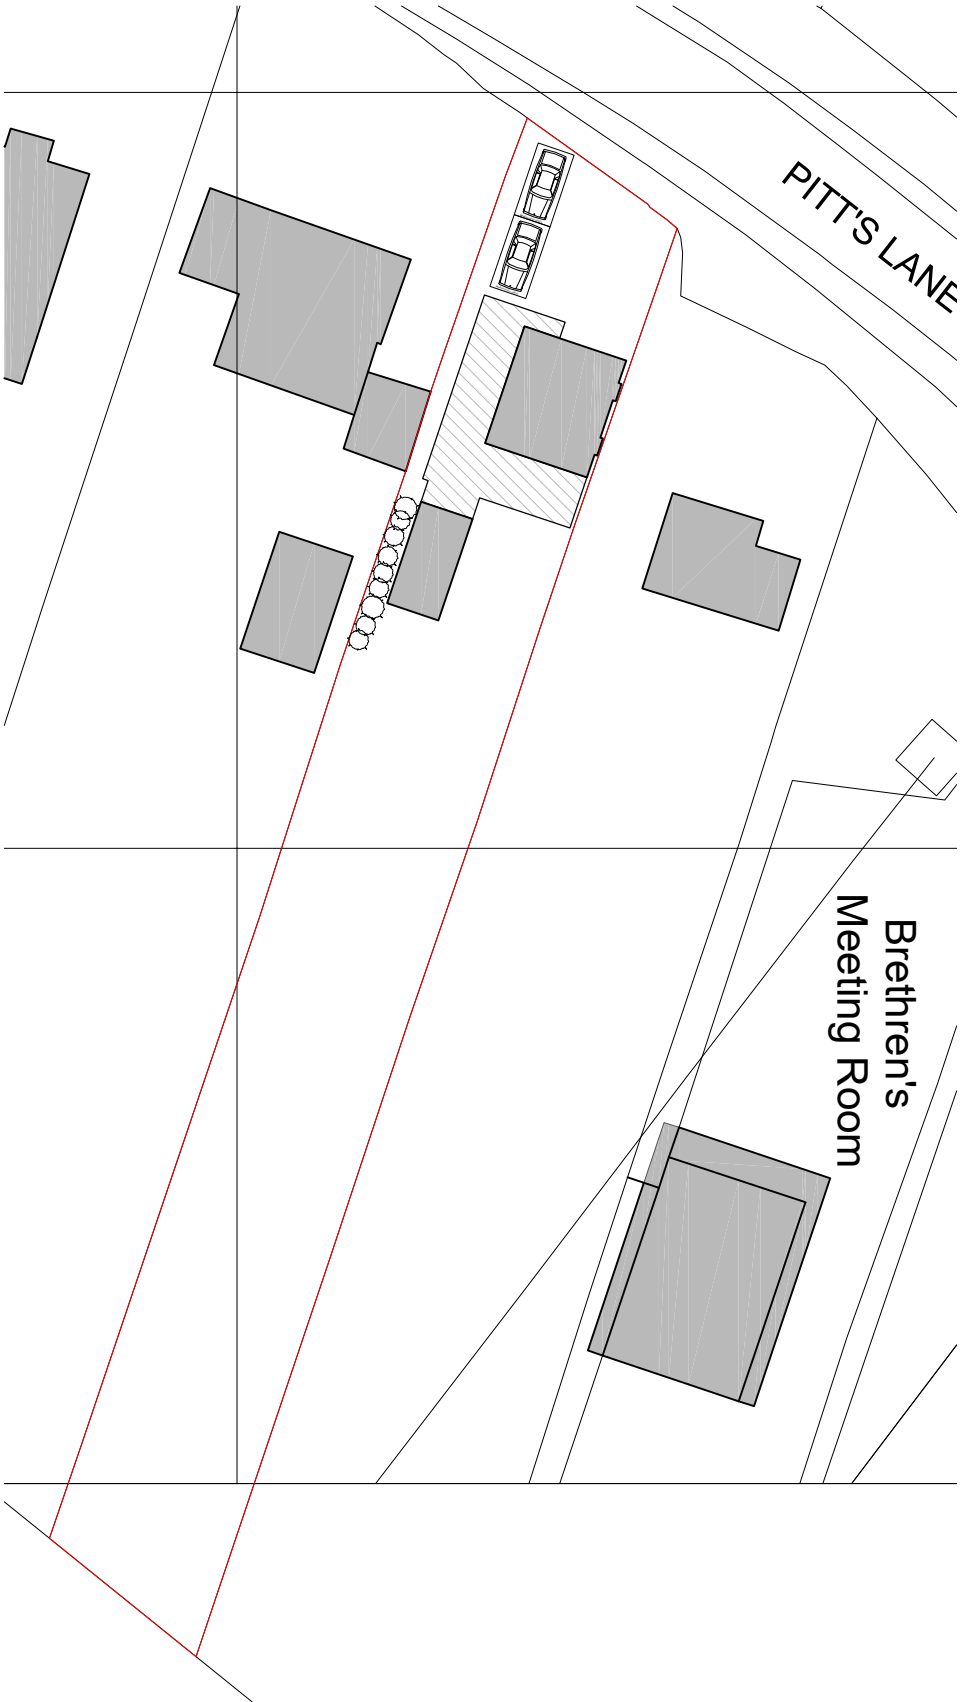

Car Parking Plan - As Proposed
Scale: 1:500

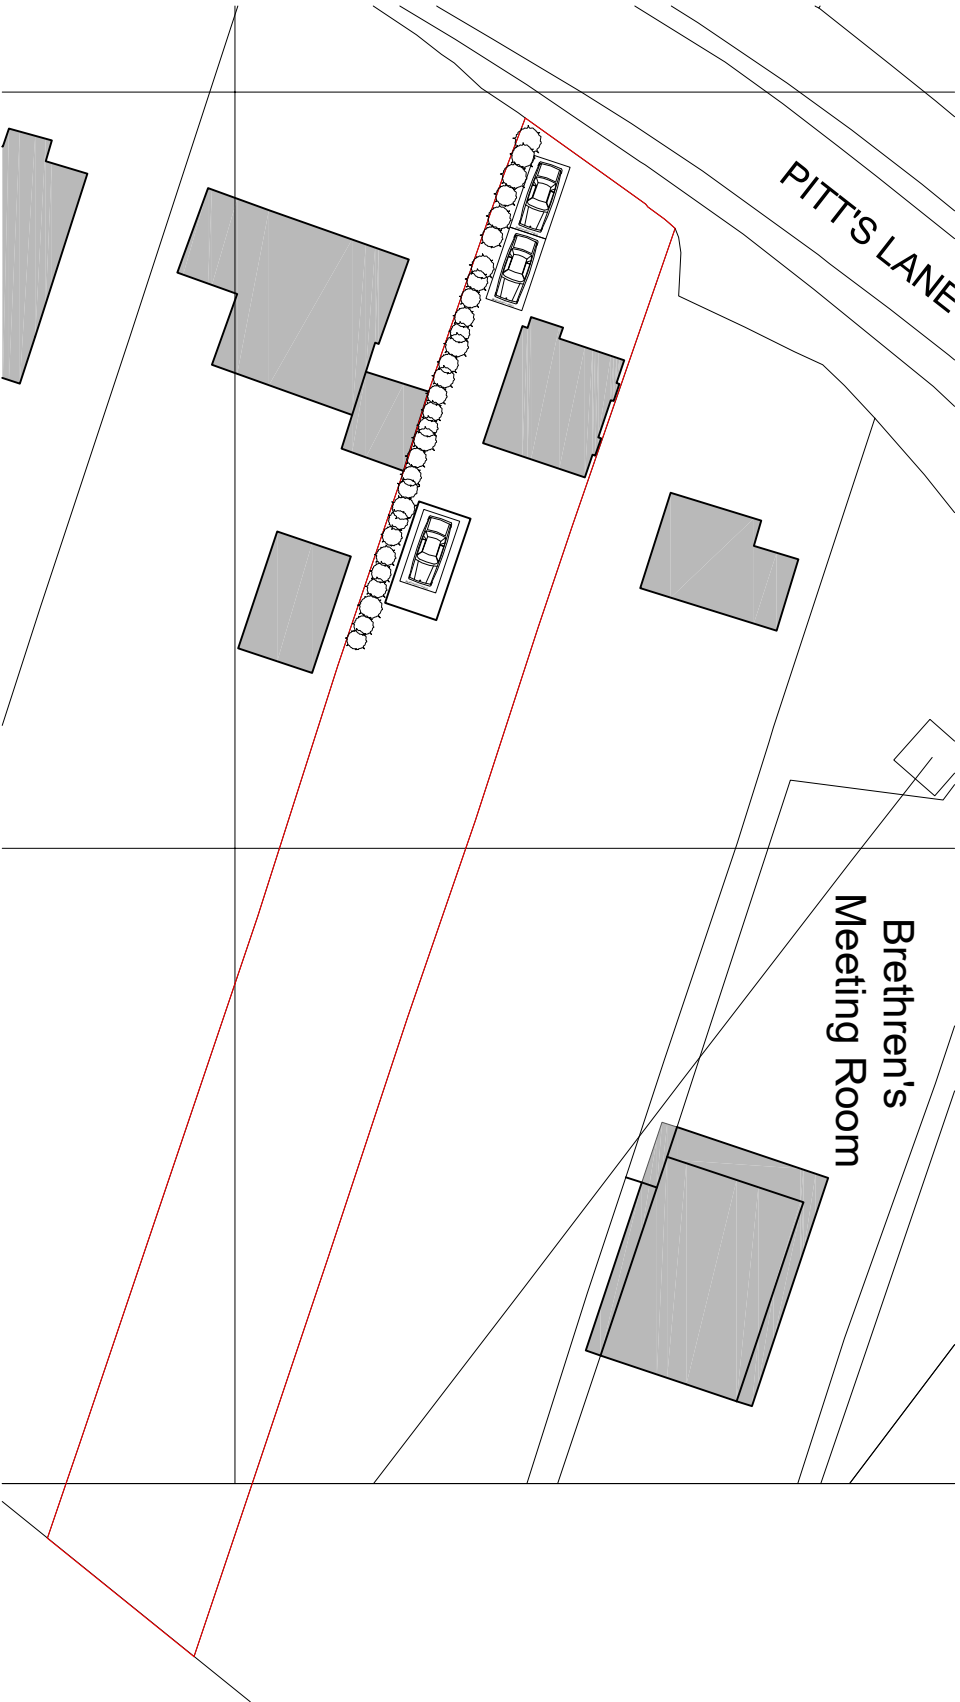

Car Parking Plan - As Existing
Scale: 1:500

Rev	Description	Date	Initials
FOR PLANNING SUBMISSION			

HOLTHAM+NEWMAN
ARCHITECTS

The Old Dairy
228 Pitts Lane
Reading, Berkshire, RG7 1DN
T: 07771 916490
E: info@hnmarchitects.co.uk

Project:
16, Pitts Lane
Earley
Reading
RG6 1BT

Client:
Mr and Mrs D. Desborough

Drawing Title:
Block Plan
Car Parking Layout

As Existing and Proposed		Rev.:
Scale: 1:500 @ A3	Dwg. No.:	-
Drawn by: DH	2429-P105	
Date: Sept 2024		