


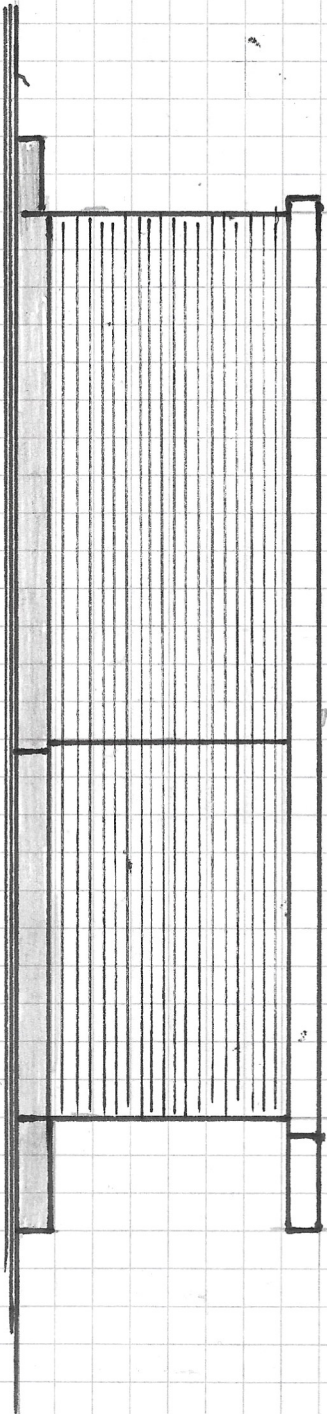

SIDE ELEVATION

PROPOSED NEW COMMUNITY HUB
HURST VILLAGE HALL
SCHOOL ROAD

HURST SCALE 1:100
R910 ODR