




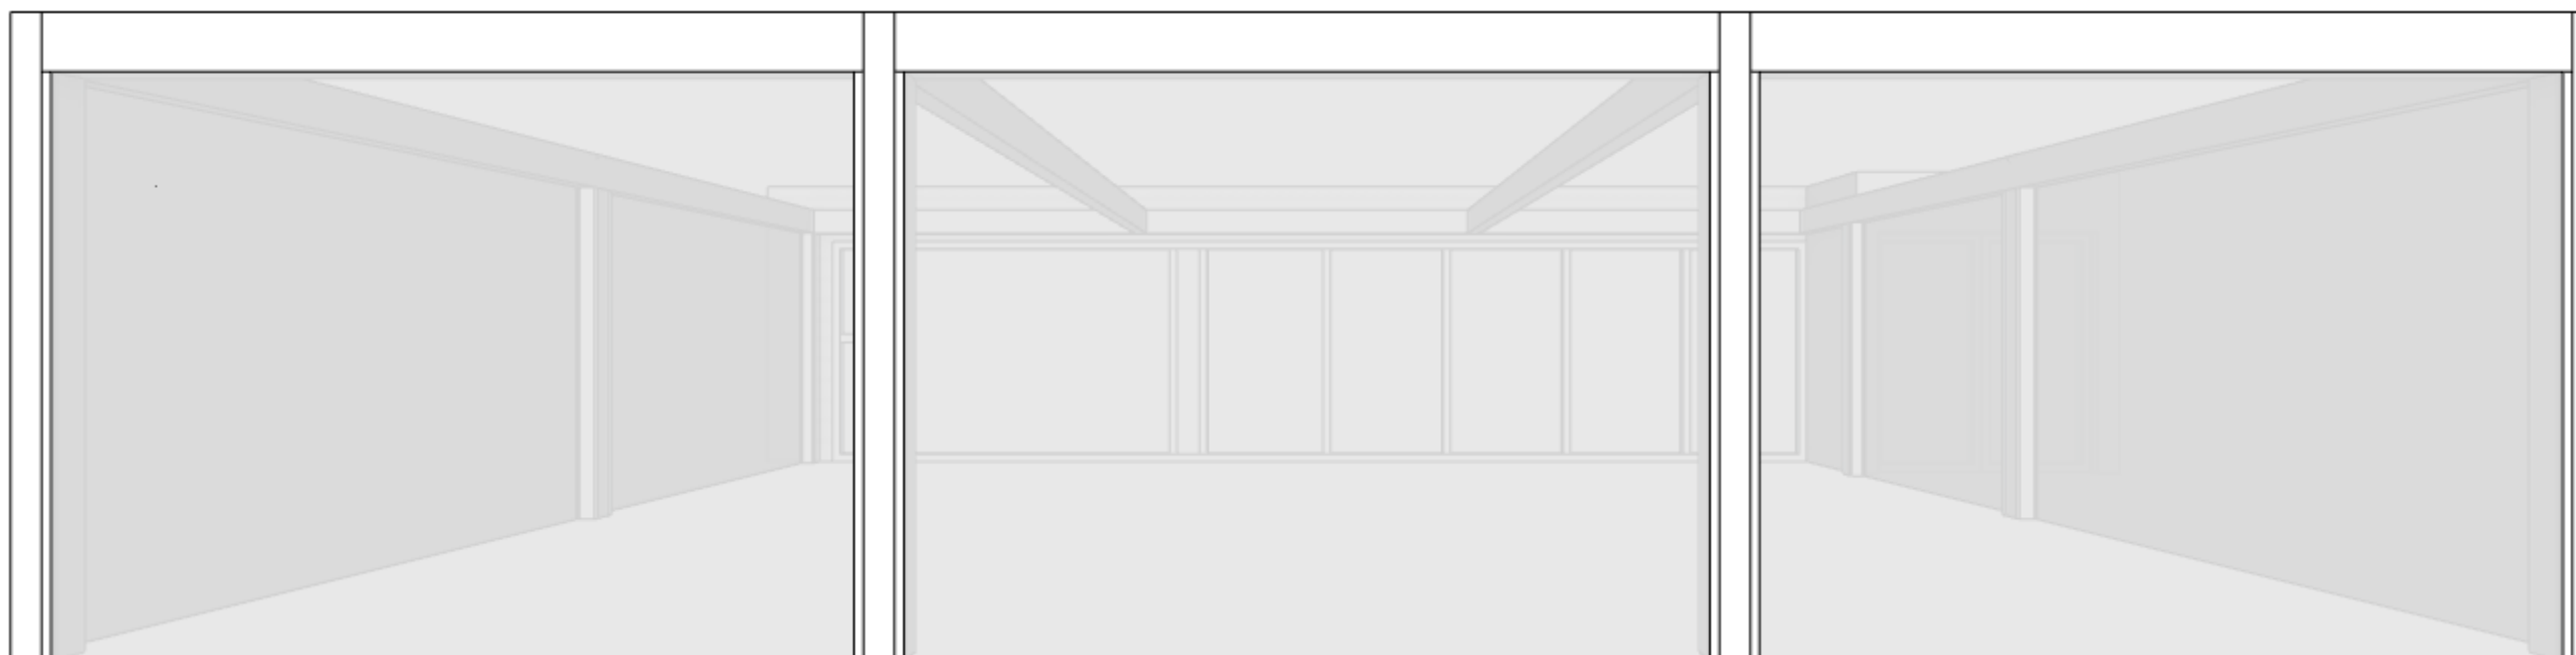

Front

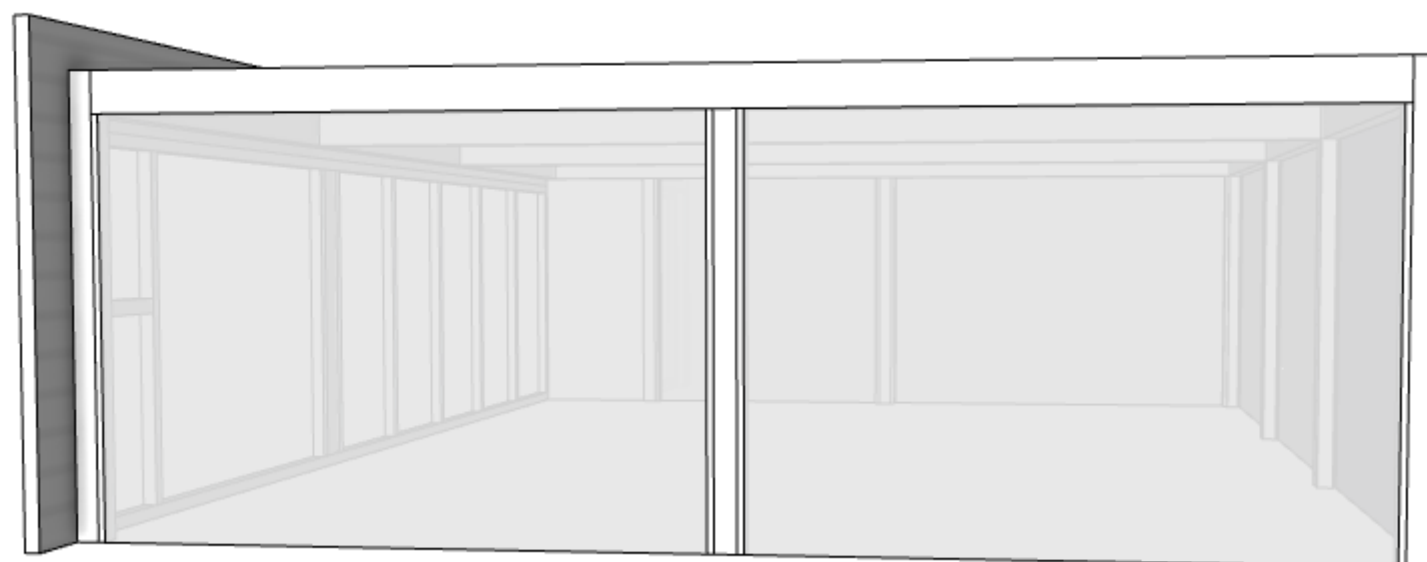

Left

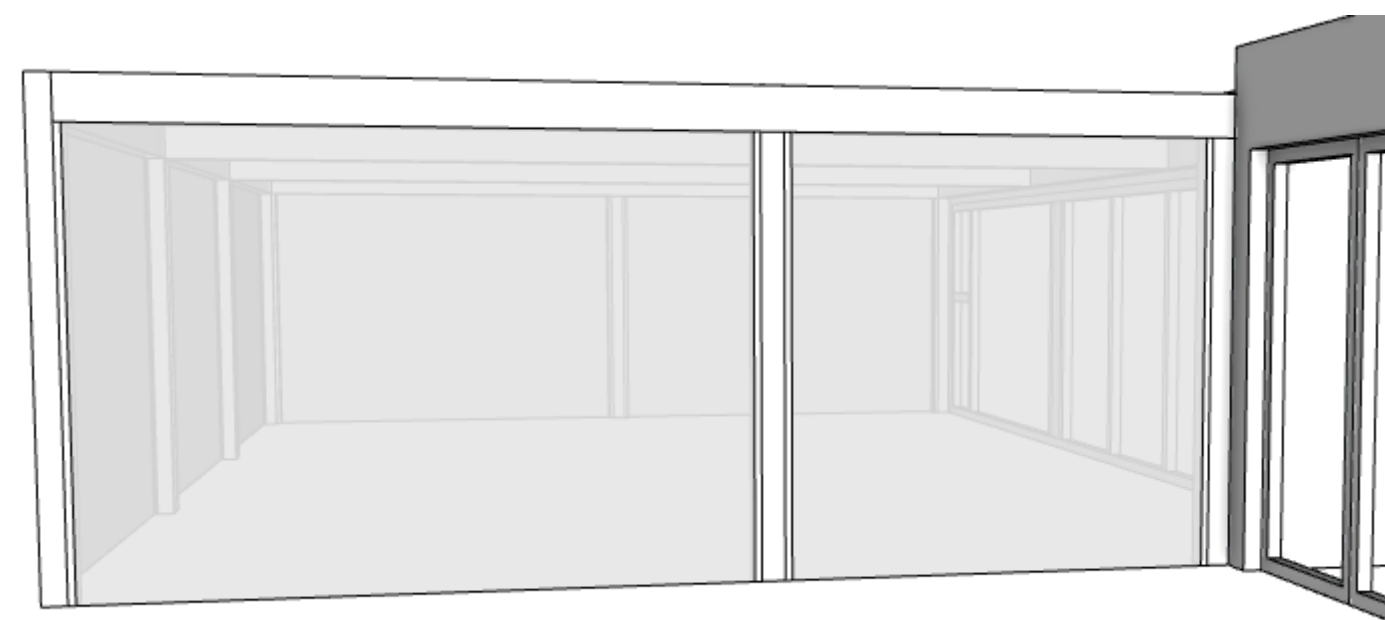

Right




Unit 10/11 Hillcrest Business Park
Caistor | Lincolnshire | LN7 6TG
+44 1472 287660

raseoutdoorliving.co.uk


The Oakwood Centre
Headley Road, Woodley, Berkshire, RG5 4JZ

Pergola orientation


D. Hay 29th July 2025

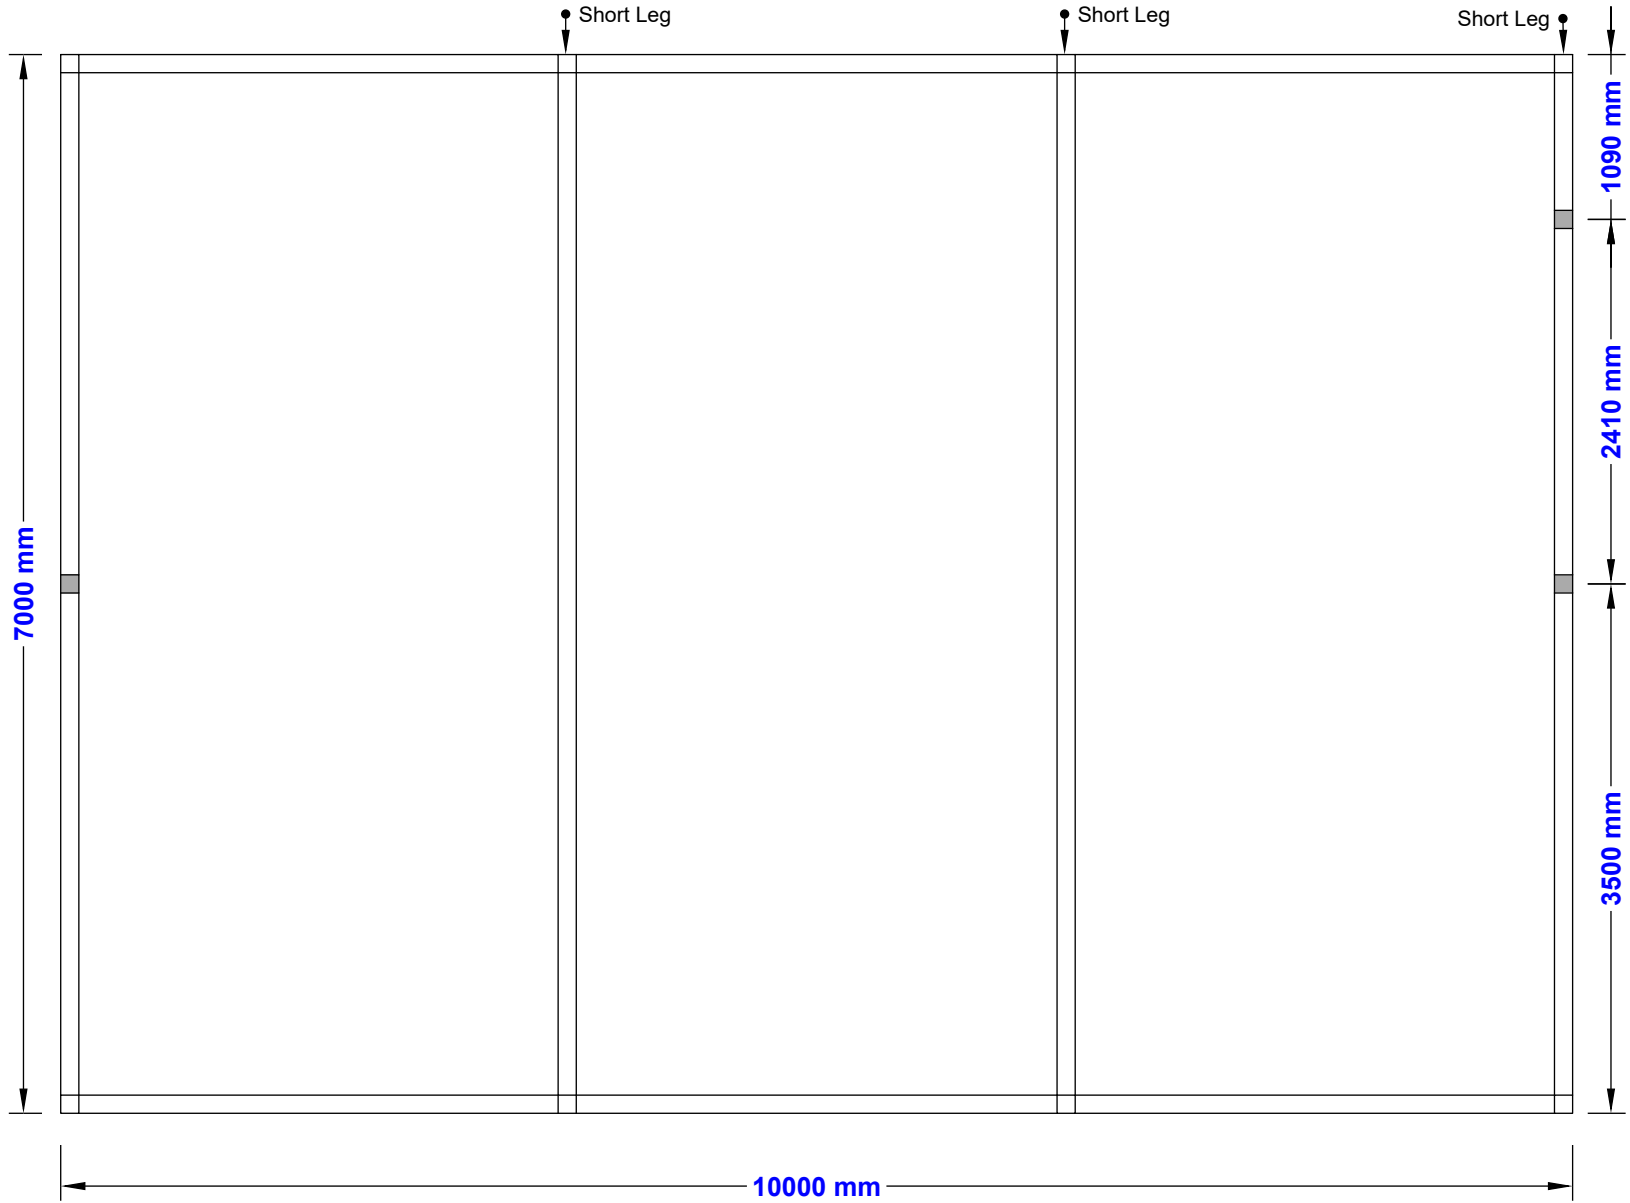

Plan view - 1:50

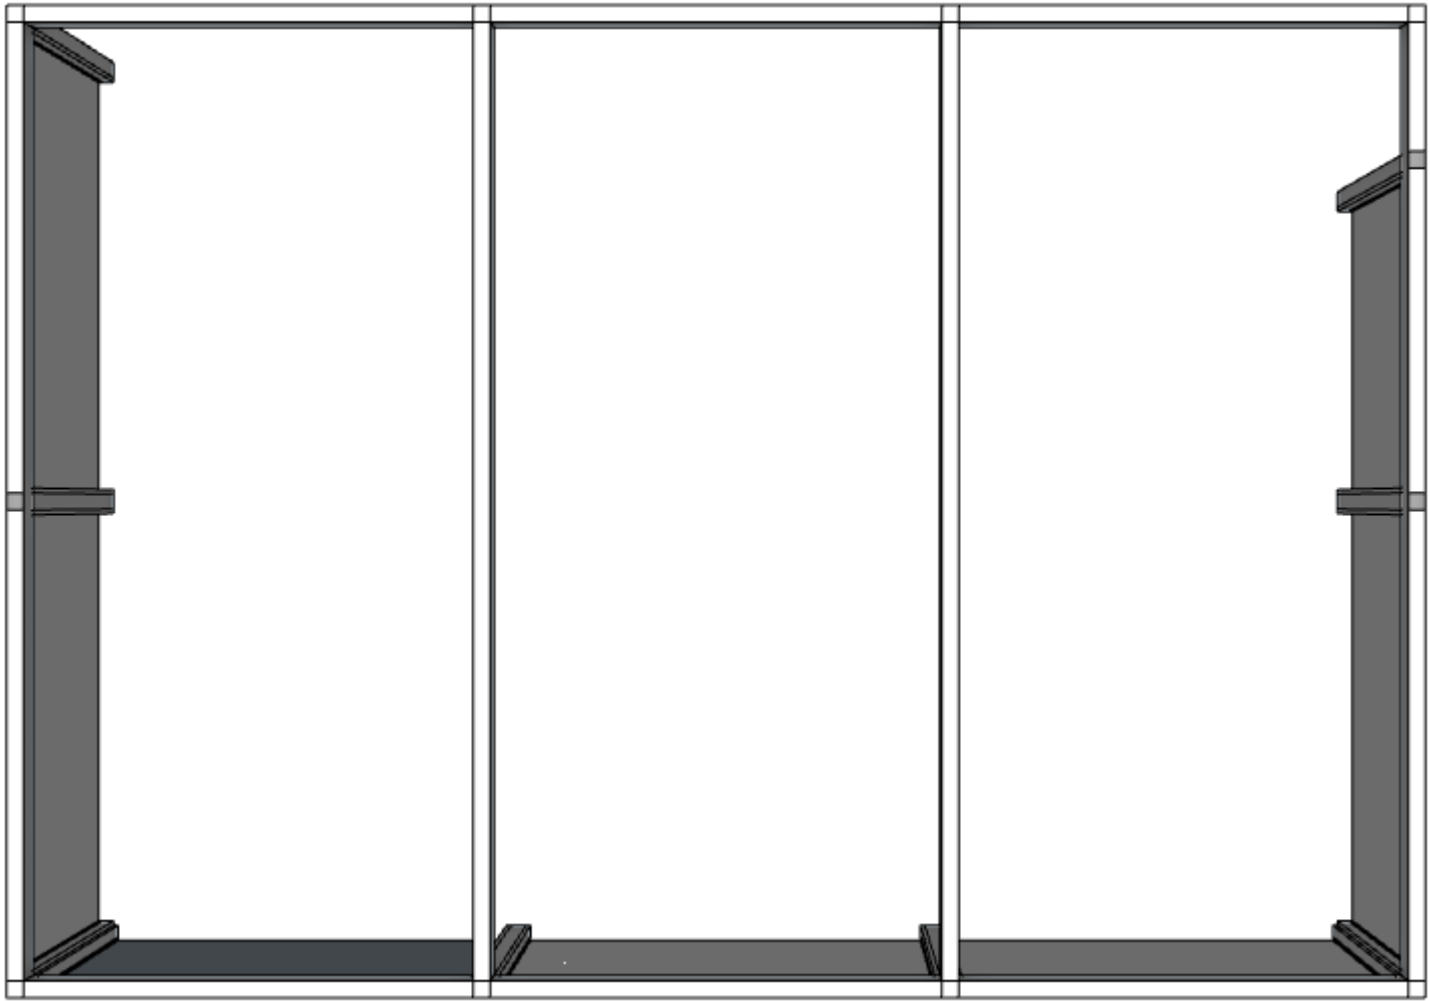

Perspective view (NTS)

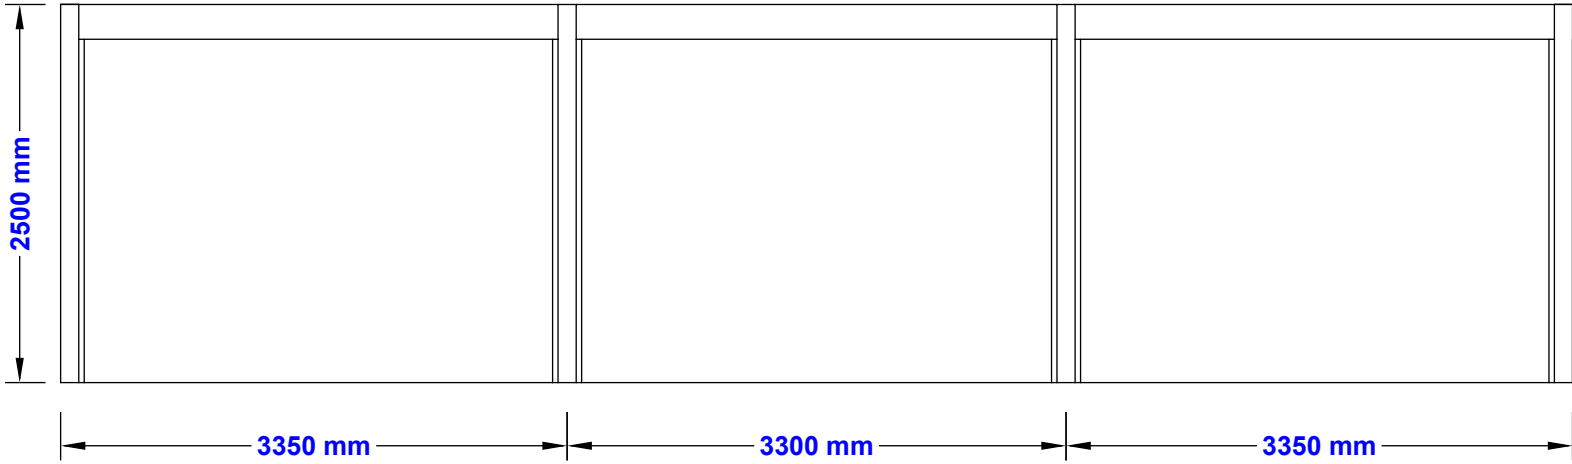

Front elevation - 1:50



Perspective view (NTS)




Unit 10/11 Hillcrest Business Park
Caistor | Lincolnshire | LN7 6TG
+44 1472 287660
raseoutdoorliving.co.uk

The Oakwood Centre
Headley Road, Woodley, Berkshire, RG5 4JZ


1 : 50

Scale elevations

D. Hay 29th July 2025

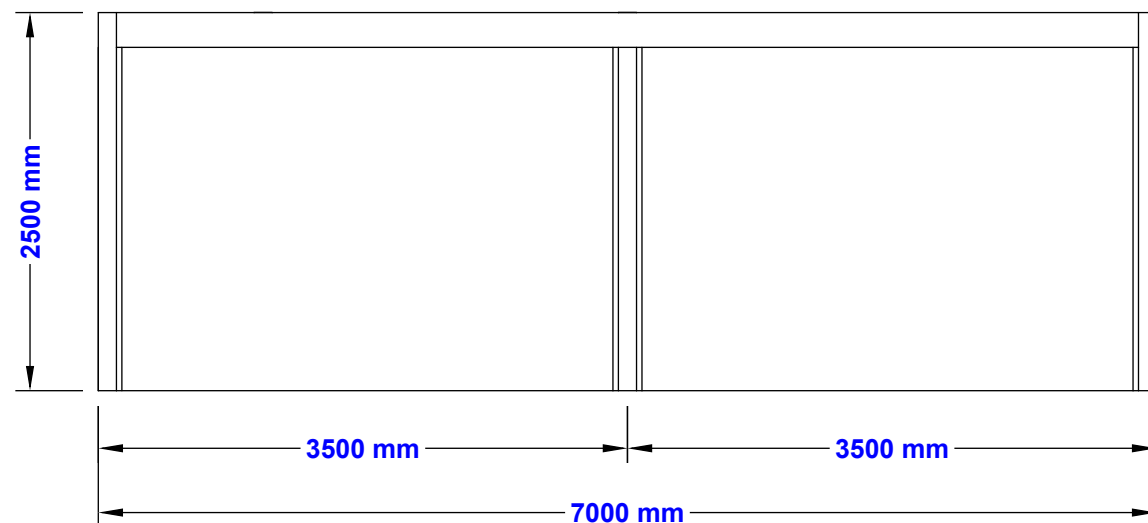

Left elevation - 1:50

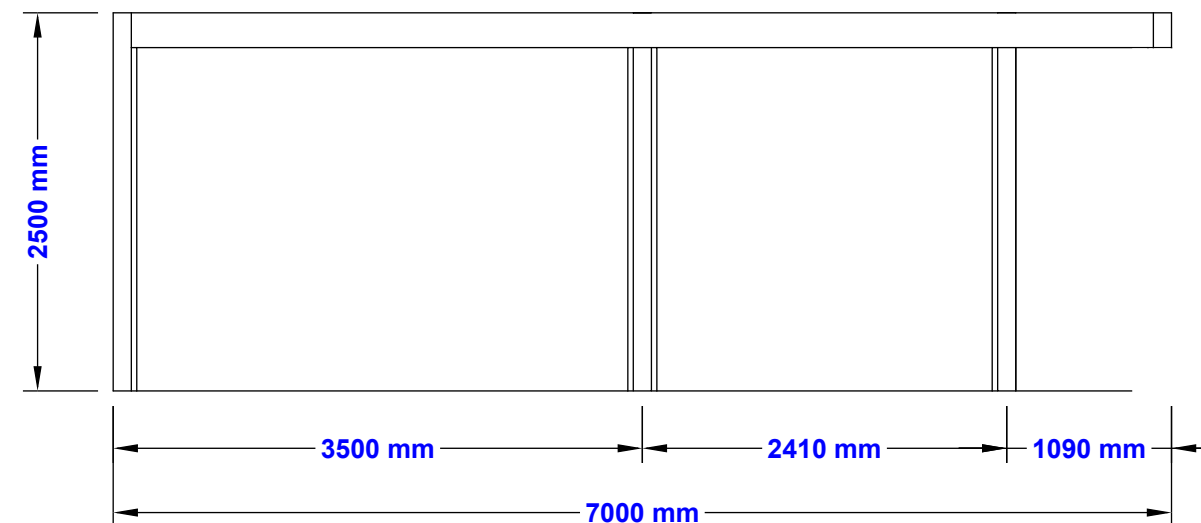


Right elevation - 1:50



Left perspective (NTS)



Right perspective (NTS)

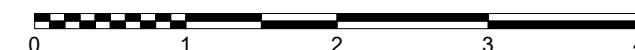

Unit 10/11 Hillcrest Business Park
Caistor | Lincolnshire | LN7 6TG
+44 1472 287660

raseoutdoorliving.co.uk

The Oakwood Centre
Headley Road, Woodley, Berkshire, RG5 4JZ

1 : 50

Scale elevations

D. Hay 29th July 2025