




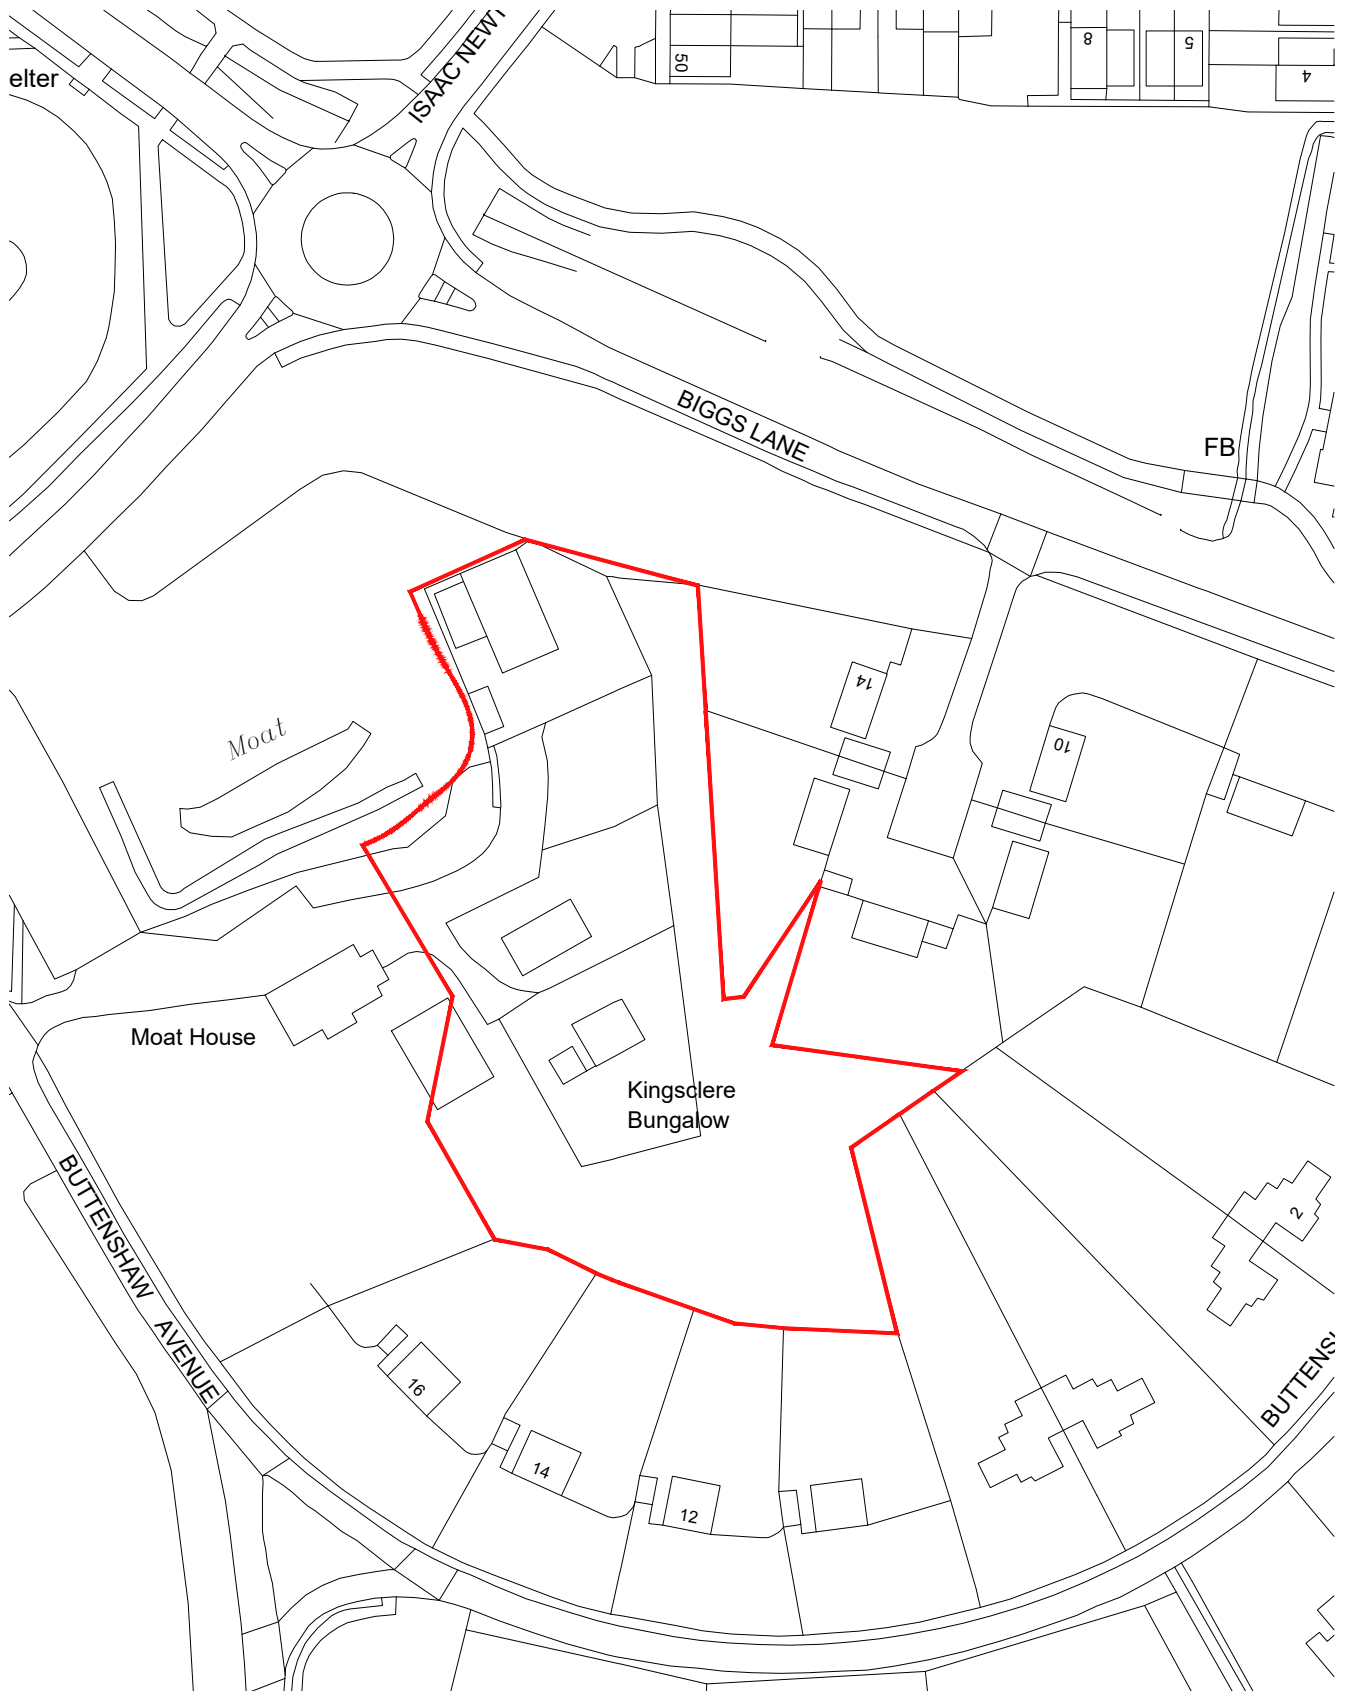

Ordnance Survey, (c) Crown Copyright 2025. All rights reserved. Licence number 100022432

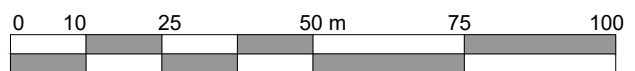

Scale 1:1250

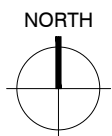

ASCOT DESIGN
Timeless architecture

Ascot Design Ltd,
Ashurst Manor,
Ascot,
Berkshire,
SL5 7DD
Tel: 01344 299330
Fax: 01344 299331
Email: info@ascotdesign.com
www.ascotdesign.com

The copyright in this document and design is confidential to and the property of Ascot Design Limited

Status	APPLICATION
Client	HICKS DEVELOPMENTS LTD
Project Title	PARCEL S, THE MOAT HOUSE, ARBORFIELD GARRISON, RG2 9LY

Rev.	Date	Detail
SITE LOCATION PLAN		
Scale:	Date	Drawn
1:1250@A4	FEB'25	DQ
Drawing No.	Rev.	
24-J4649-01-001	-	