


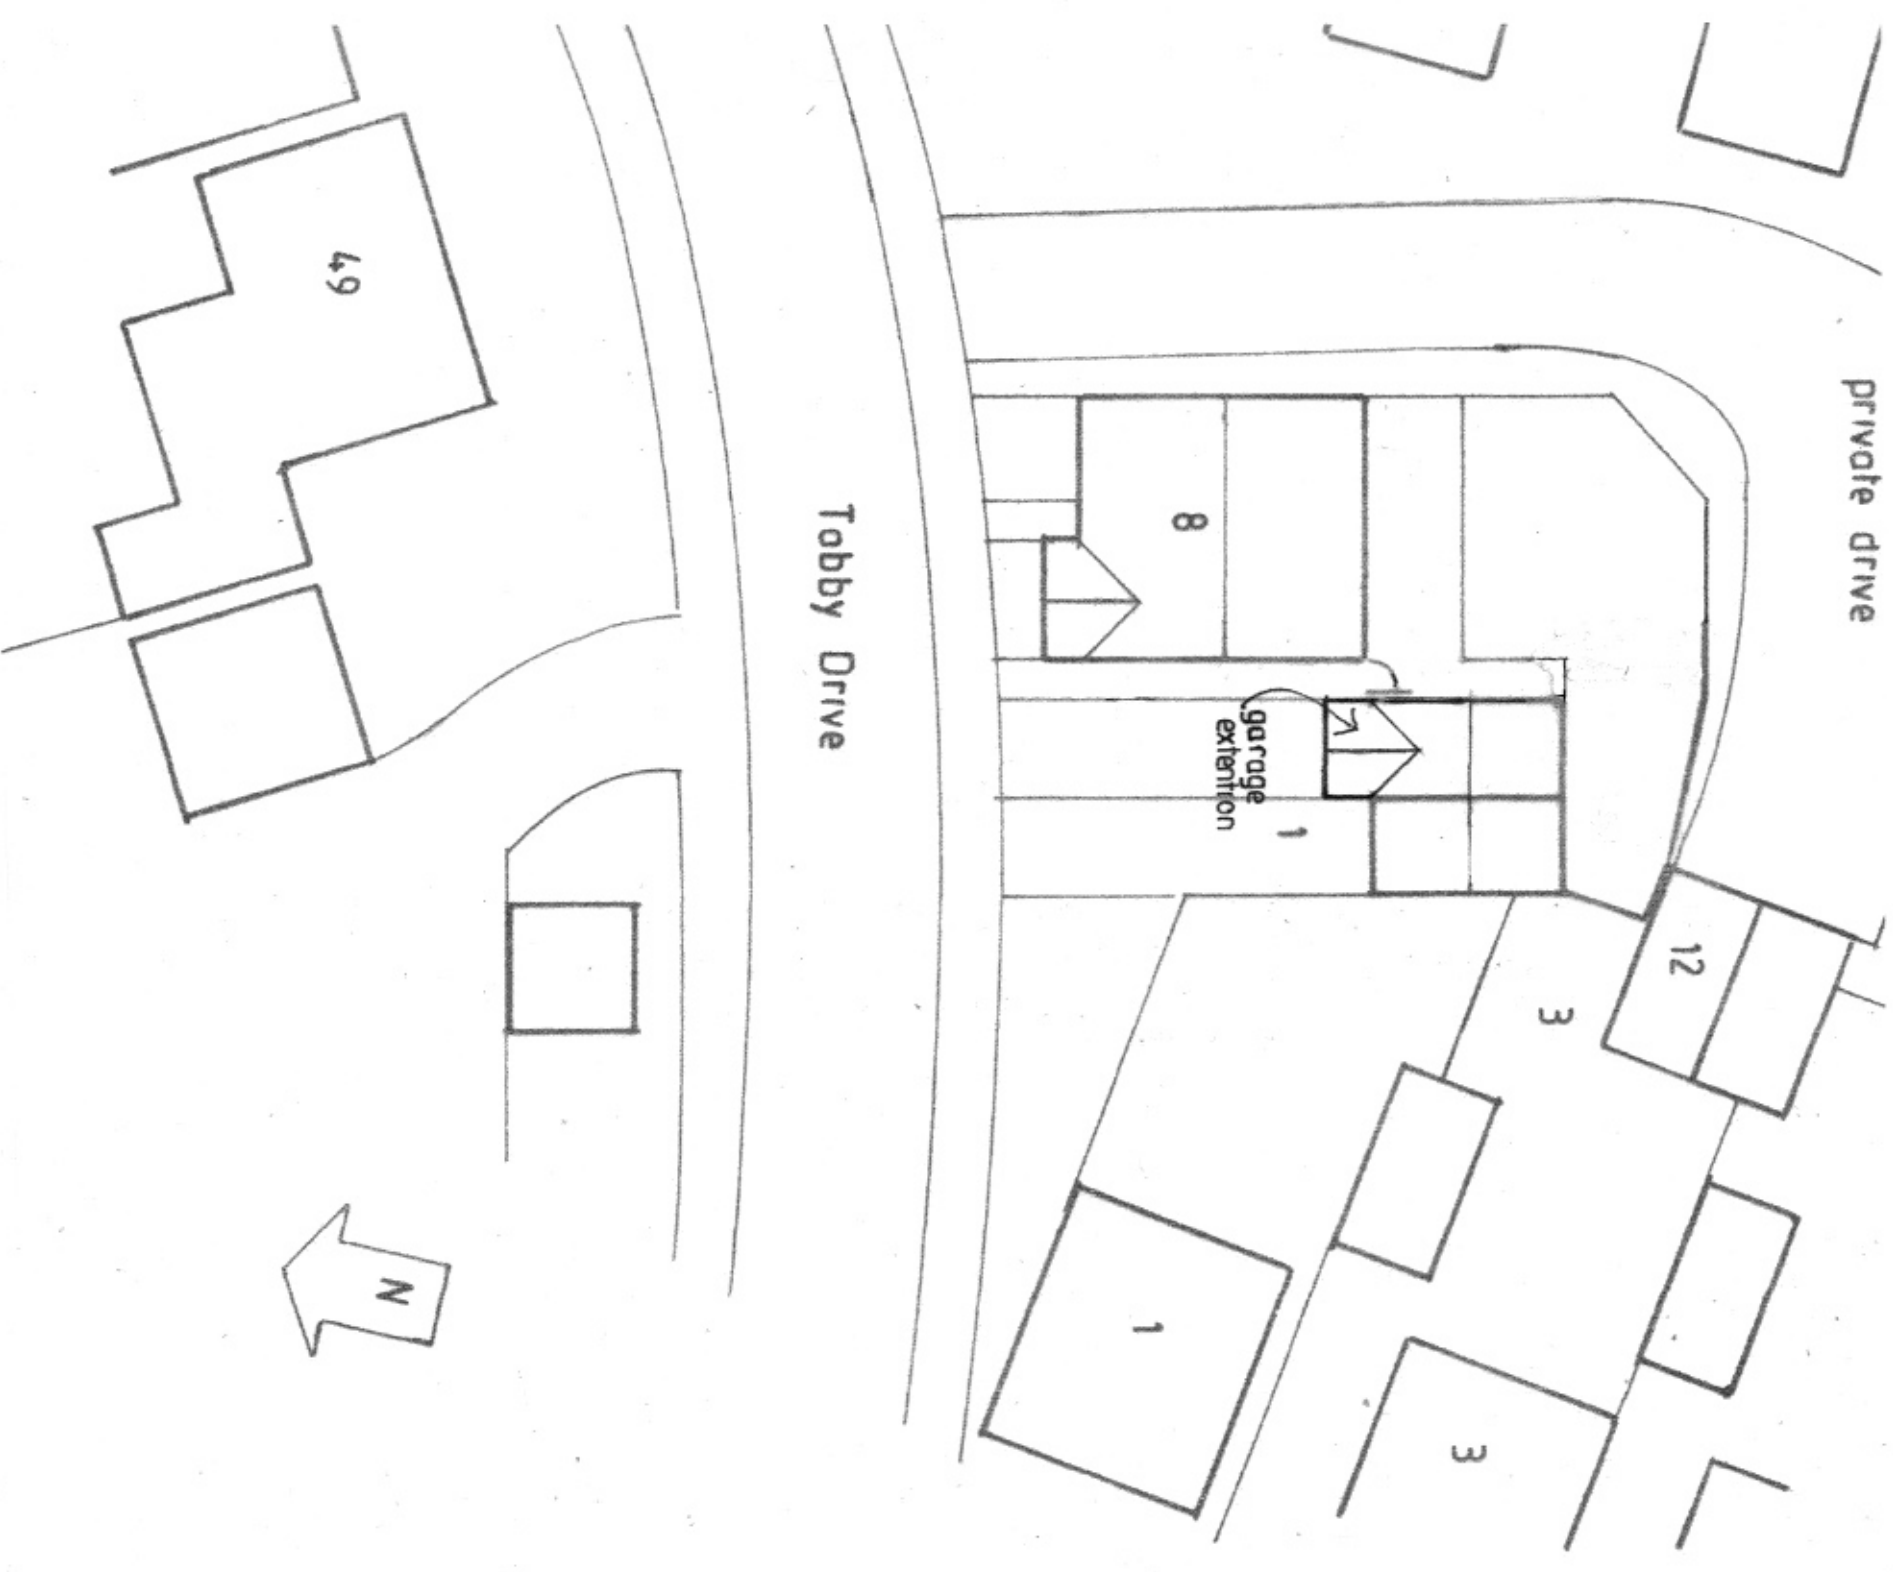

Garage Alteration 8 Tobby Drive,
Three Mile Cross RG7 1WP,
for Ryan Pridmore & Kim Sim

Block+Location
Plans

1:250+
1250
JON 2026

"B" April 26 Block Plan corrected.
"A" Feb 26 P.D. BUILDING REMOVED.
Matt Andrews
Architect
24 Northcourt Avenue
Reading RG2 7HA
Berkshire

TB 13 B