


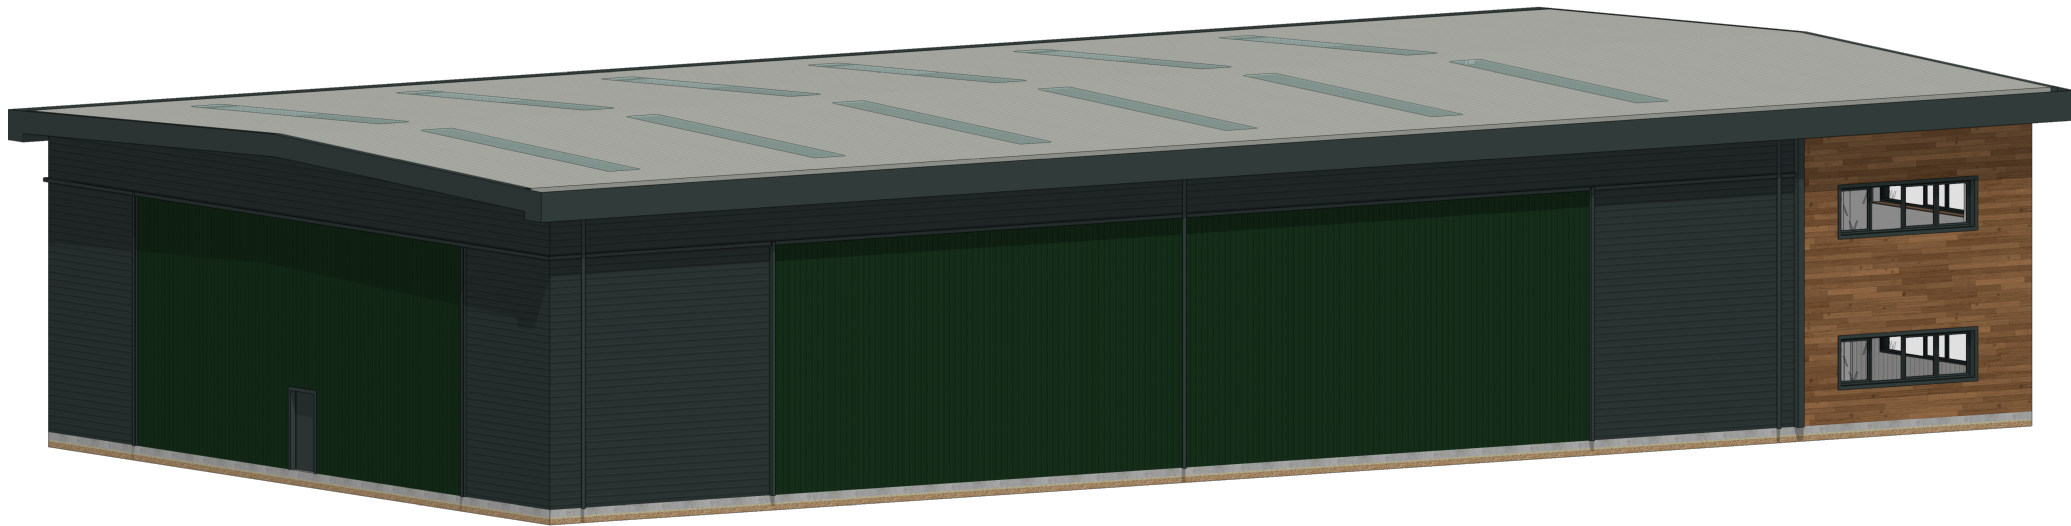

1 **UNIT 7 3D VIEW 1**
Scale: 1:200



2 **UNIT 7 3D VIEW 2**
Scale: 1:200

C	04/06/2022	Design evolved	LA
B	11/08/22	Revised Elevations	LA
A	16/01/23	Revised to client requirements	GS

Rev	Date	Description	By
1	16/01/23	Revised to client requirements	GS

htaarchitects
8 Billerica Street
Leeds
LS1 2DZ
T: 0113 244 3807
W: www.htaarchitects.co.uk
E: info@htaarchitects.co.uk

client
TUNGSTEN
PROPERTIES

project
Observer Park, Reading
drawing title
Unit 7 3D Views

date May 2025
status Planning
scale 1:200 @ A3
drawn GS checked DW
job no. 3389 dwg no. P7 210 rev. C