


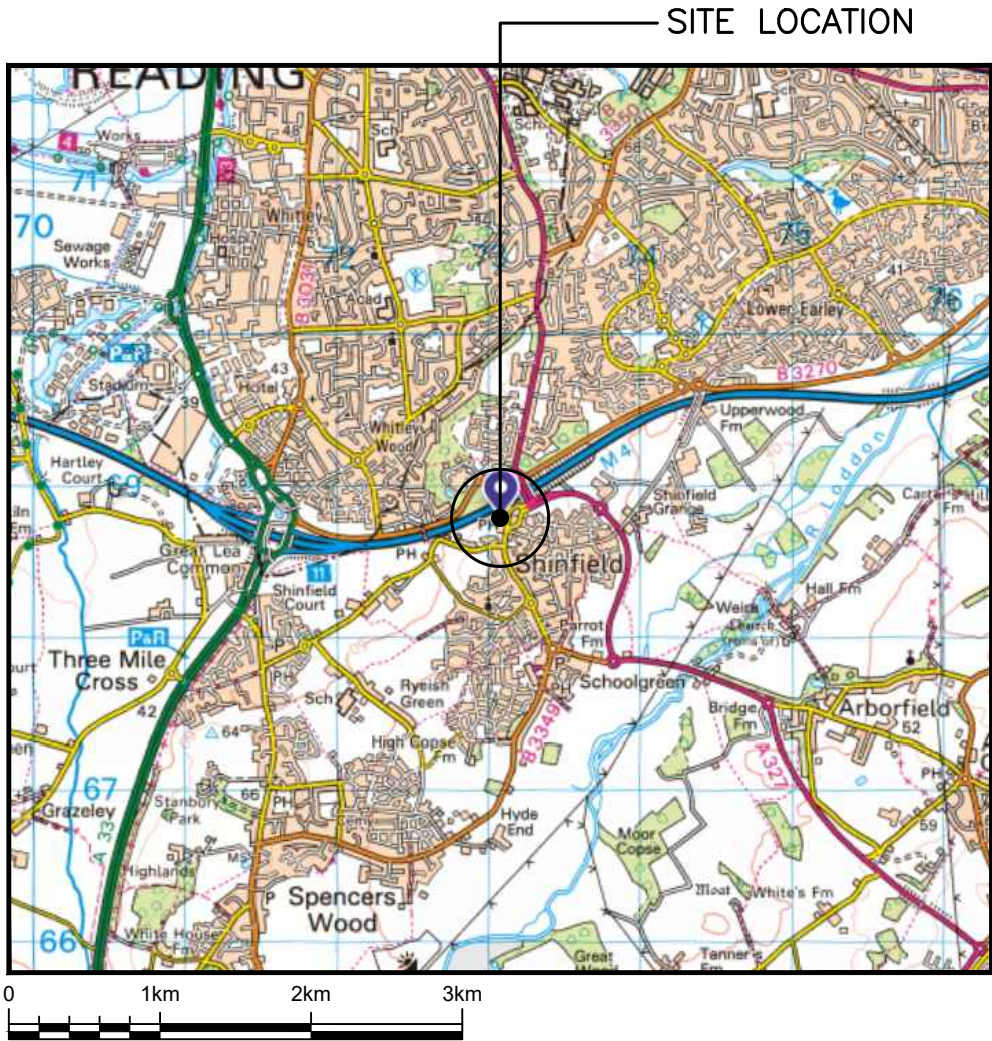


SITE LOCATION
(Scale 1:50000)


Reproduced by permission of Ordnance Survey on behalf of
the Controller of His Majesty's Stationery Office
All rights reserved. © Crown Copyright licence no.
100022432



SITE PHOTOGRAPH

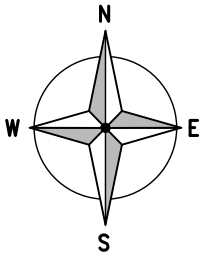

SITE LOCATION

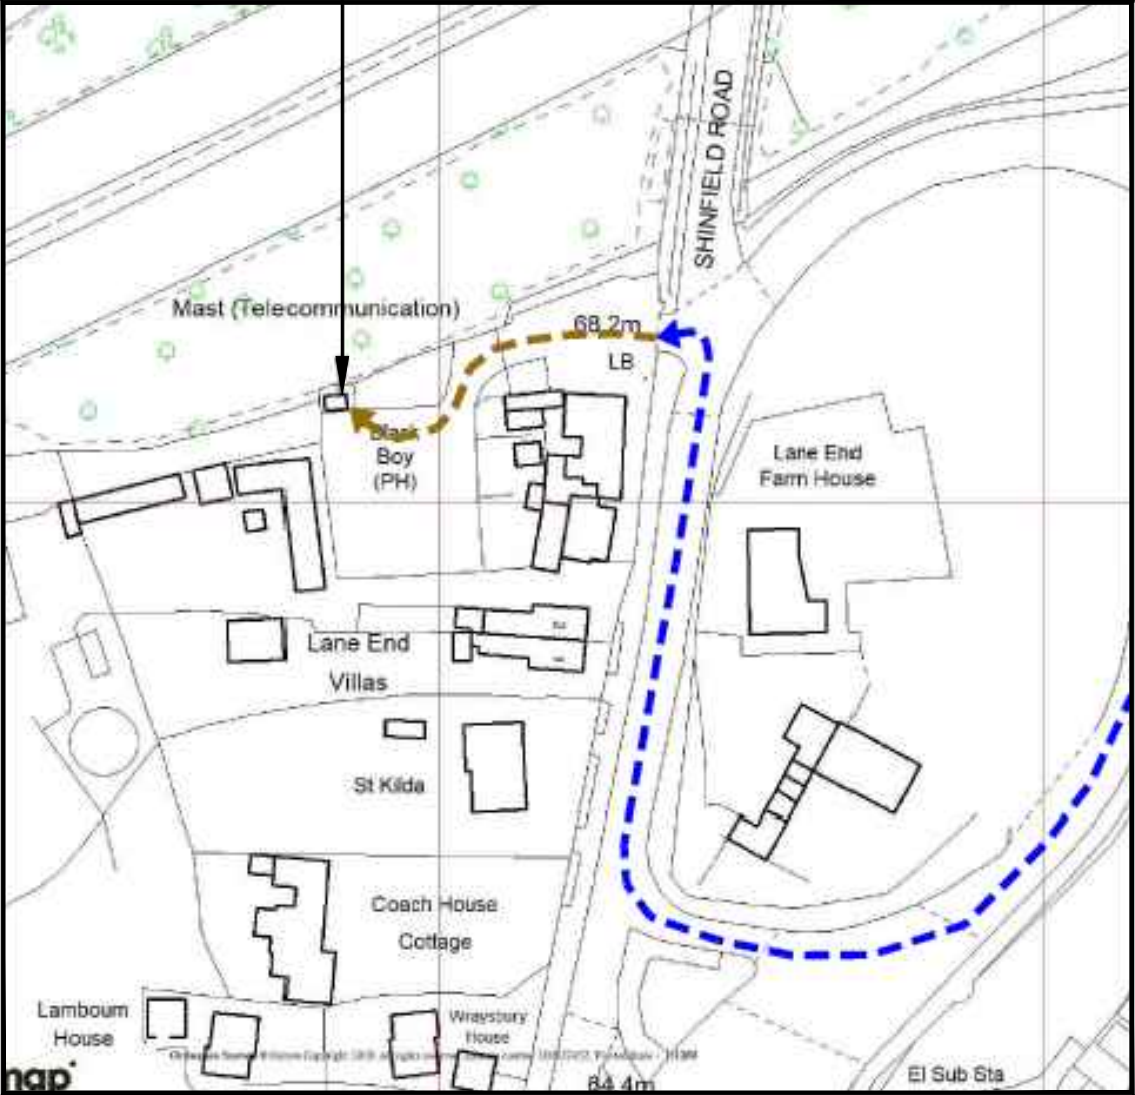

DETAILED SITE LOCATION
(Scale 1:1250)

Reproduced by permission of Ordnance Survey on behalf of
the Controller of His Majesty's Stationery Office
All rights reserved. © Crown Copyright licence no.
100022432

WHAT3WORDS: metals.snack.monks

= Right of Access

= Public Access Route

ALL DIMENSIONS ARE IN mm UNLESS NOTED OTHERWISE

N.G.R | E: 473083 | N: 168818

NOTES:

DIRECTIONS TO SITE:
HEADING SOUTH-EAST ON THE M4 AT JUNCTION 11 TAKE THE A33 EXIT TOWARDS READING (CEN&S)/BASINGSTOKE AND AT THE ROUNDABOUT TAKE THE 2ND EXIT ONTO B3270. AT THE NEXT ROUNDABOUT TAKE THE 3RD EXIT ONTO SHINFIELD ROAD/S327. CONTINUE ONTO SHINFIELD ROAD AND MAKE A SLIGHT RIGHT ONTO SHINFIELD ROAD AND THEN THE SITE IS LOCATED ON THE LEFT BEHIND THE BLACK BOY PUB.

1B	MAJOR AMENDMENT	JB	TC	06/06/25
REV	MODIFICATION	BY	CH	DATE



BEACONCOMMS
TELECOMMUNICATIONS INFRASTRUCTURE

UNIT E3 PITTS CLEAVE INDUSTRIAL ESTATE, TAVISTOCK, DEVON, PL19 0PW
sales@beaconcomms.co.uk Tel: +44 (0)1822 610610



cornerstone

Cell Name		Opt.
SHINFIELD		-
Cell ID No		
CSID	✓ VF	- TEF
12140030	1264_52	N/A
Project No.	- TM Cell ID	- N/A
E311278	N/A	N/A
Site Address / Contact Details		
SHINFIELD ROAD SHINFIELD READING BERKSHIRE RG2 9BP		
Drawing Title: SITE LOCATION MAPS		
Purpose of issue: PLANNING		Dwg Rev:
Drawing Number: 100		1B
Surveyed By: INS	Original Sheet Size: A3	Pack Issue:
Drawn: JB	Date: 06/06/25	Checked: TC Date: 06/06/25 1B