

This plan is based on OS data which shows the general approximate position, not the exact line, of the boundaries. It may be subject to distortions in scale. Measurements scaled from this plan may not match measurements between the same points on the ground.



1

Location Plan

SCALE 1:1250

0


10

20

30

40

50m

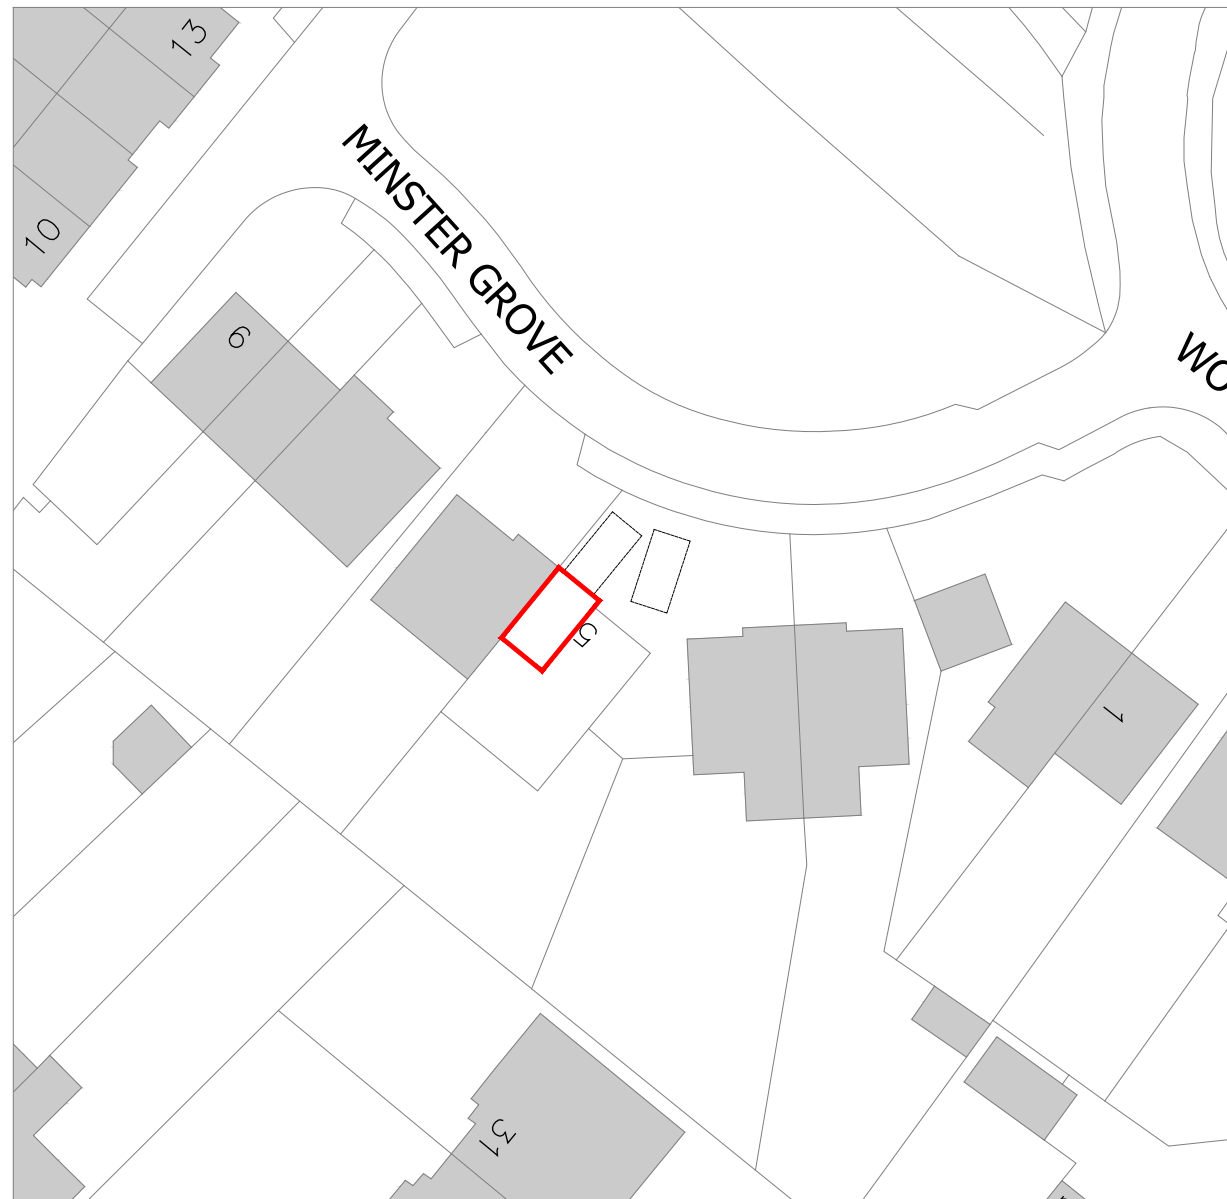

2

Block Plan

SCALE 1:500

0

5


10

15

20

25m

This drawing has been prepared based on OS data information received 24.07.2025 © Crown Copyright 2025 Licence No. 100031961

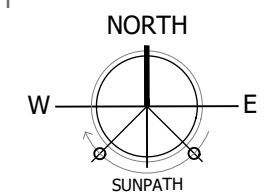

PLANNING

Project
5 Minster Grove, Woollah
Wokingham RG41 2AP
Drawing Title
Location Plan and Block Plan

Date	Scale	Drawn by
01.08.2025	As noted @A3	SJ
Project No	Drawing No	Revision
198	001	-