



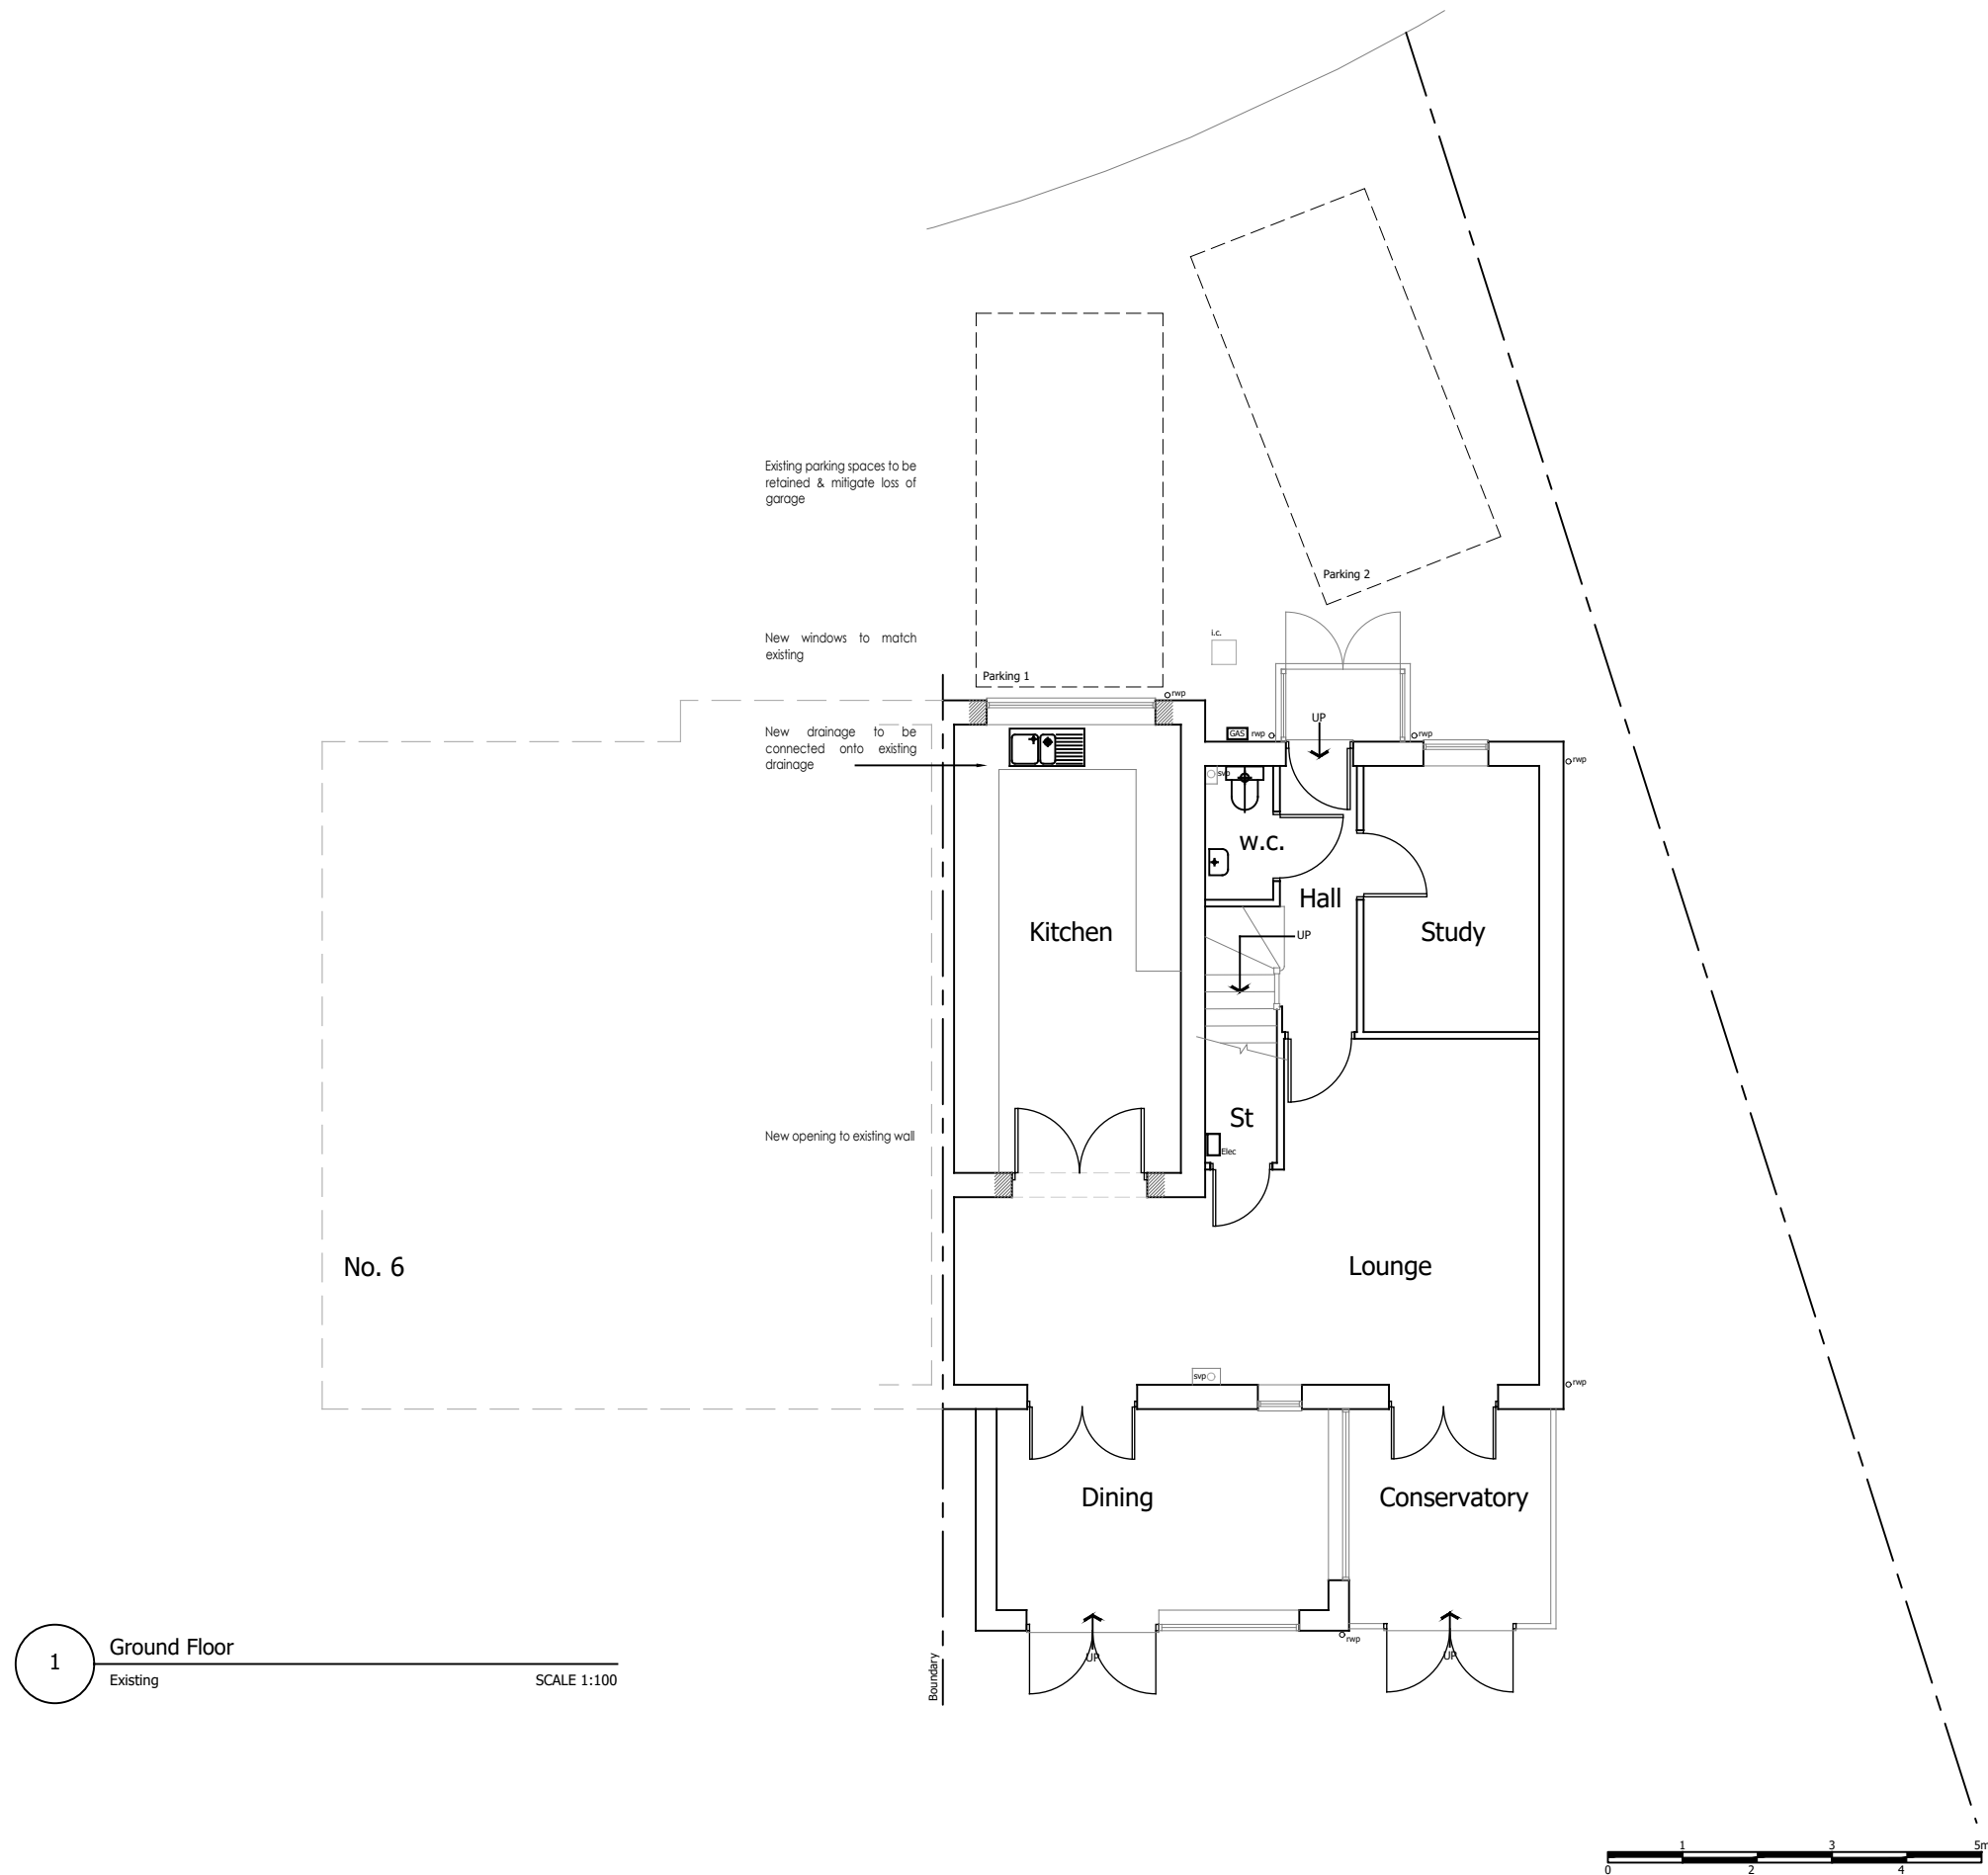


This drawing has been prepared without the benefit of a measured building survey or topographic information.

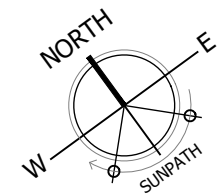

PLANNING

Project
5 Minster Grove, Woosehill,
Wokingham RG41 2AP
Drawing Title
Proposed G. F. Layout

Date 01.08.2025	Scale As noted @A3	Drawn by SJ
Project No 198	Drawing No 006	Revision -

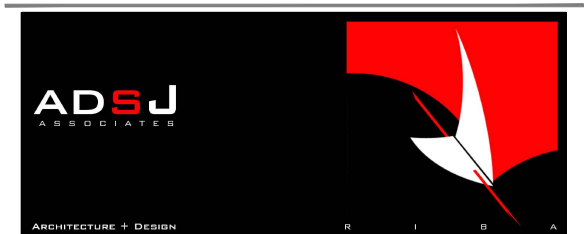

68 Norton Road Woodley Reading Berkshire RG5 4AJ
07968 141918 info@adsj.co.uk www.adsj.co.uk