
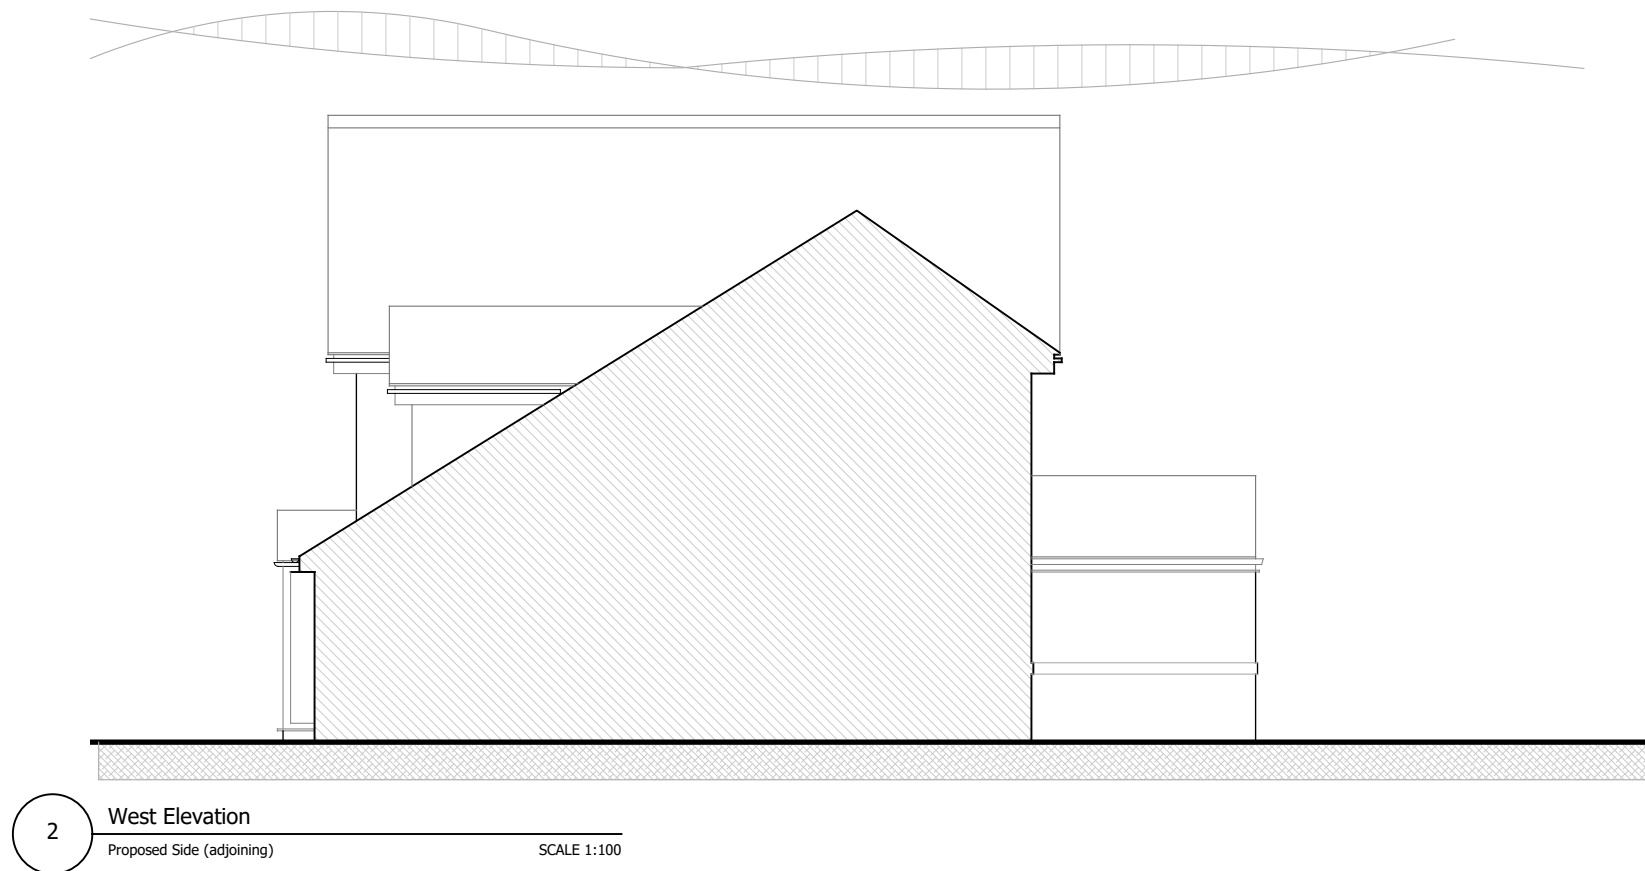


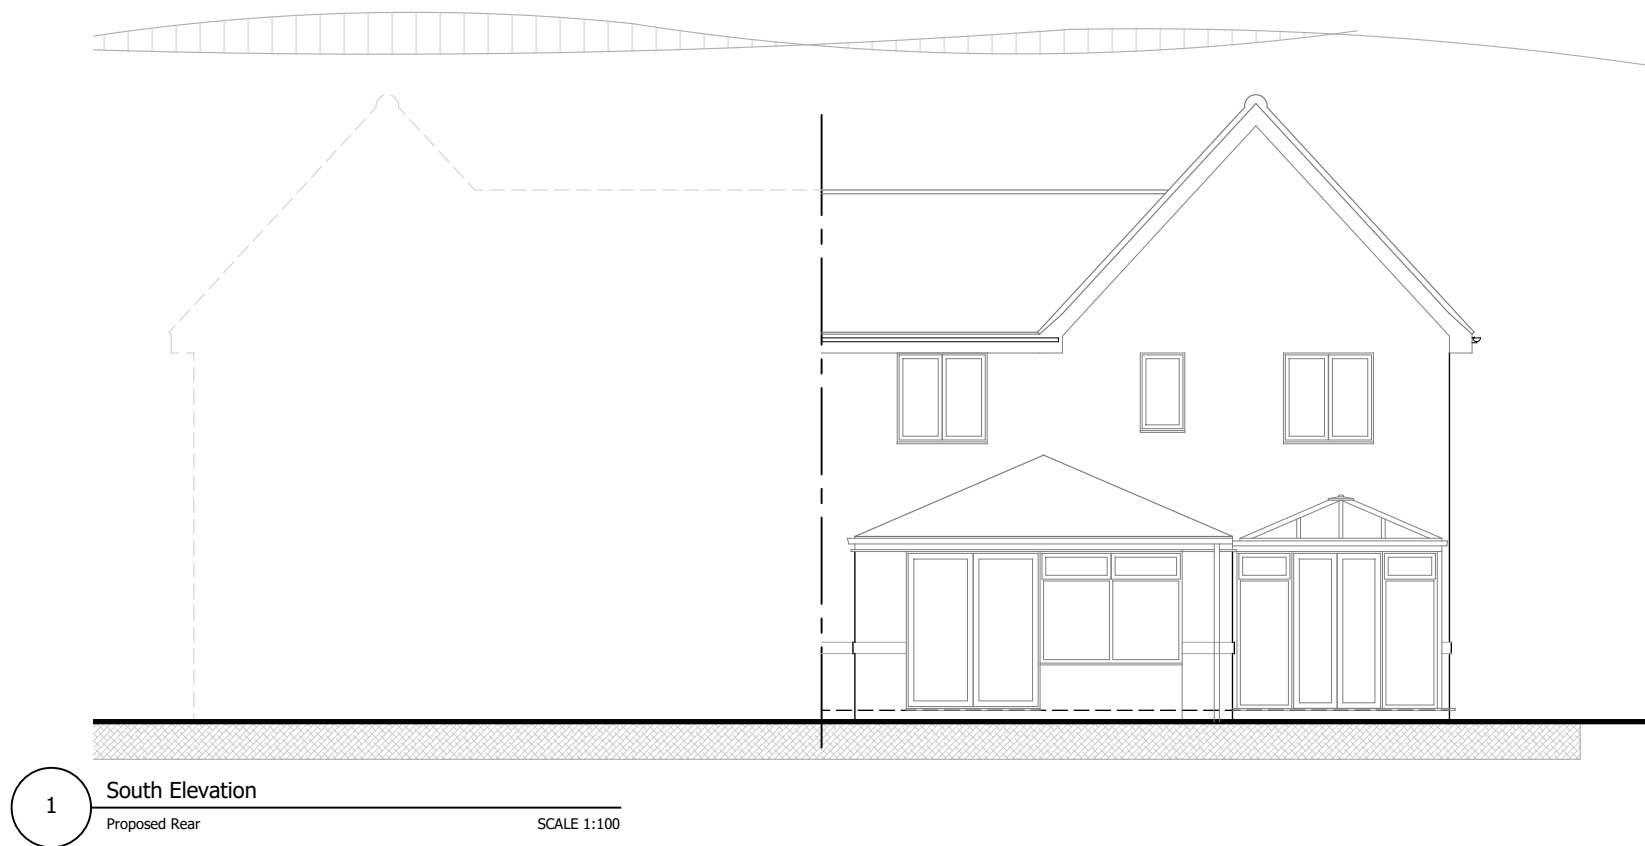

This drawing has been prepared without the benefit of a measured building survey or topographic information.

# PLANNING

|                                                   |              |          |
|---------------------------------------------------|--------------|----------|
| Project                                           |              |          |
| 5 Minster Grove, Woosehill,<br>Wokingham RG41 2AP |              |          |
| Drawing Title                                     |              |          |
| Proposed Elevations                               |              |          |
| Sht 1                                             |              |          |
| Date                                              | Scale        | Drawn by |
| 01.08.2025                                        | As noted @A3 | SJ       |
| Project No                                        | Drawing No   | Revision |
| 198                                               | 008          | -        |