

Client: Mr. Shazam Chaudhury


REVISION/S:



Proposed Front Elevation

Proposed Side Elevation


* Fixed Shut and opaque glazed high window

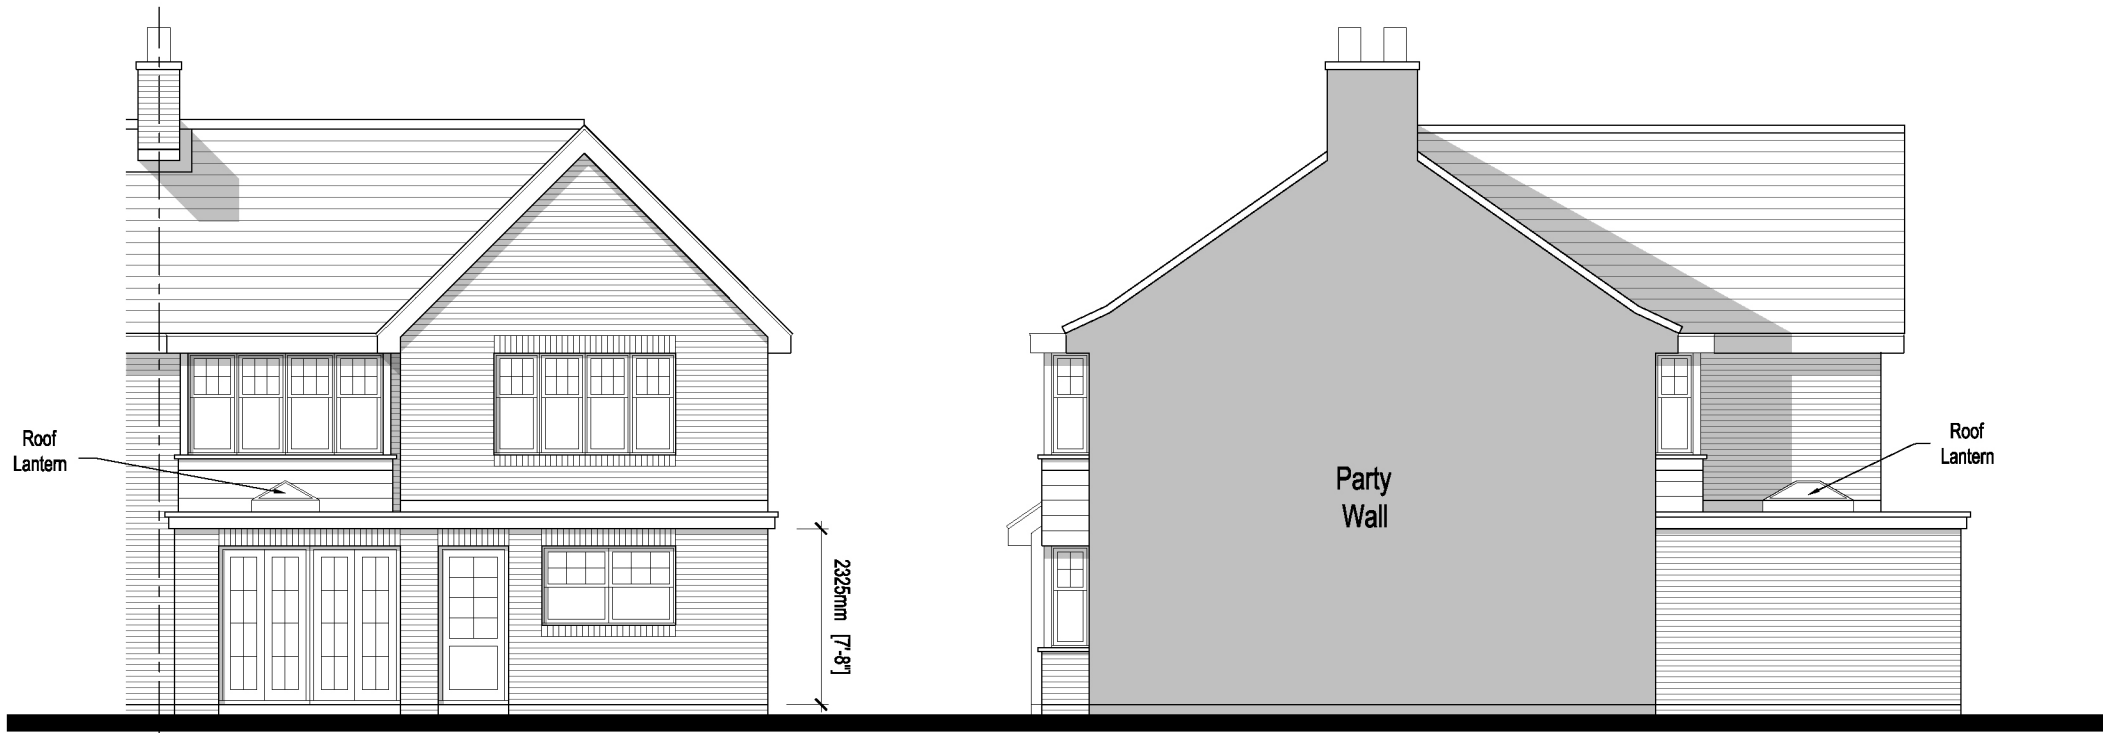

Proposed Rear Elevation

Proposed Side Elevation

Note: Materials used in the construction of the proposed extension will match those of the main dwelling in order to comply with the relevant conditions of the Household Planning Application Order.

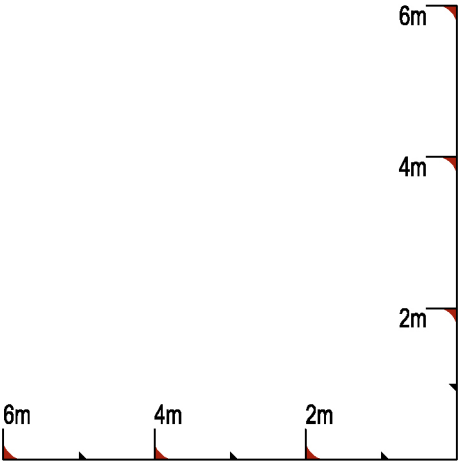

Scale = 1:100