


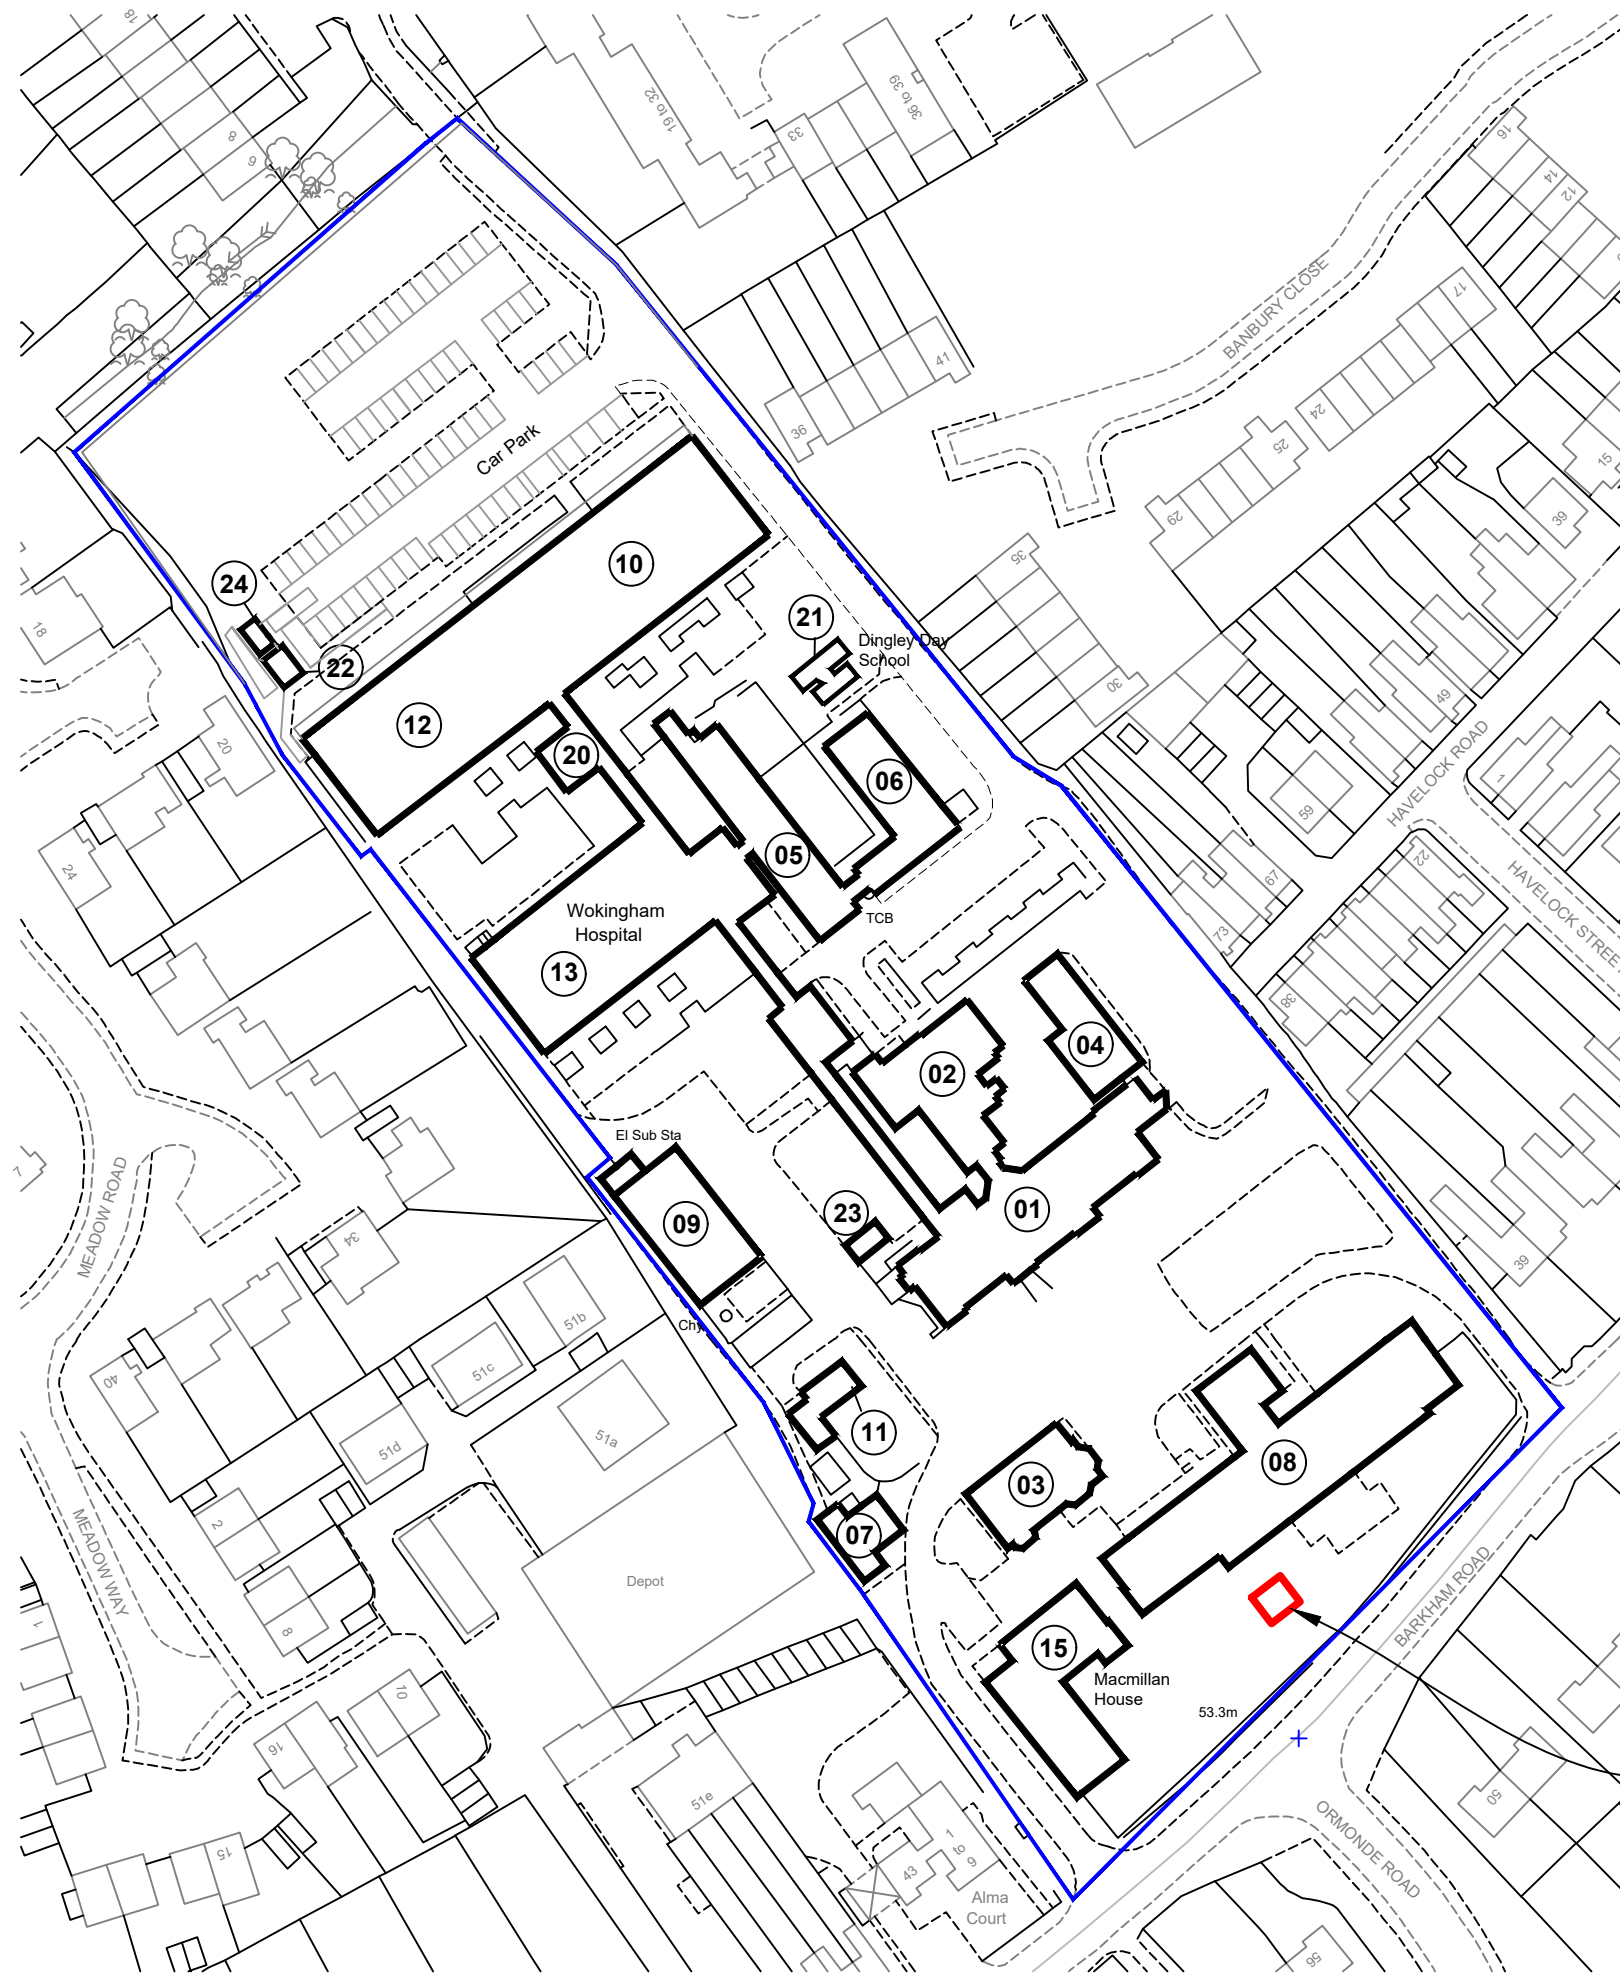

KEY:

1. Administration
2. Catering
3. Phoenix Unit School Bldg (BAU)
4. Community Nurses
5. Out Patient Department
6. Clinic Building
7. Garage
8. Phoenix Unit
9. Boilerhouse
10. Windsor Ward
11. Site Services
12. Ascot Ward
13. Barkham Ward & Physiotherapy
15. Macmillan House
20. Podiatry
21. Speech Therapy
22. Medical Gas Store
23. Cleaners Store
24. Oxygen cylinders storage

Revisions:-		
Date	Rev.	Description
-	-	-

Notes:-

The contractor is responsible for checking dimensions. Do not scale, work to figured dimensions. All discrepancies to be verified by CONTRACT ADMINISTRATOR before proceeding with work.

These drawings are copyrighted under designs & patents Act 1988 for commercial use. These drawings remain the property of EDTS and cannot be shared, reproduced, used for marketing or given to others (in part or whole) without written permission of EDTS.

EDTS
Estates Design & Technical Services
St Marks Hospital, St Marks Road,
Maidenhead, Berkshire SL6 6DU.
Tel N° 01189 041 736
Email: EDTS@berkshire.nhs.uk
Website: <https://edts.berkshirehealthcare.nhs.uk/>
Berkshire Healthcare NHS Foundation Trust

Client:-
**Berkshire Healthcare
NHS Foundation Trust**
NHS Trust

Location:- Wokingham Hospital, Wokingham	
Scheme:- Phoenix Garden Breakout Area	
Drawing:- Location Plan	
Drawn by:- LL	Scale:- 1:1250
Date:- May 2024	Paper size:- A3
Block N°:- 08	Floor:- -
Department:- -	
Drawing Number:- 21038 - A001	Rev. -