




SCALE - 1 : 200.

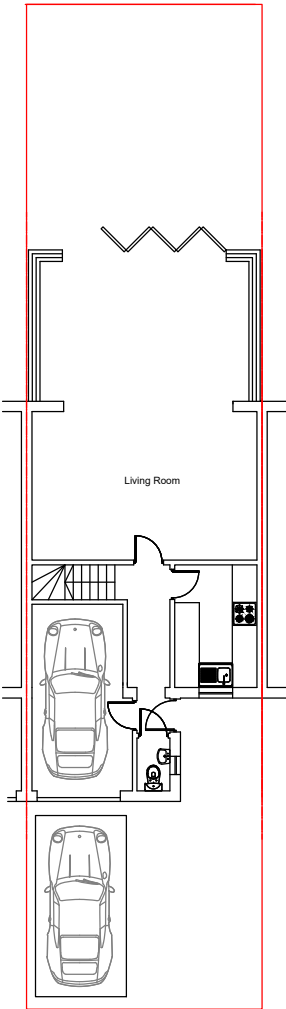

PARKING LAYOUT PLAN

M C S DESIGNArchitectural Services Millennium Creative Services Design 53 Westmead, Windsor, SL4 3NN	mob: 07989319224 tel: 01753 869117 fax: 01753 869117 www.mcsdesignservices.co.uk email: info@mcsdesignservices.co.uk	client MR. MURAD KHAN	site 9 MEDINA CLOSE, WORKINGHAM, RG41 3TZ	project 4M REAR EXTENSION & 2 ROOF LIGHTS	title PARKING LAYOUT PLAN	status HOUSE HOLDER APPLICATION	scale 1:200 @ A3	drawn Kaleem Janjua B.Arch.
						drawing number KHAN/PLAN/004	date 13th September 2024	revision