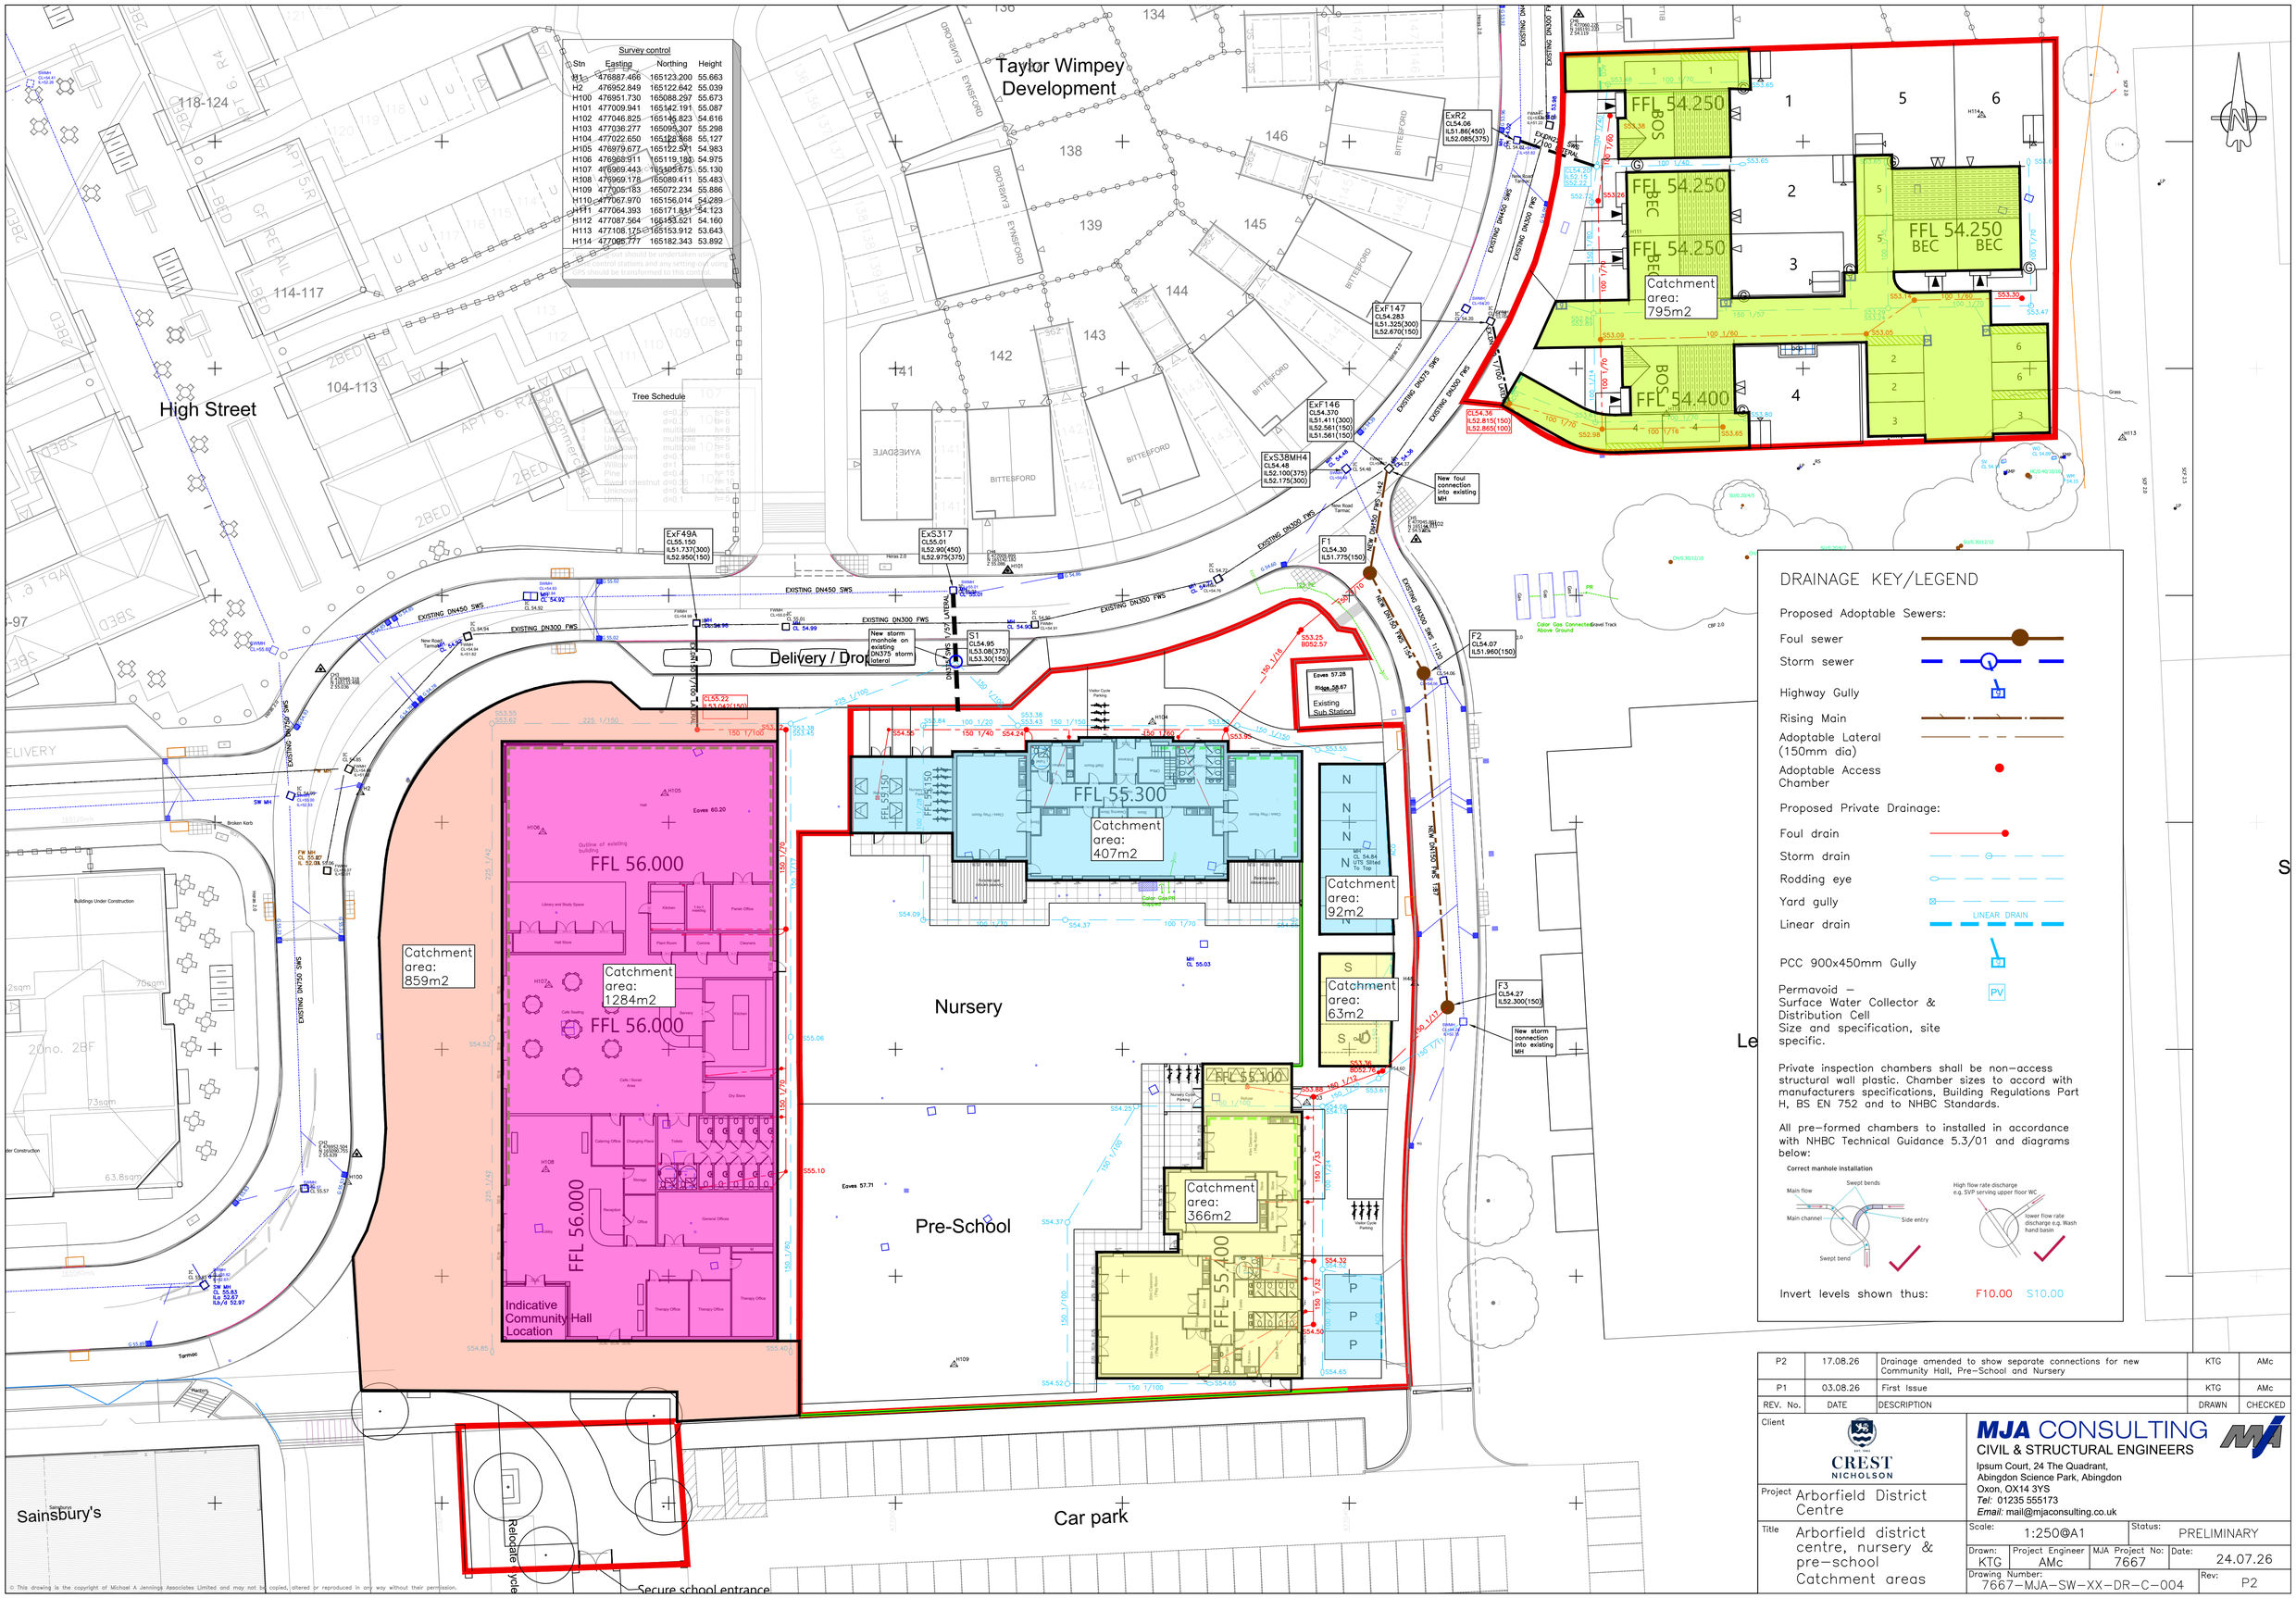

REV. No.	DATE	DESCRIPTION	DRAWN	CHECKED
P2	17.08.26	Drainage amended to show separate connections for new Community Hall, Pre-School and Nursery	KTG	AMc
P1	03.08.26	First Issue	KTG	AMc

Client: CREST NICHOLSON

Project: Arborfield District Centre

Title: Arborfield district centre, nursery & pre-school Catchment areas

MJA CONSULTING
CIVIL & STRUCTURAL ENGINEERS
Ipsum Court, 24 The Quadrant,
Abingdon Science Park, Abingdon
Oxon, OX14 3YS
Tel: 01235 555173
Email: mail@mjaconsulting.co.uk

Scale: 1:250@A1 | Status: PRELIMINARY

Drawn: KTG | Project Engineer: AMc | MJA Project No: 7667 | Date: 24.07.26

Drawing Number: 7667-MJA-SW-XX-DR-C-004 | Rev: P2

© This drawing is the copyright of Michael A Jennings Associates Limited and may not be copied, altered or reproduced in any way without their permission.