


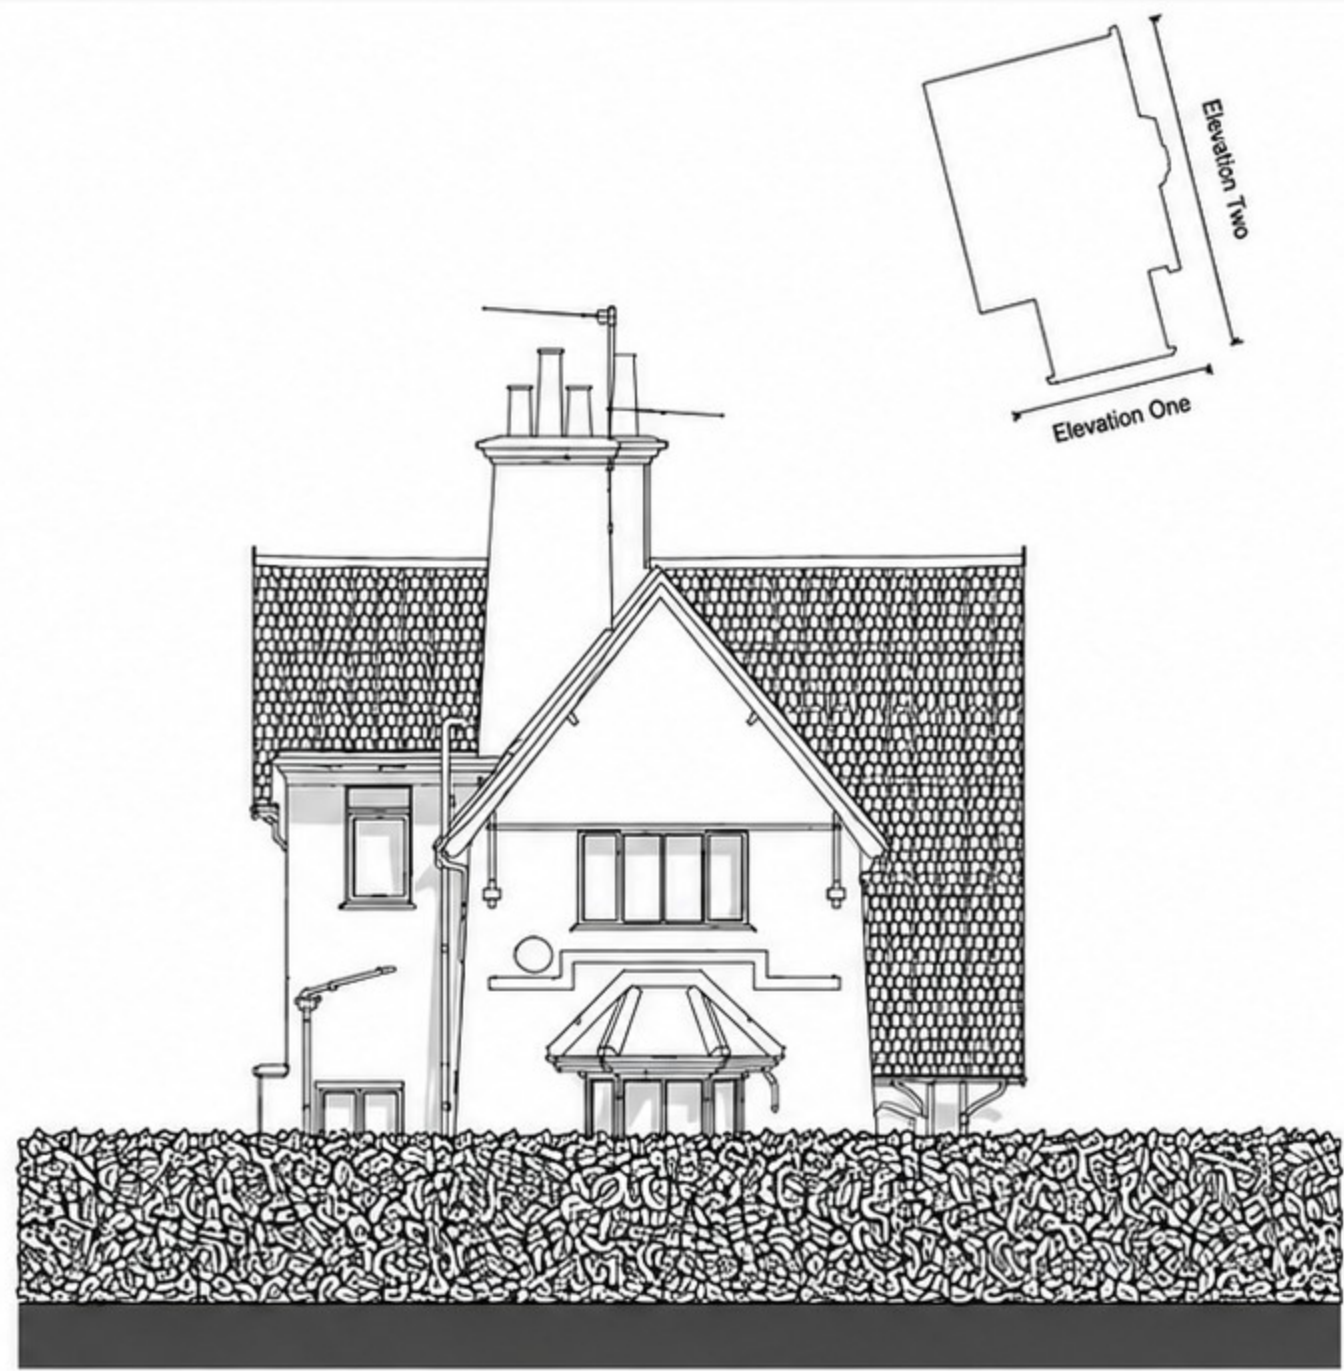

Elevation One



Elevation Two

Drawing Scale:  SCALE 1:100 @ A3	N 	Project: Lauré Harb, Corner House, School Hill, Wargrave RG10 8DY	Revision Log: <table><tr><th>Revision:</th><th>Date:</th><th>Status:</th></tr><tr><td>-</td><td>-</td><td>-</td></tr><tr><td>-</td><td>-</td><td>-</td></tr><tr><td>-</td><td>-</td><td>-</td></tr></table>			Revision:	Date:	Status:	-	-	-	-	-	-	-	-	-	Client: L. Harb	PROPOSED Corner House Elevations Proposed Laurel Hedge to Boundary					
			Revision:	Date:	Status:																			
			-	-	-																			
			-	-	-																			
-	-	-																						
Drawing Status:		For Information		Stage:	-	Drawn:	-	Checked:	-	Approved:	-													
Drawing Number:		055 P402.005		Revision:	C	Date:	19.03.2026	Sheet Size:	A3	Sheet:	2 of 2													