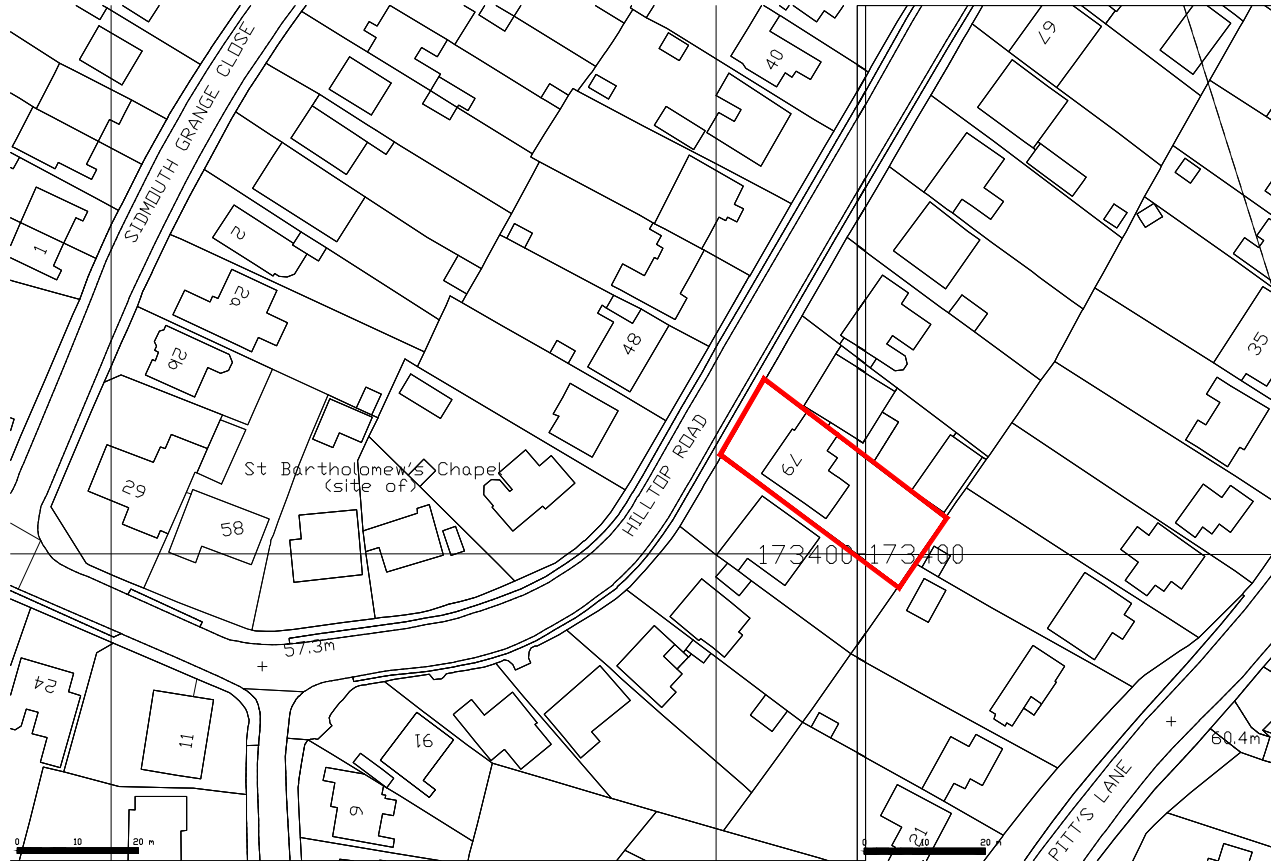


REV. | DATE | COMMENTS

PROJECT

79 Hilltop Road
Earely,
RG6 1DB

PROJECT TITLE

Single storey front extension, 1st floor side
extension, two storey rear extension and
garage conversion

DRAWING TITLE

LOCATION PLAN

LOCATION PLAN (1:1250)

0 10 20 30 40 50 60 70 80 90 100
Scale m

SK-tec Ltd

Planning & Technical Services
22 Glasspool Road, Winnersh, Reading, Berkshire, RG41 5SB
tel: 01183 759987, mob: 07714 100537
e-mail: steve@sk-tec.co.uk

CLIENT

Mr & Mrs Unsworth

SCALE As Shown (A4)

DATE Jan '25