




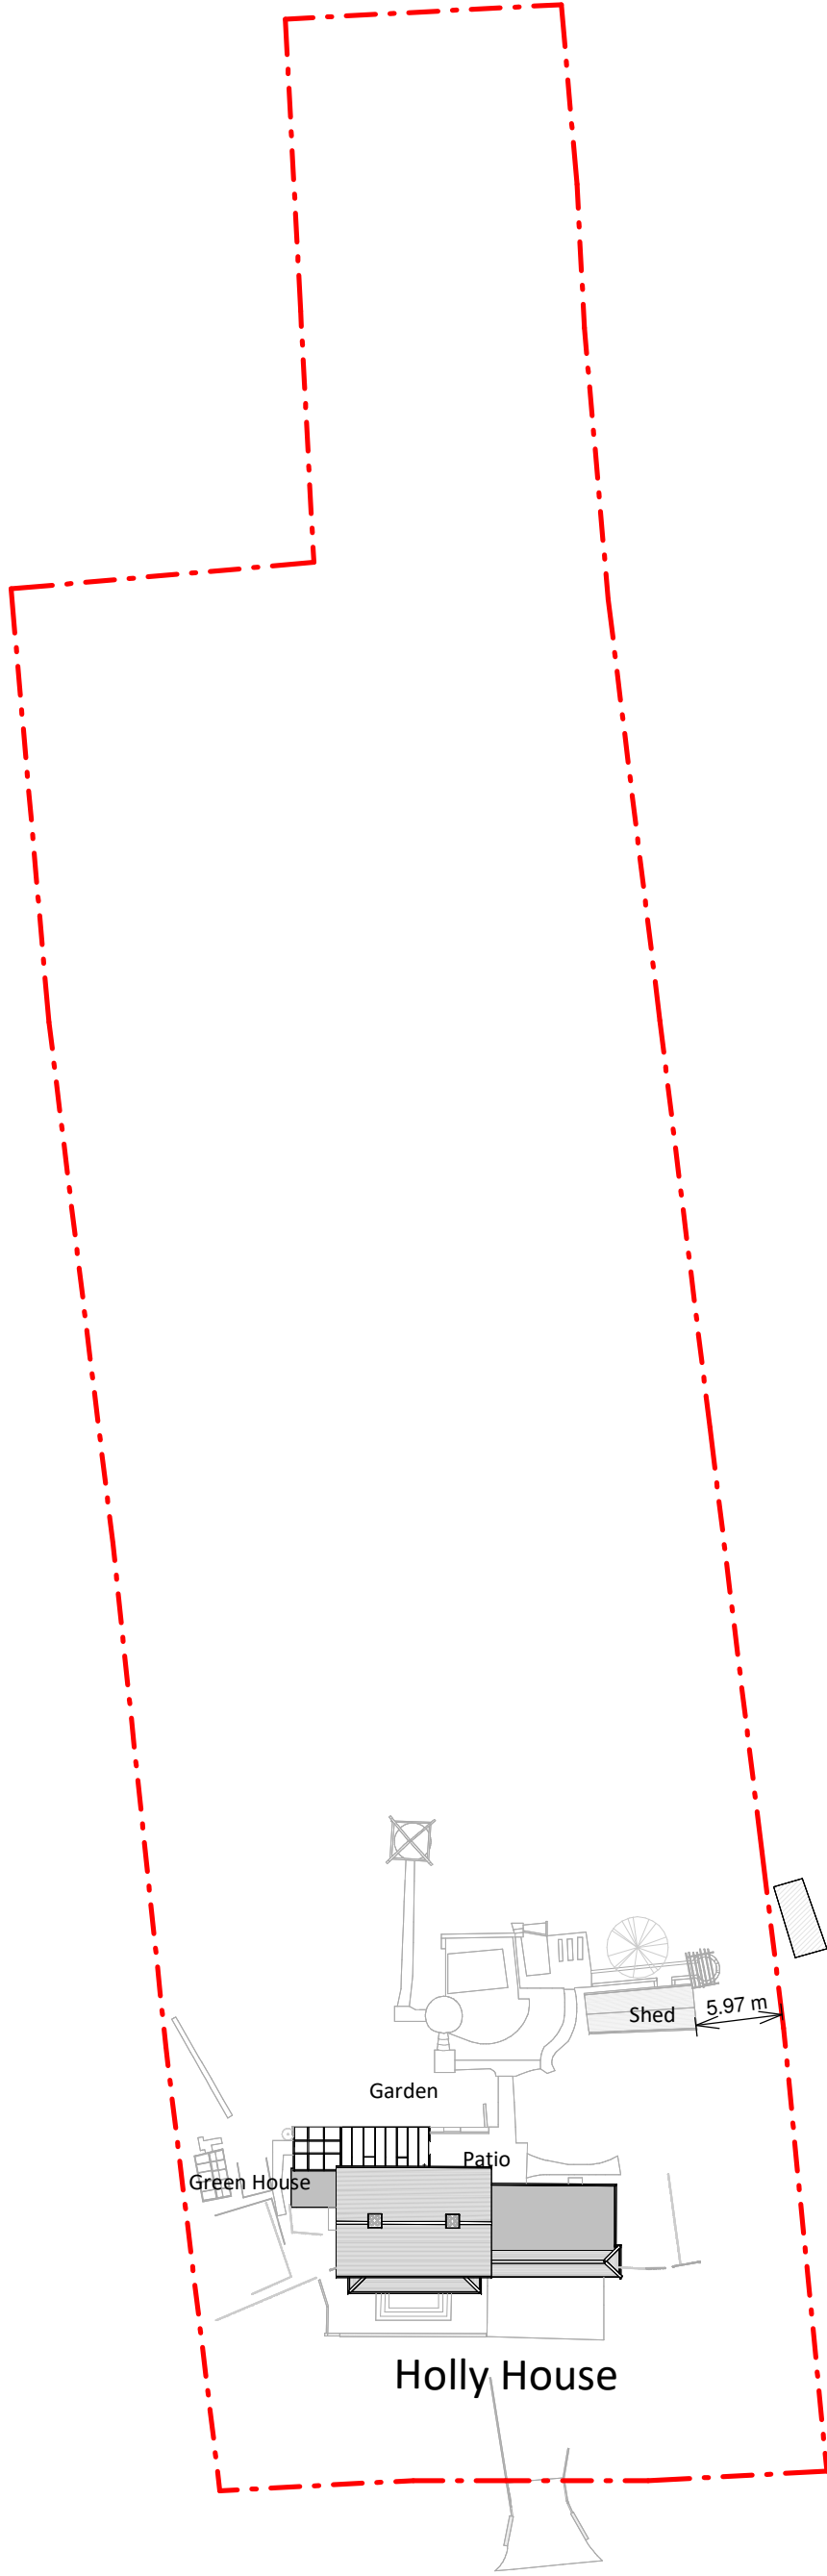

Existing Block Plan

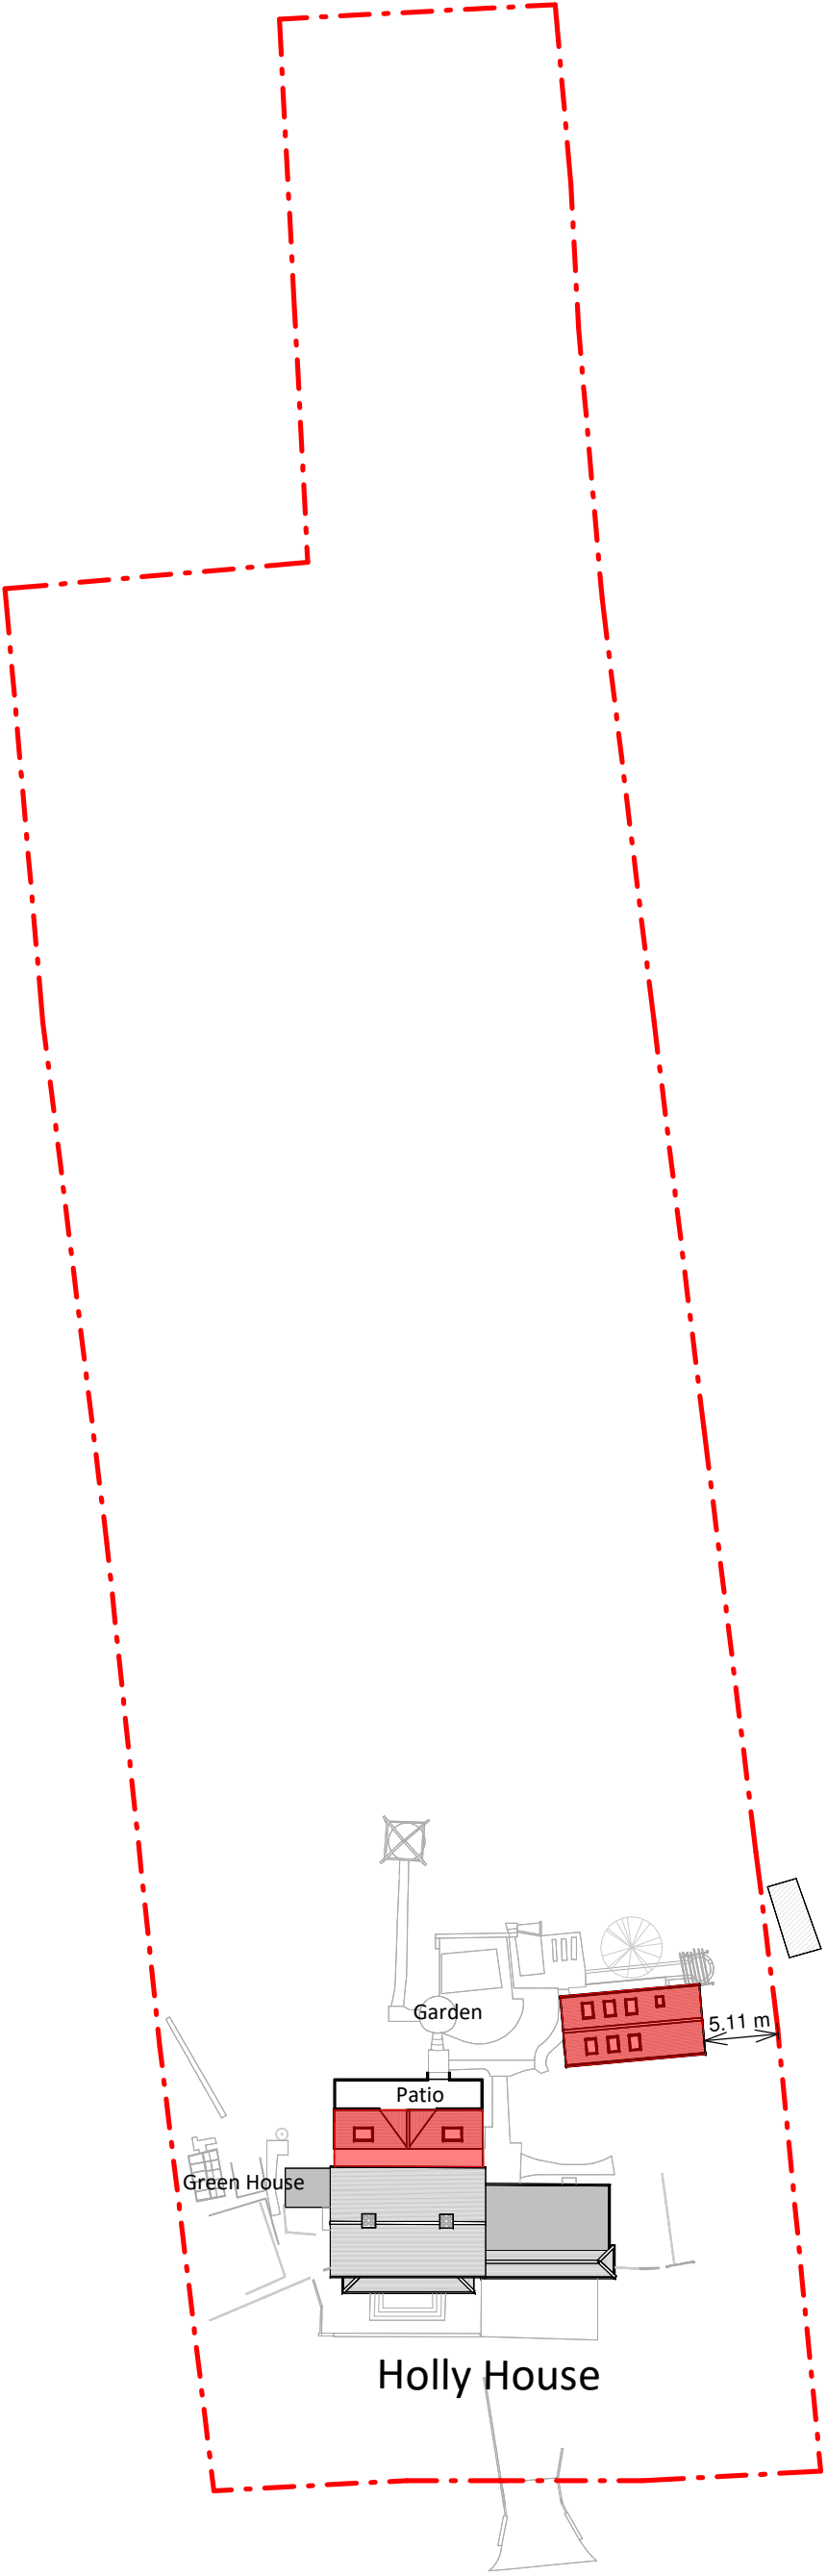

Proposed Block Plan

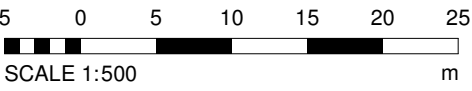

Copyright in the design and this drawing is the property of RESI. Reproduction in whole or in part is forbidden without written sanction of RESI. This drawing must be read in conjunction with all other relevant documentation and drawings.

RESI accepts no liability for any expense, loss or damage of whatever nature and however arising from any variation which has not been referred to them and their approval obtained.

Resi do not advise using planning drawings for the construction stages. All dimensions to be cross-checked on-site prior to manufacture and construction. Any discrepancies to be reported to RESI immediately.

KEY

□ Neighbouring context

--- Boundary line

Revision		
Rev	Notes	Date
A	Planning Issue	28/04/2026



Job Title

Proposed ground floor rear extension, internal alterations, outbuilding and all associated works at Holly House Carters Hill, Billingbear, Wokingham, RG40 5RR

Drawing Status

Planning Drawings

Client

Samuel White

Drawing Title

Block Plans

Scale	As indicated @ A1	Drawn	AR
Date	April 2026	Checked	BV
Drawing No.	8283522-1000	Rev	A