




1 : 100 SECTION THROUGH SITE SHOWING SIDE ELEVATION OF STORE AND WET DOCK.

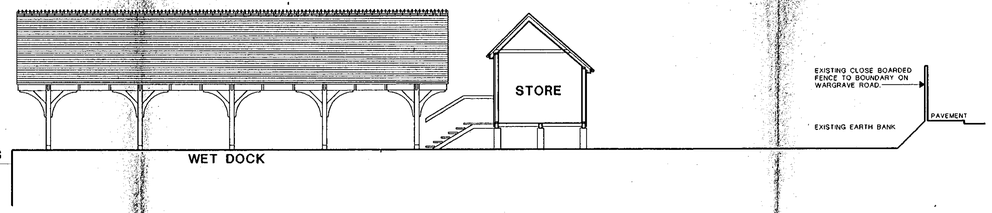


1 : 100 SECTION THROUGH SITE AND STORE SHOWING ELEVATION OF WET DOCK.

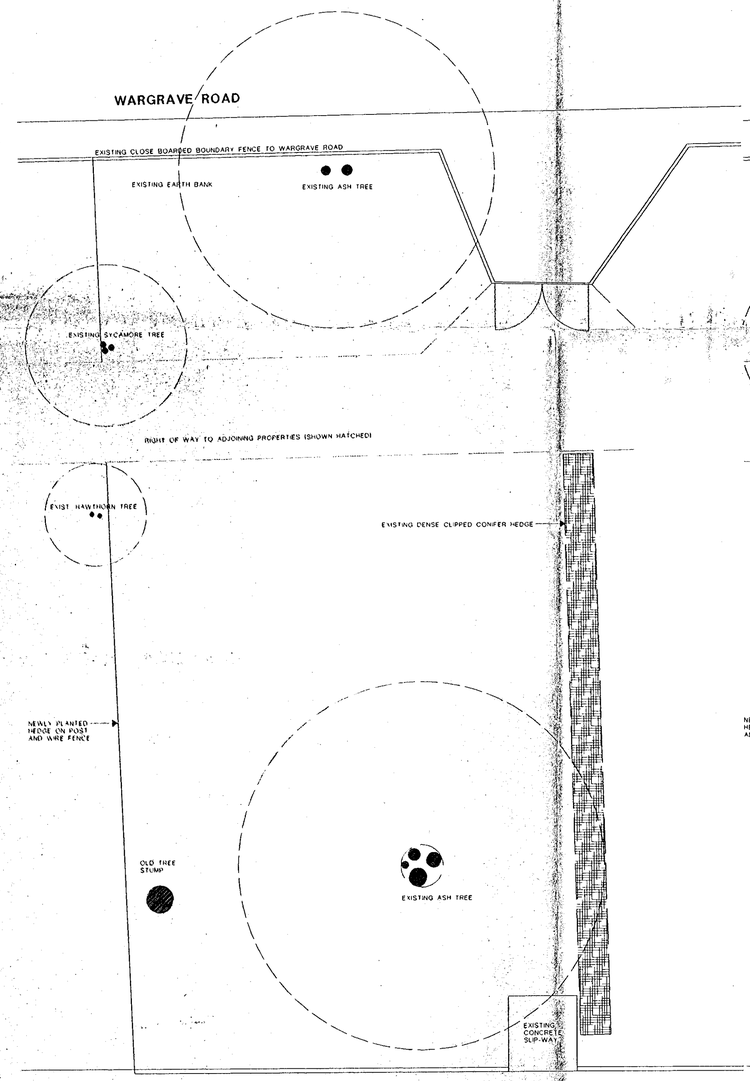


1 : 100 PLAN OF PLOT 4 AS EXISTING

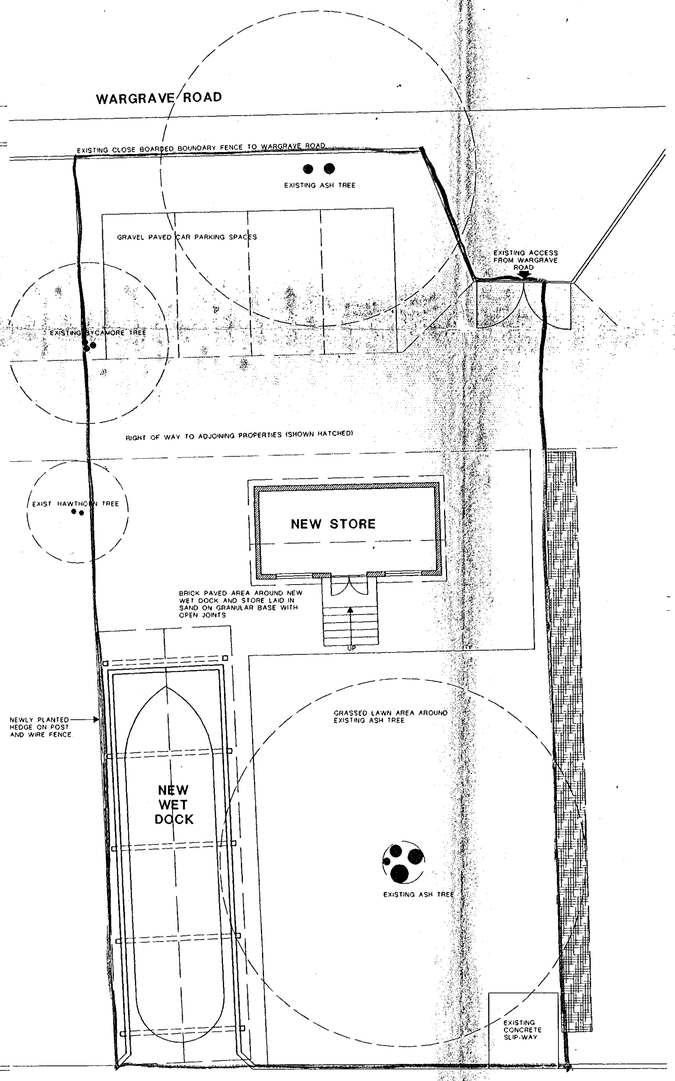


1 : 100 PLAN OF PLOT 4 AS PROPOSED

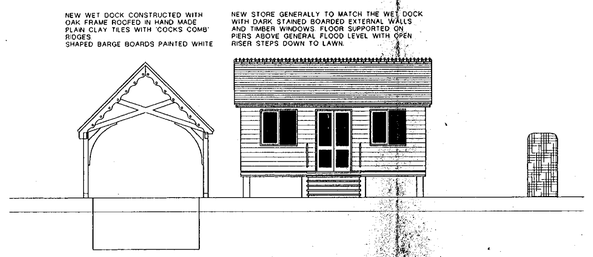

1 : 100 ELEVATION FACING RIVER

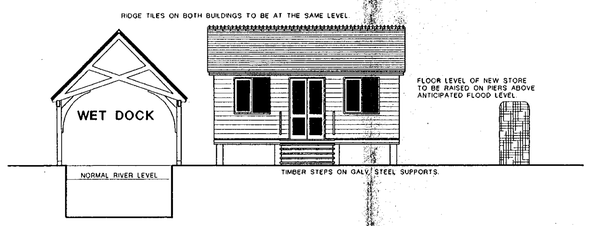

1 : 100 SECTION THROUGH NEW WET DOCK ACROSS SITE.

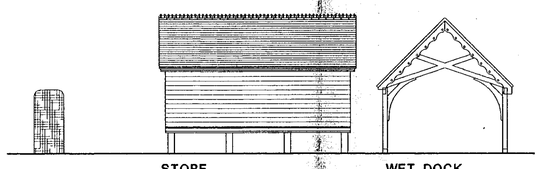

1 : 100 ELEVATION FACING WARGRAVE ROAD



NOTES:

1. COPYRIGHT RESERVED
3. SITE DIMENSIONS WHERE INDICATED TO BE CHECKED BEFORE PROCEEDING.
4. IF ENCOUNTERED, DISCREPANCIES BETWEEN DRWGS / SPECIFICATION/SCHEDULES, TO BE REFERRED TO THE ARCHITECTS FOR DECISION.
5. THIS DRAWING IS TO BE READ IN CONJUNCTION WITH THE TYPE WRITTEN CONSTRUCTION NOTES WHERE APPLICABLE

REVISIONS:

REFUSED

26.JAN.2001* 3256

The TLJ Partnership.
CHARTERED ARCHITECTS
86, Easton Street, High Wycombe, Bucks HP11 1NB
Tel 01494 522581 Fax 01494 446142
E. mail geoff@tljpartnership.demon.co.uk

PROJECT

Proposed Wet Dock &. Store PLOT 4 Riverside Moorings Wargrave Road., Remenham, Henley on Thames

SCALE 1 : 100 DRAWN. CHECKED

DRWG. TITLE

Site Plan, Sections &. Elevs.

EMPLOYER

Mr. &. Mrs. B. G. R. Evans

JOB No.	DRWG.	Date.	REV.	Date.
5504	Sk1			