

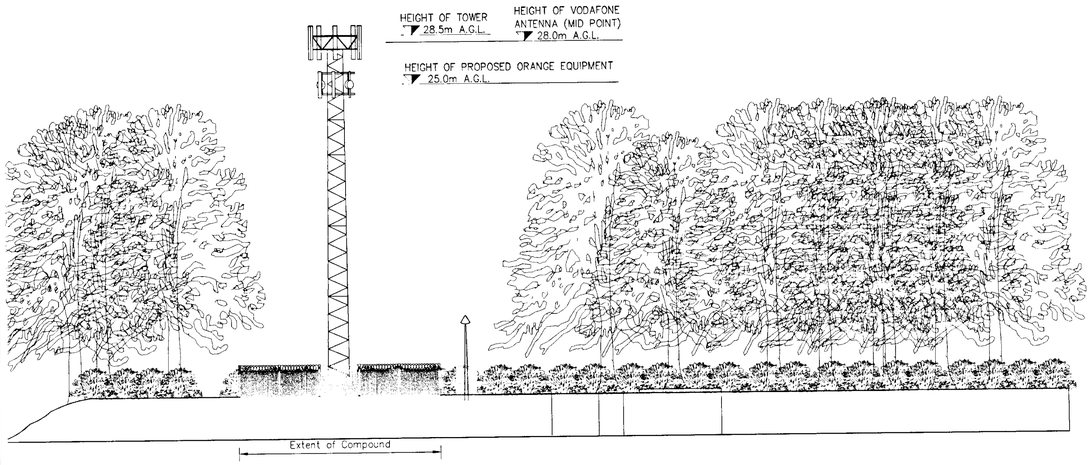



ELEVATION FROM 'A'
(SCALE 1:200)

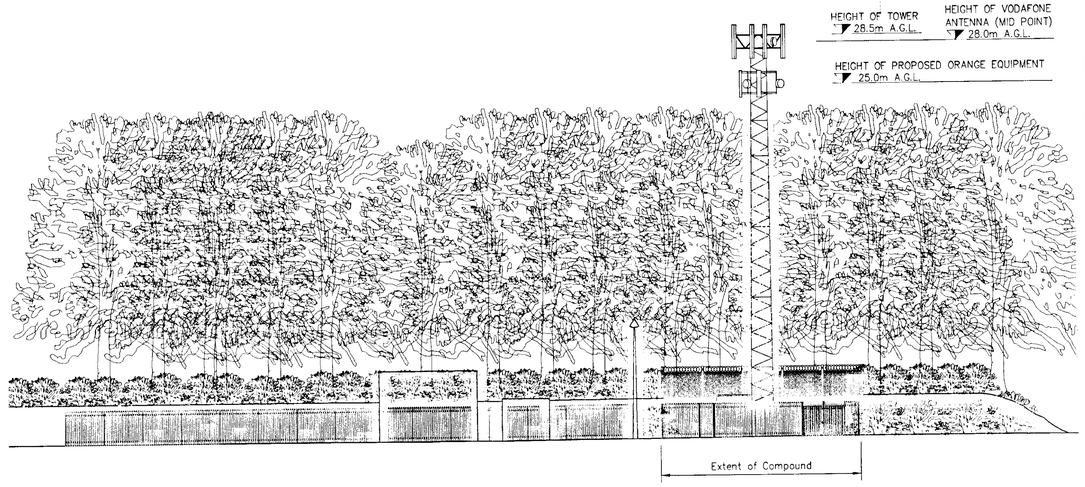

ELEVATION FROM 'B'
(SCALE 1:200)

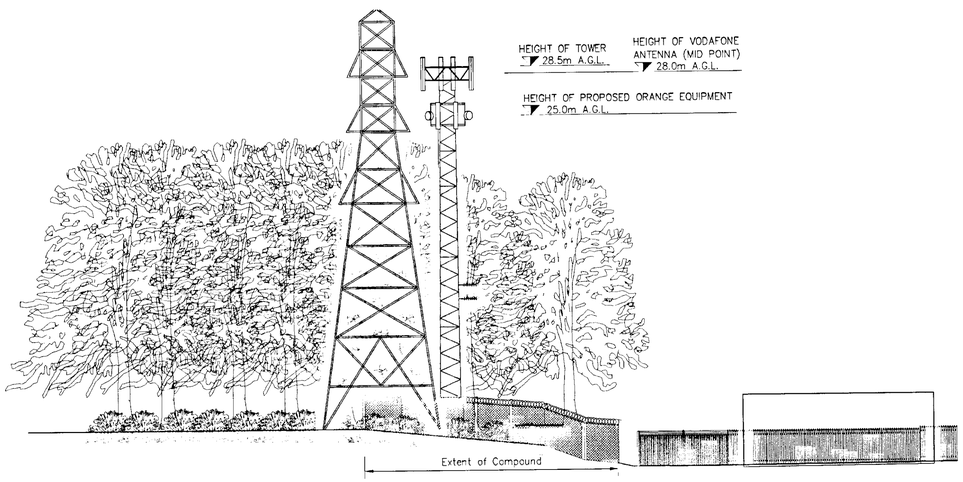

ELEVATION FROM 'C'
(SCALE 1:200)

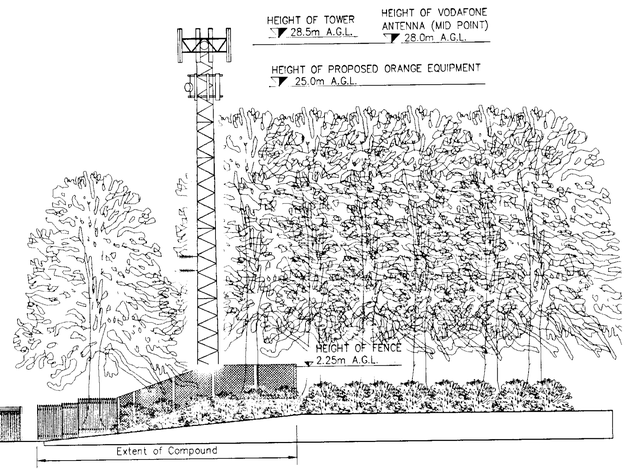

ELEVATION FROM 'D'
(SCALE 1:200)



FOR AMENDMENTS

Rev.	Description	Date
A	Original Issue	13/06/03

Glanville
Corinthian Court, 80 Milton Park
Abingdon, Oxon OX14 4RY
Tel: (01235) 833000
Fax: (01235) 835492
postbox@glanvillegroup.com
www.glanvillegroup.com

Client: SSE Telecom
Scottish and Southern Energy

Project: SSE Wokingham Sub-Station
Barkham Road, Wokingham,
Berkshire, RG41 4BT

Title: Proposed Cell Site Base Station
SITE ELEVATIONS

Project Engineer:	I. Burton	Scale:	As Shown
Project Director:	S. Berger	Date:	21st March 2003
Status:	PLANNING		

Drawing No. BS230321_03 Rev. A