

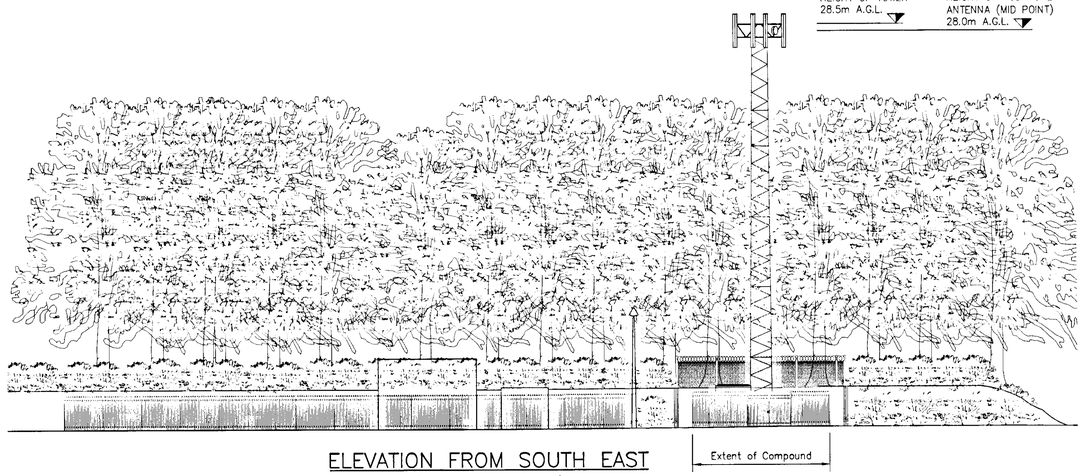



ELEVATION FROM SOUTH EAST
(SCALE 1:200)

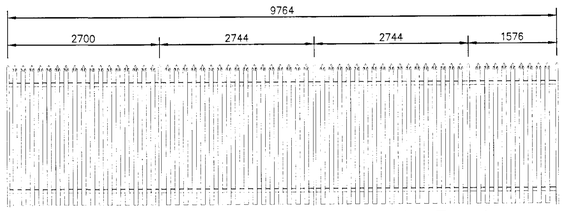


North West Elevation of Palisade Fencing
(1:50)

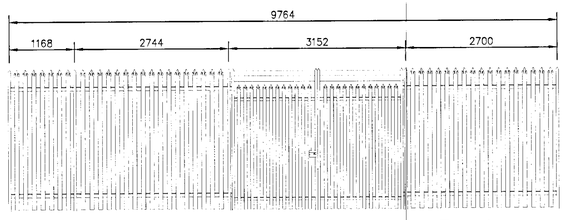


South East Elevation of Palisade Fencing
(1:50)

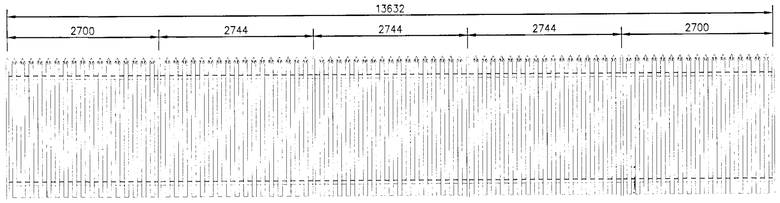


North East Elevation of Palisade Fencing
(1:50)

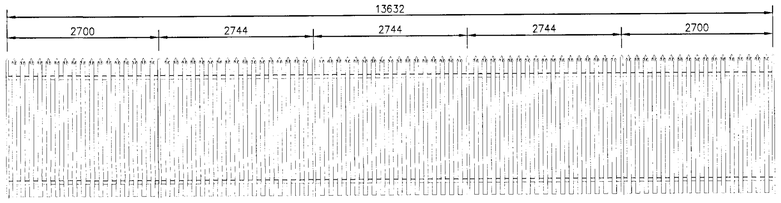


South West Elevation of Palisade Fencing
(1:50)

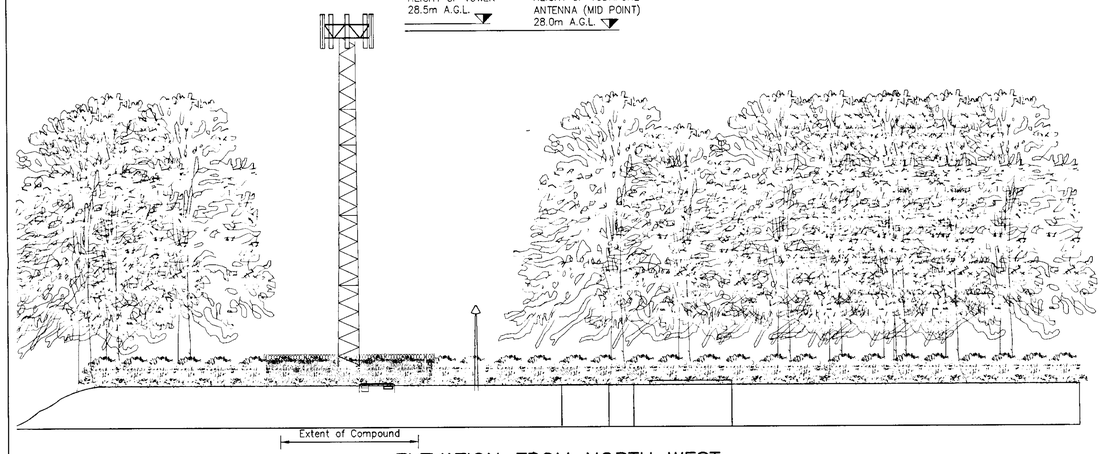

ELEVATION FROM NORTH WEST
(SCALE 1:200)

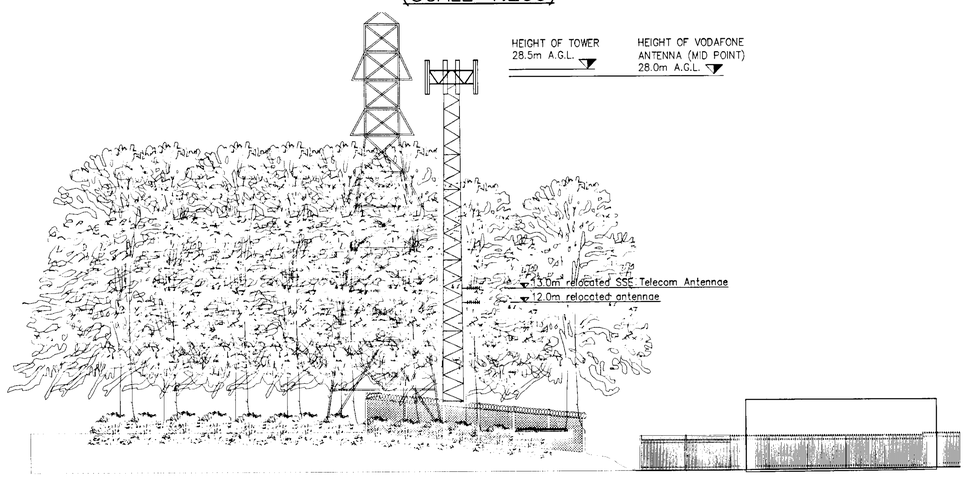

ELEVATION FROM SOUTH WEST
(SCALE 1:200)

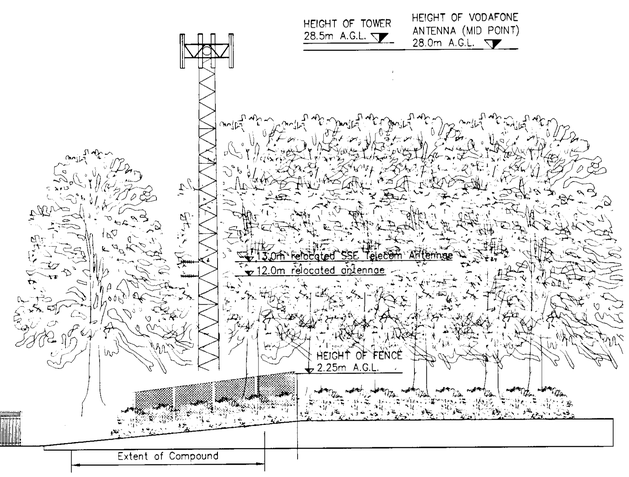

ELEVATION FROM NORTH EAST
(SCALE 1:200)

All equipment is designed to be in full compliance with the requirements of the radio frequency (RF) public exposure guidelines of the International Commission on Non-Ionizing Radiation (ICNIRP).

SITE LAYOUT SHOWN ON
SEPARATE DRAWING BS210147/01

PLANS TO MEET CONDITIONS

18 NOV 2002

Rev			Description	Date
D		Checked / Approved	Cellnet installation removed/fencing amended.	04/11/02
C		Checked / Approved	Vodafone Amendments.	03/12/01
B		Checked / Approved	Antenna height increased.	01/11/01
A		Checked / Approved	Title Block Amendment Drawing Upgrade	19/10/01

Glanville
Corinthian Court, 80 Milton Park
Abingdon, Oxon OX14 4RY
Tel: (01235) 833000
Fax: (01235) 835492
postbox@glanvillegroup.com
www.glanvillegroup.com

Client: SSE Telecom
Scottish and Southern Energy

Project:
SSE Wokingham Sub-Station
Barkham Road, Wokingham,
Berkshire, RG41 4BT

Title:
Proposed Cell Site Base Station
SITE ELEVATIONS AND
FENCE DETAILS

Project Engineer:	I. Burton	Scale:	As Shown
Project Director:	S. Berger	Date:	Febuary 2001
Status:	CONSTRUCTION		

Drawing No.	Rev
BS210147_03	D