

GROUND FLOOR PLAN

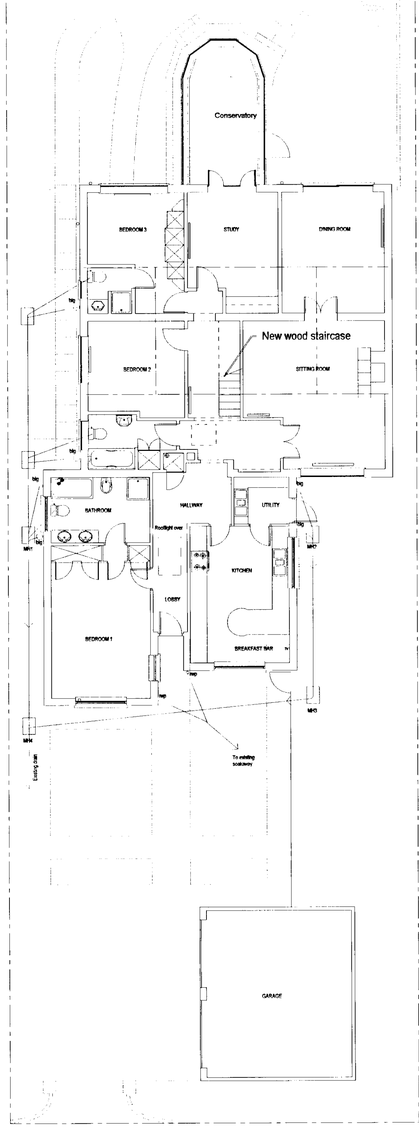



FIRST FLOOR PLAN

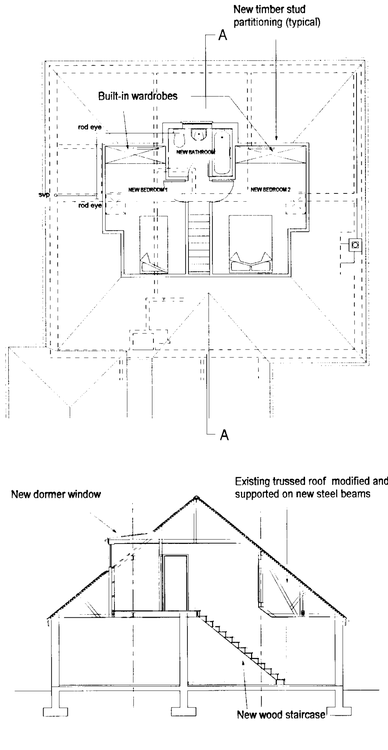


SECTION A - A


ROOF PLAN

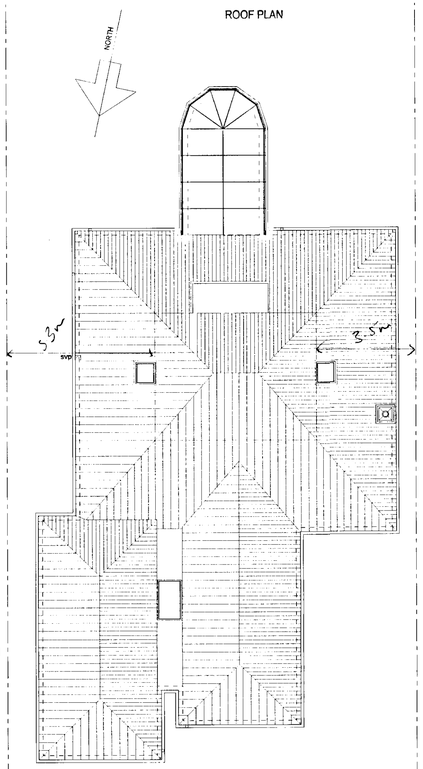

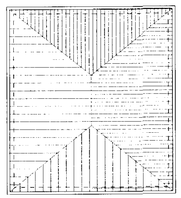


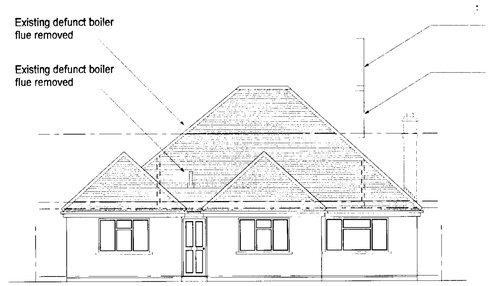

SOUTH ELEVATION

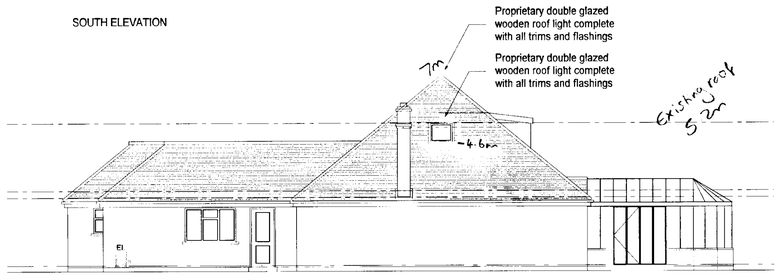


EAST ELEVATION

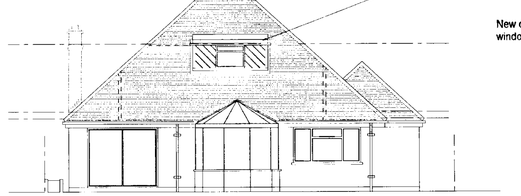


01.FEB.2002 5802


NORTH ELEVATION

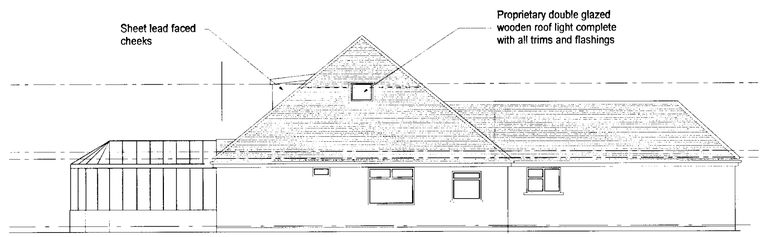

WEST ELEVATION

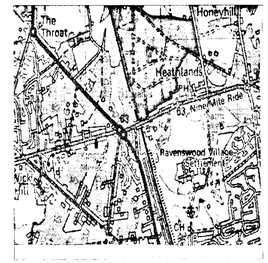


LOCATION PLAN 1:2500

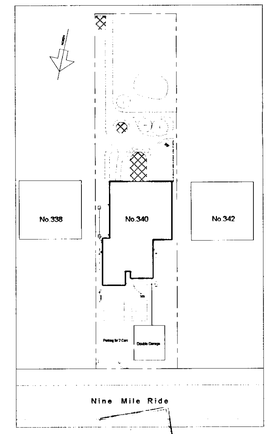


SITE PLAN 1:500

NINE MILE RIDE

PROJECT : ADDITION OF FIRST FLOOR TO PROVIDE TWO NEW BEDROOMS FOR MR. + MRS BARROW AT 340 NINE MILE RIDE, WOKINGHAM BERKS	PROPOSED ALTERATIONS PLANS AND ELEVATIONS		DRAWING No : 2001-02 / REV.
	SCALE : 1:100	BY : PK	

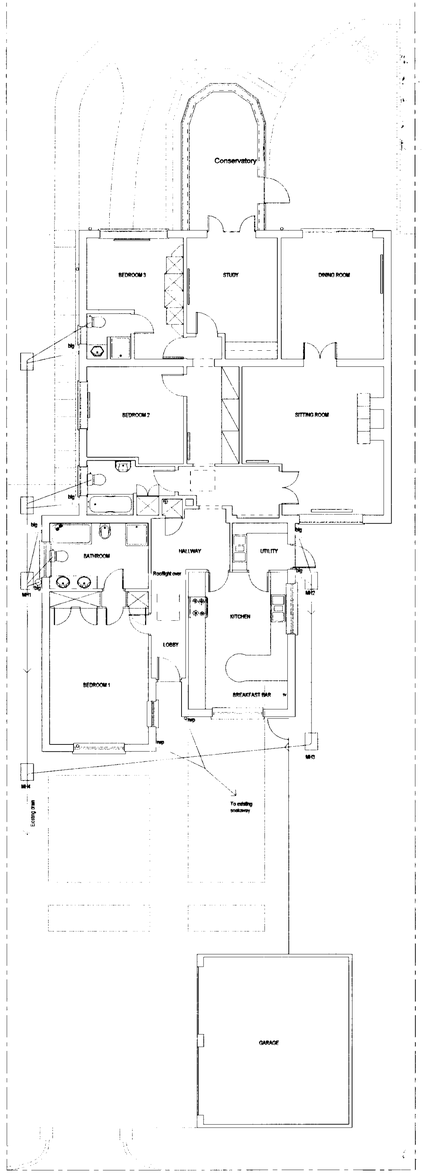


NINE MILE RIDE

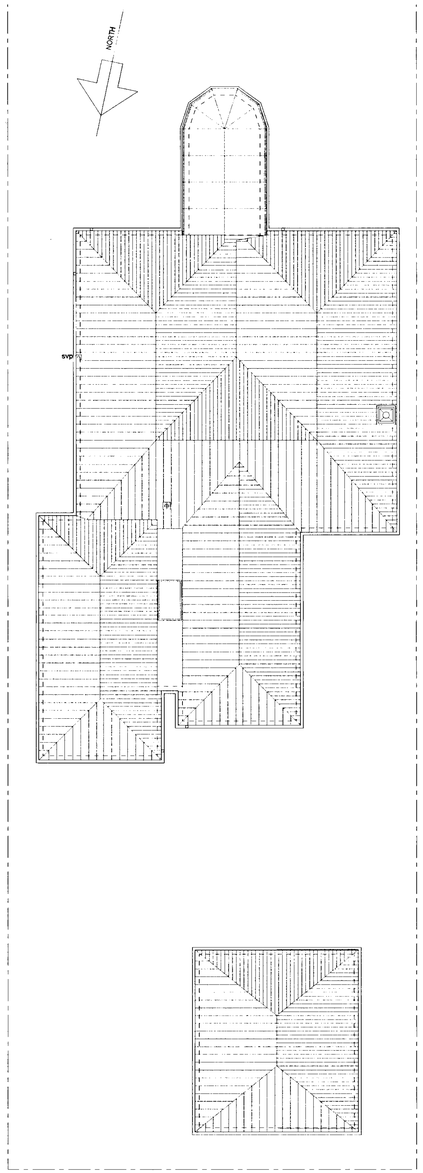





SOUTH ELEVATION

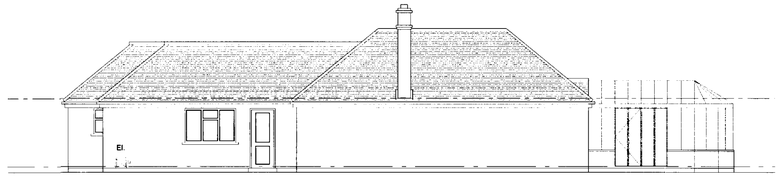

EAST ELEVATION

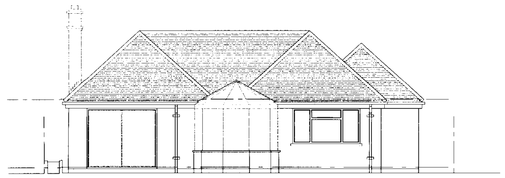

NORTH ELEVATION

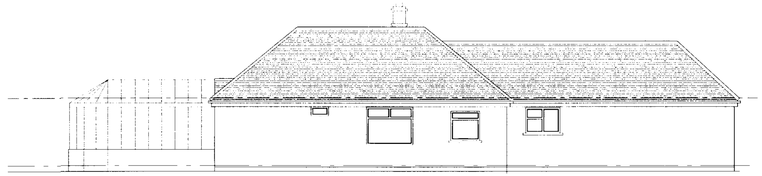


WEST ELEVATION

Construction

Facing brick / block cavity walls
Plain tile roofing with hip and ridge tiles
Plastic coated metal windows
Plastic rainwater goods
Proprietary coated metal conservatory



LOCATION PLAN 1:2500

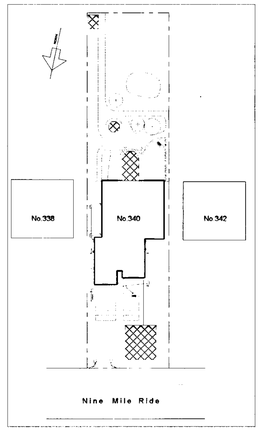

SITE PLAN 1:500

01.FEB.2002* 5802

PROJECT :		DRAWING No :	REV.
ADDITION OF FIRST FLOOR TO PROVIDE TWO NEW BEDROOMS FOR MR. + MRS BARROW AT 340 NINE MILE RIDE, WOKINGHAM BERKS	EXISTING PLANS AND ELEVATIONS	2001-01	
	SCALE : 1:100 / BY : PK		