




EXISTING FRONT ELEVATION scale 1:50.

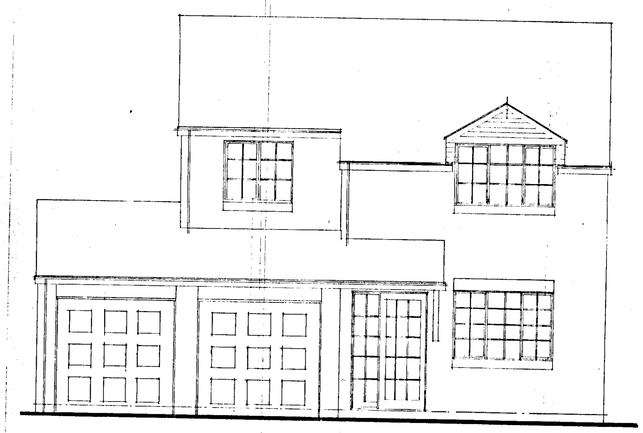


PROPOSED FRONT ELEVATION scale 1:50.

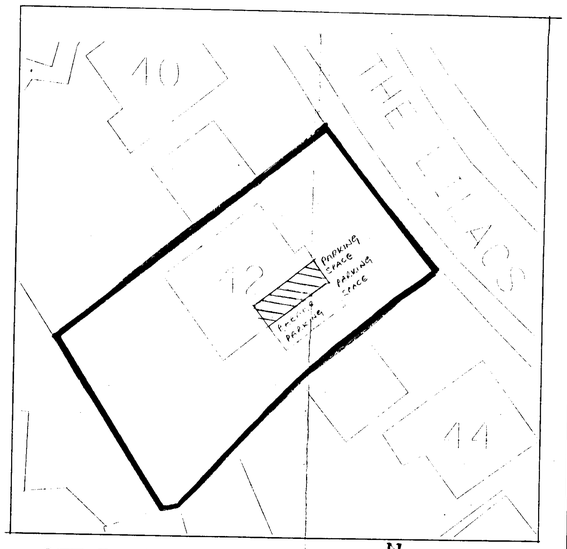


SITE PLAN 1:200.

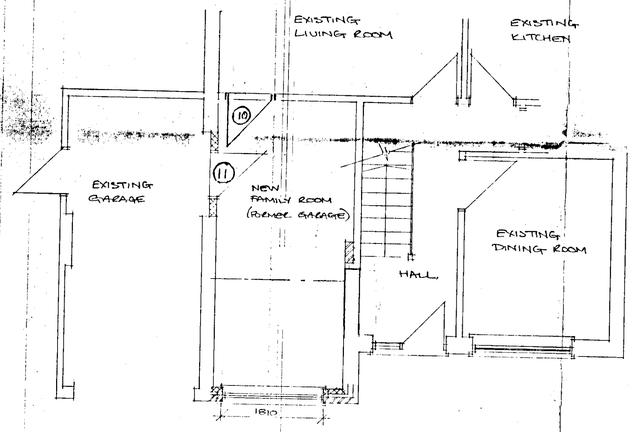

PART GROUND FLOOR PLAN scale 1:50.

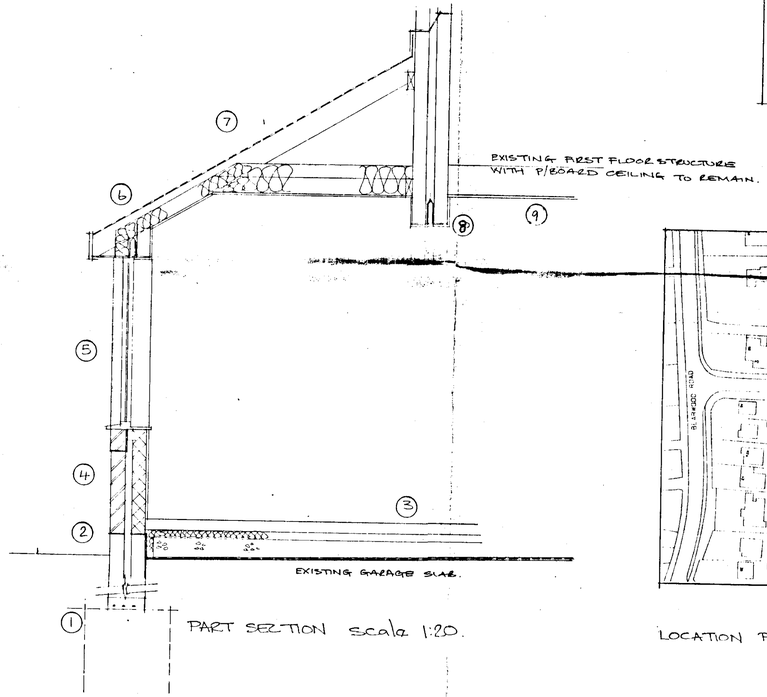

PART SECTION scale 1:20.

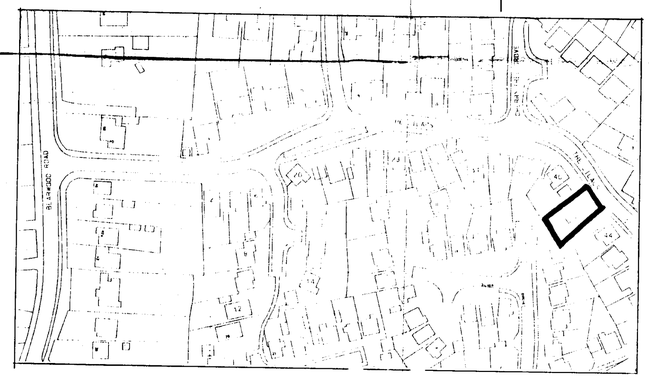

LOCATION PLAN scale 1:1250.

NOTES:

All dimensions must be checked on site and not scaled from this drawing.

1. NOTE ALL REMAINING ELEVATIONS REMAIN UN-CHANGED.

2. FOR CONSTRUCTION & BUILDING REGULATIONS APPLICATION THIS DRAWING IS TO BE READ IN CONJUNCTION WITH CONSTRUCTION SPECIFICATION REF BD/02.

A		
	Date	Revisions

© Copyright

01.NOV.2001 • 5269

Client
MR. & MRS. B. DOUGLAS.

Job Title
CONVERSION OF INTEGRAL GARAGE TO FAMILY ROOM
AT
42 THE LILACS
ELIZABETH PARK
BARKHAM
BERKSHIRE

Drawing Title
PROPOSED SCHEME

APPROVED

Scale AS SHOWN.

Date JULY 1997 Drawn by

Drg. No. BD/01. Rev.

A PRODUCT OF THE LINO RANGE - ARCHITECT CAT. No. 7151

594 x 841mm A1