
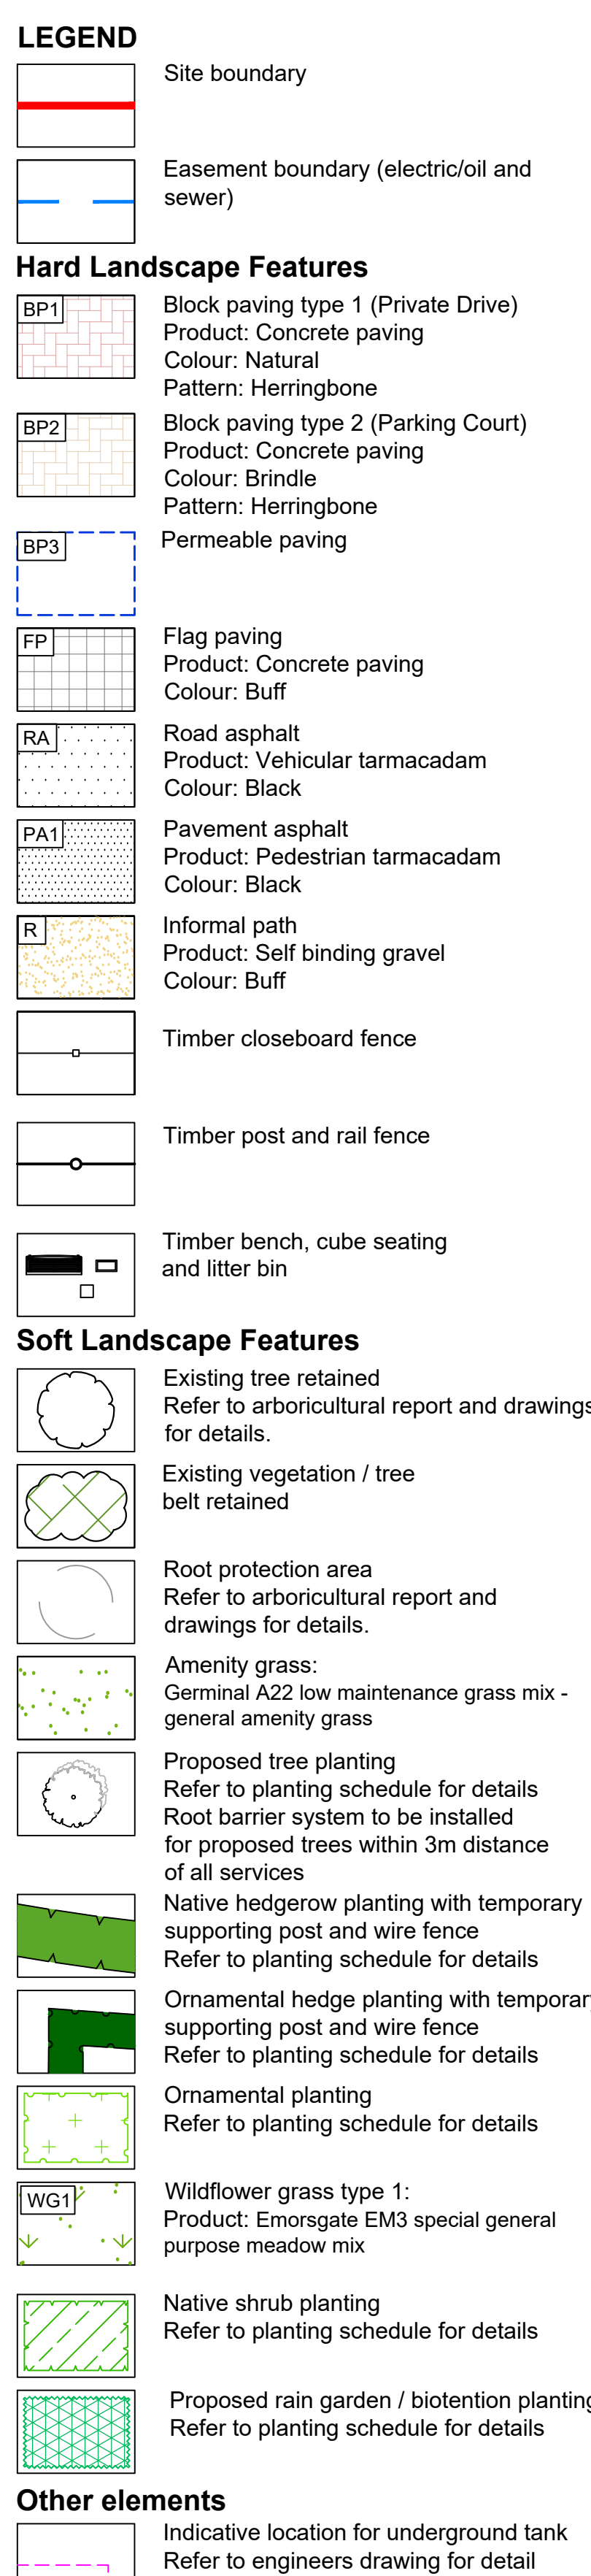
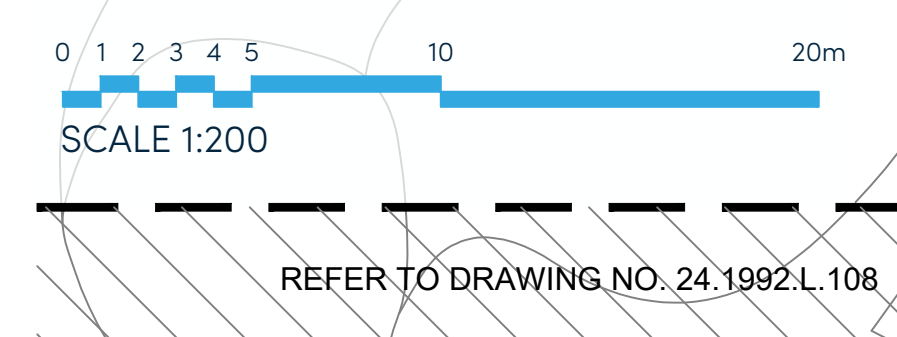


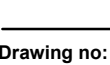

Project:			
FINCHWOOD PARK			
PARCEL 11, 12 & 13			
Client:			
VISTRY THAMES VALLEY			
Drawing:			
PARCEL 11 & 12- COMBINED HARD AND SOFT LANDSCAPE PLAN (SHEET 3 OF 5)			
Drawing no:		Rev:	
24.1992.L106		D	
Scale/At: 1:200		Date: MARCH/25	Drawn: CLB/AR Checked: JM
 FINCH Architecture Ltd 61-63 New London Road Chislehurst Essex CM2 0ND tel: 01473 839380 W www.fincharch.co.uk E enquiries@fincharch.co.uk			
© FINCH Architecture. Limited holds the copyright to all the information contained within this document and the writer consented that the information be published using this data after the fee for the purpose was originally supplied. Do not scale from this drawing. This drawing is to be printed on colour.			