




BAT
BOXES ON
ROUND POLES



EDUCATION
BOARD

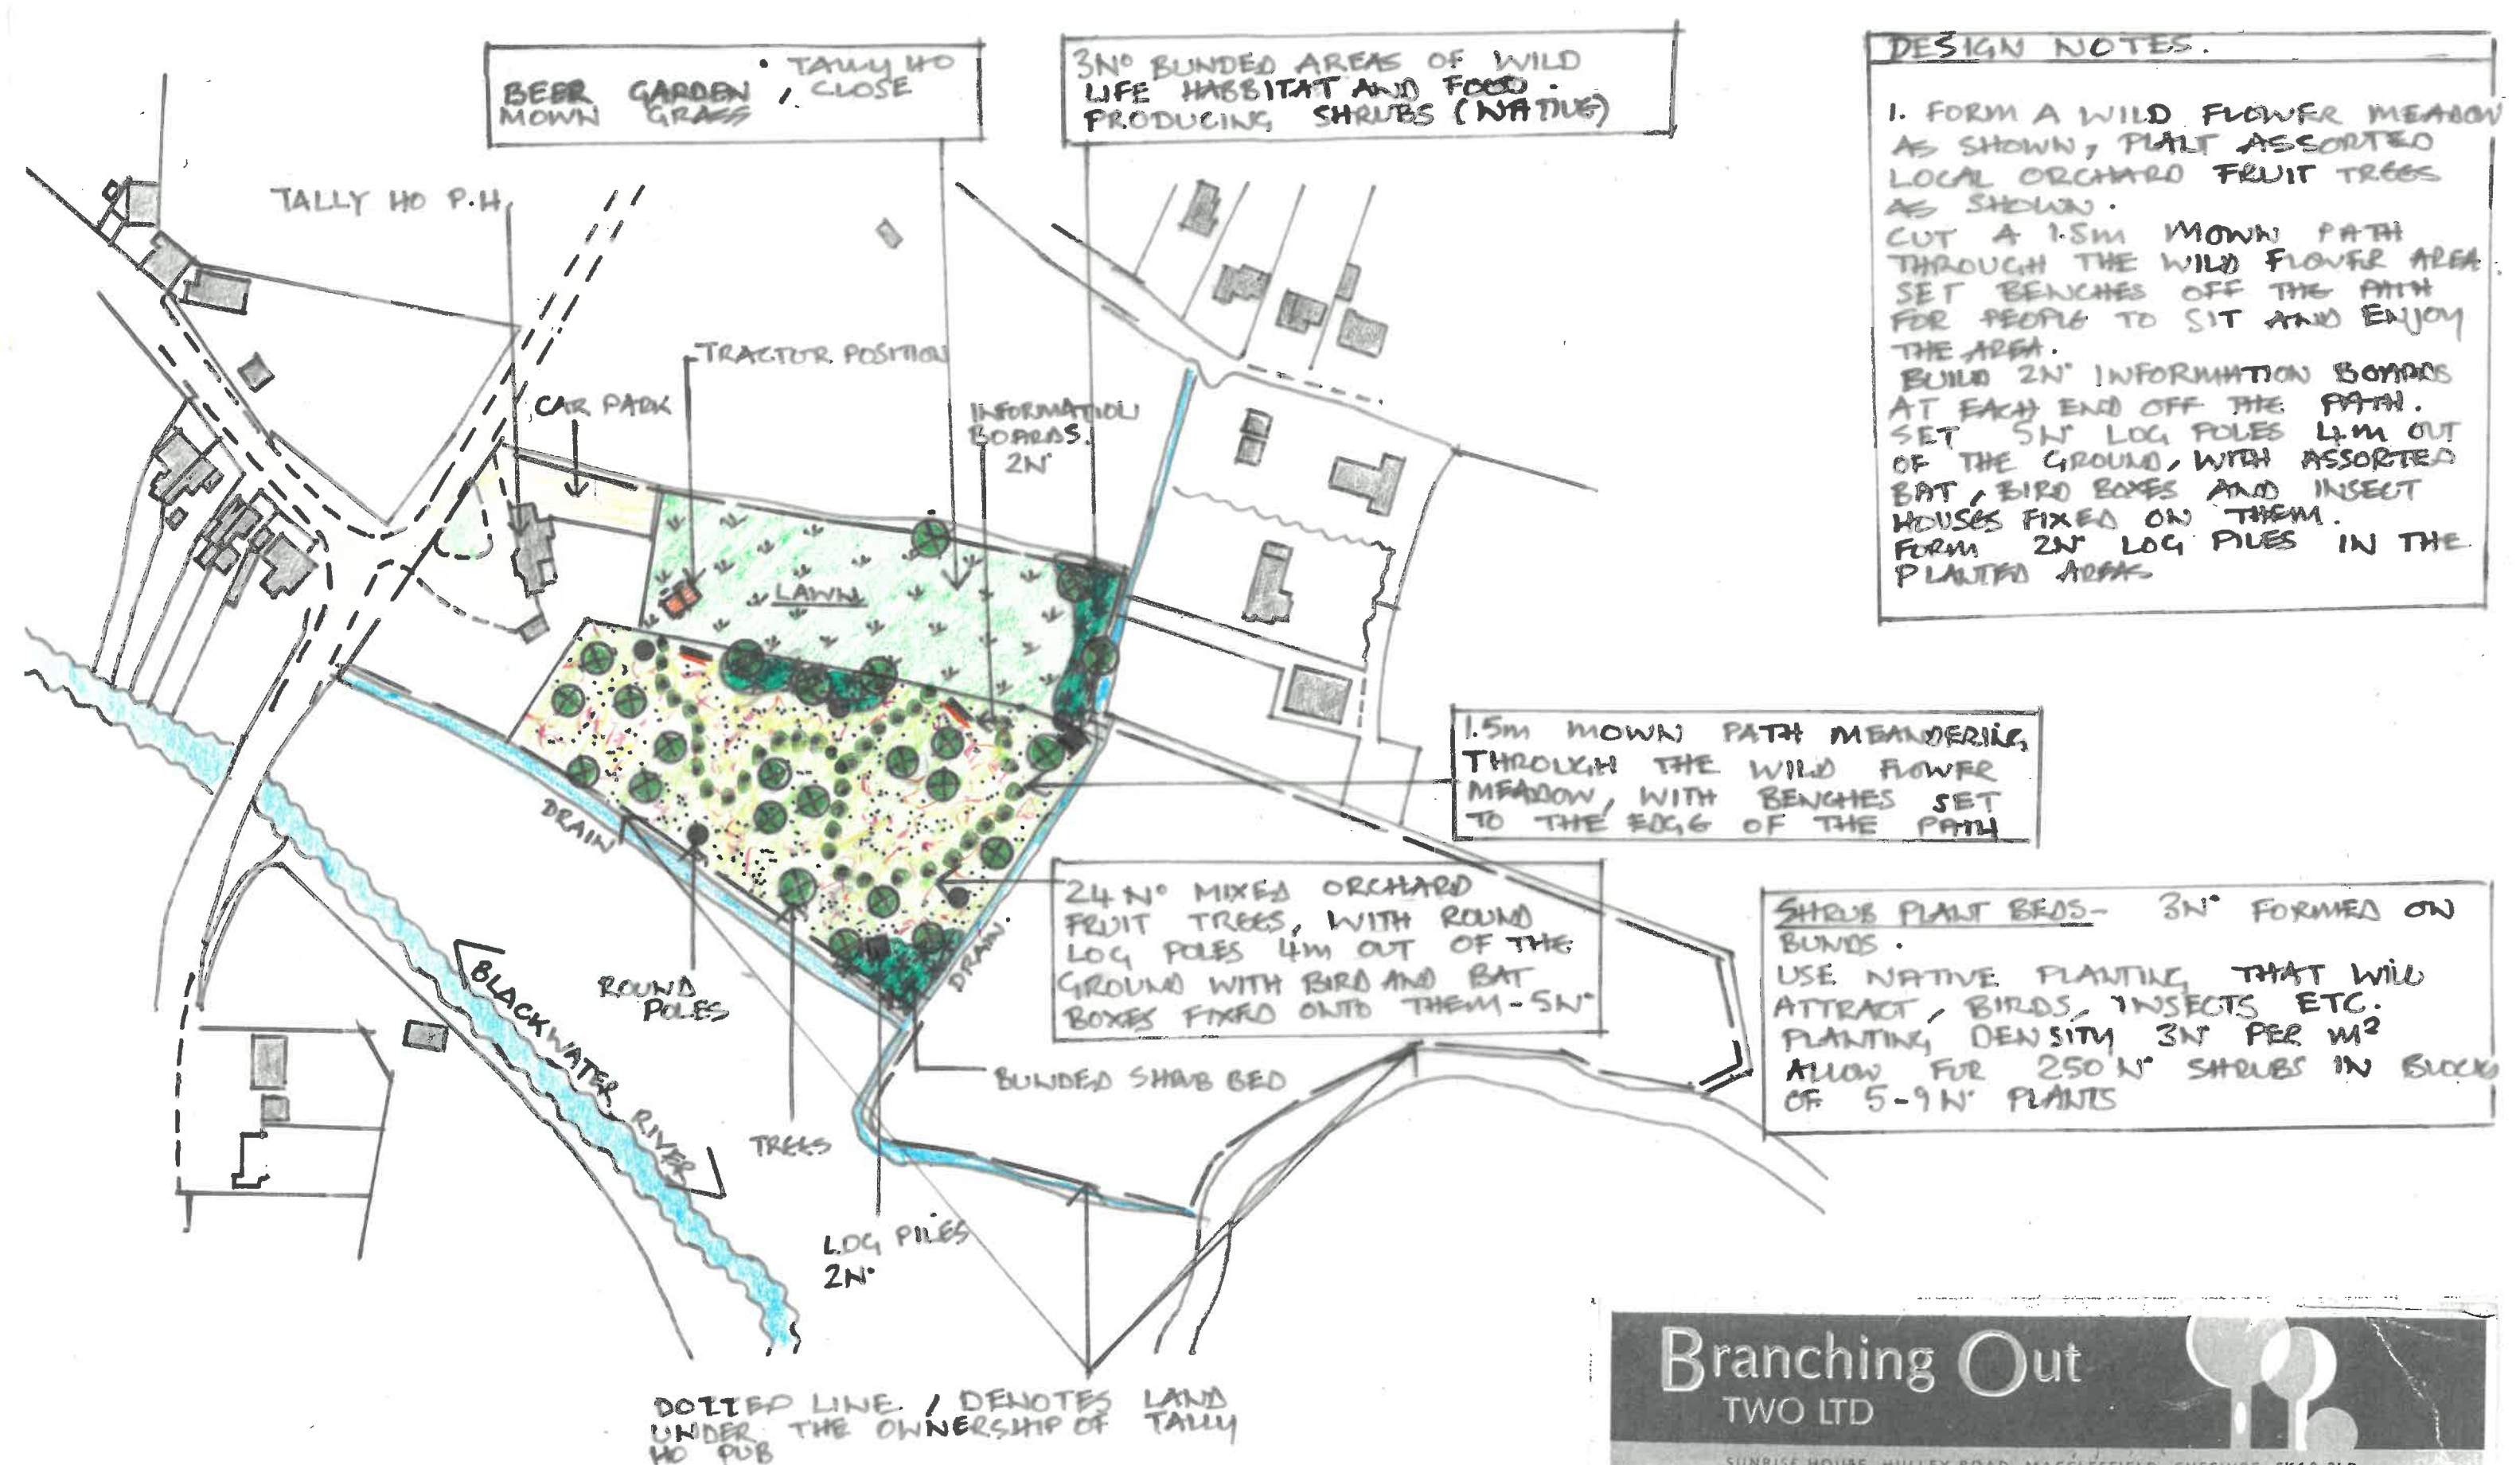

Branching Out TWO LTD

SUNRISE HOUSE, HULLEY ROAD, MACCLESFIELD, CHESHIRE, SK10 2LP

CONTRACT TALLY HO - WILDLIFE
EDUCATIONAL AREA AND GARDEN

CLIENT BRUNNING AND PRICE

SCALE NOT TO SCALE DRAWN PAUL DATE JAN 25

TEL: 01625 505919 FAX: 01625 626208 branchingout@waitrose.com www.branchingouttwo.co.uk
Registered Office as above. Registered in England Number: 03994795 VAT Registration Number: 611 7720 64

LANDSCAPE ARCHITECTS • PROJECT MANAGERS • COMMERCIAL & PRIVATE LANDSCAPING