

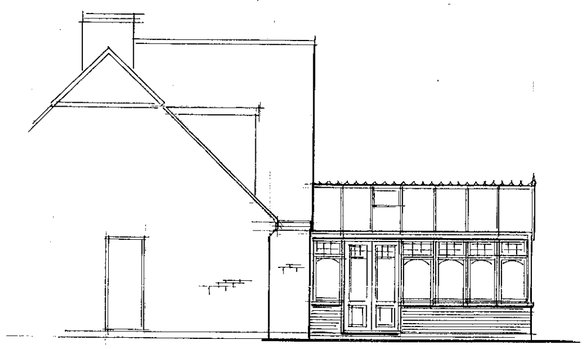



SOUTH ELEVATION

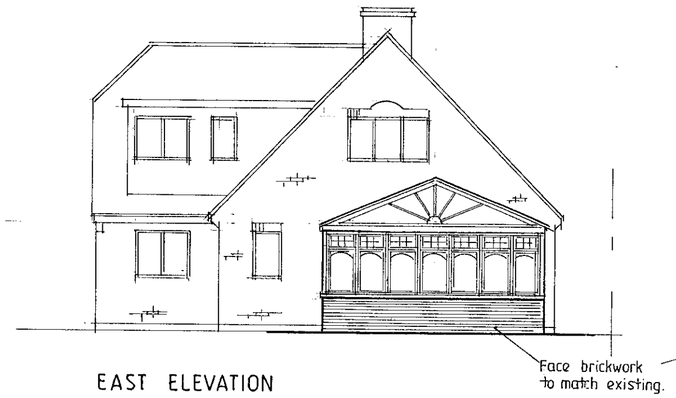

EAST ELEVATION

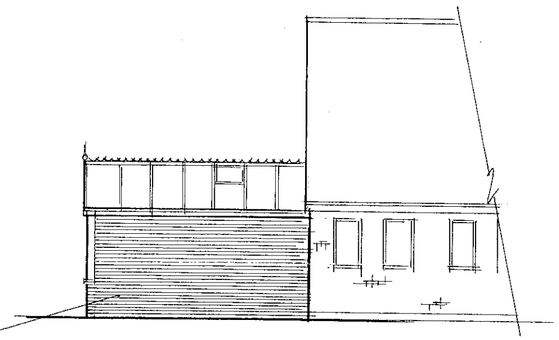

NORTH ELEVATION

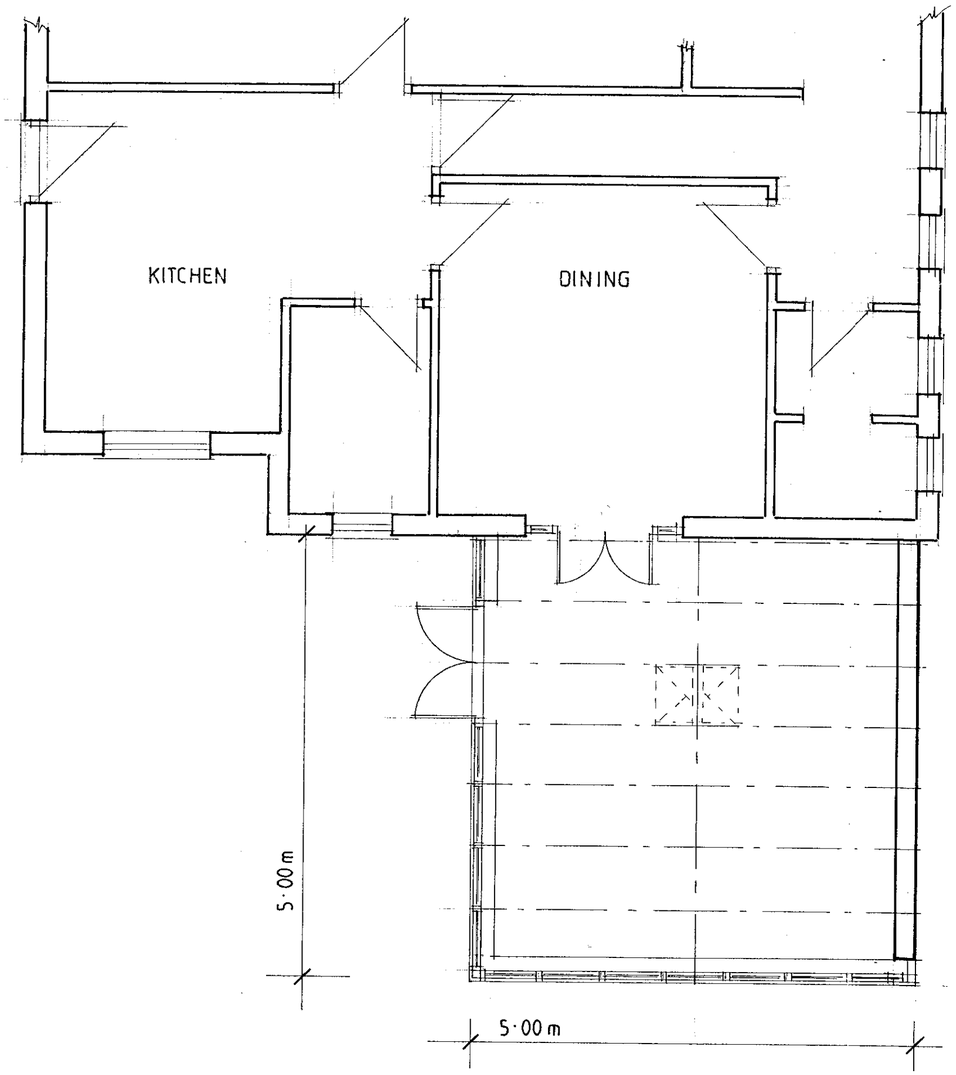

FLOOR PLAN

29 MAR 2000* 1115

APPROVED

A		
	Date	Revisions

© Copyright

Millcraft
MANUFACTURERS OF QUALITY CONSERVATORIES
Tel: 01628 580030 Fax: 01628 580033

Client
Mr & Mrs Davis

Job Title
Proposed CONSERVATORY at
'Milton'
Milestone Avenue
Charvil
RG10 9TN

Drawing Title
PLAN AND ELEVATIONS

Scale 1:50 , 1:100

Date March 2000 | Drawn By

Drg. No. ML 2031/1 | Rev.

594 x 841mm A1