

30 MAR 2000* 1121

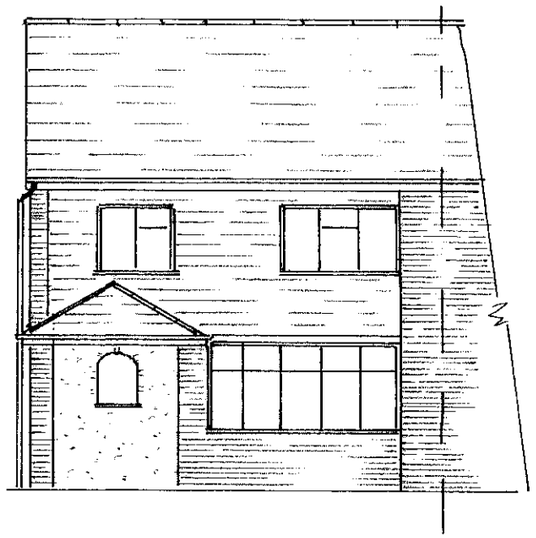


FRONT.

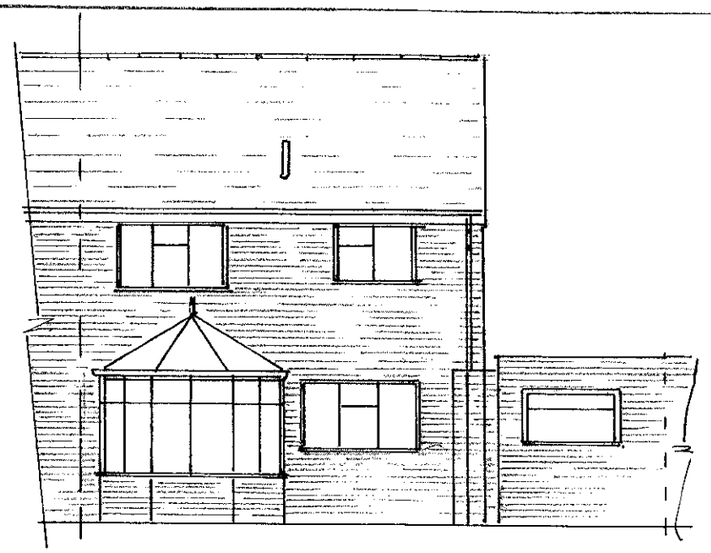


REAR.

EXISTING ELEVATIONS.

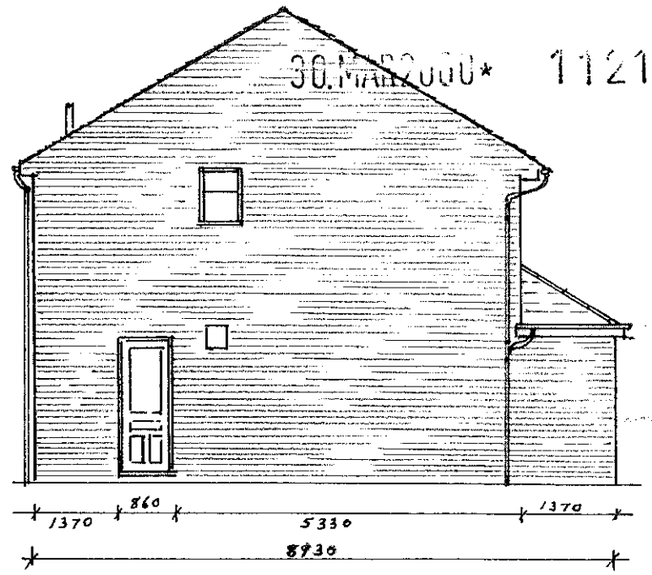

LEFT FLANK.

APPROVED

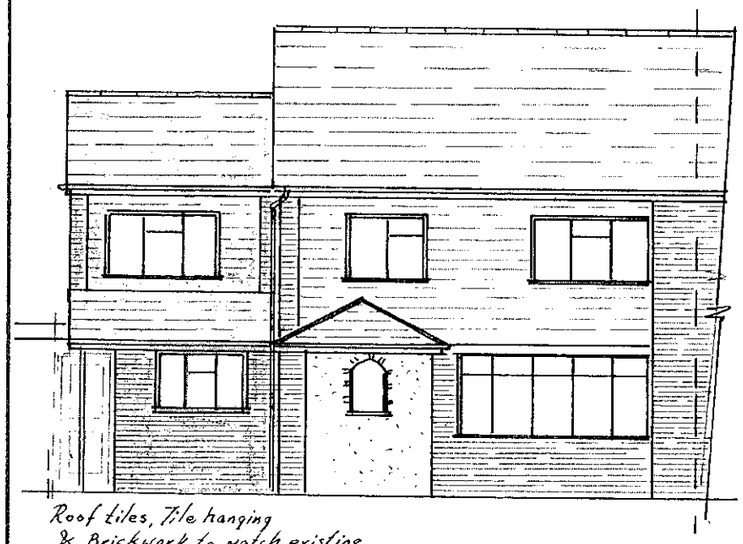


Roof tiles, Tile hanging & Brickwork to match existing. Windows, Double glazed Units to match existing.

FRONT.




REAR.

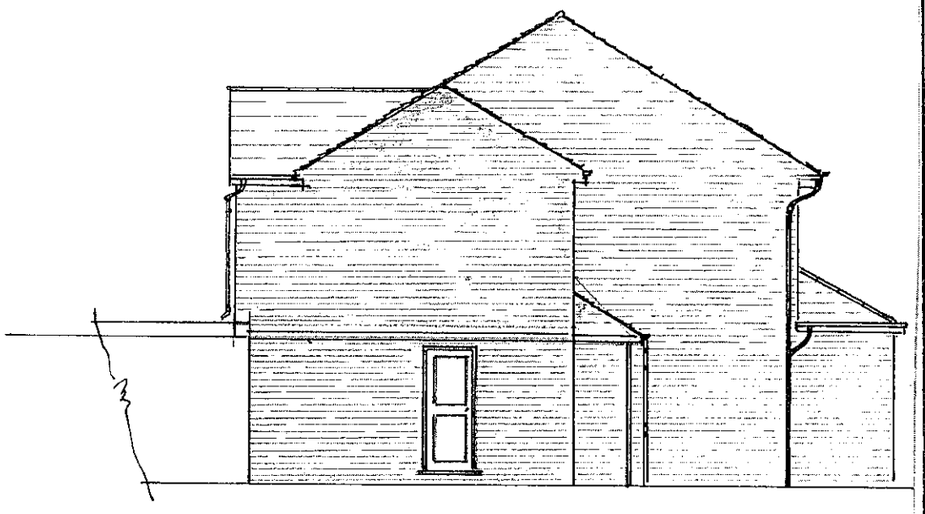

LEFT FLANK.

SCALE 1~100.

EXISTING & PROPOSED ELEVATIONS
No: 48 LUNDS FARM ROAD WOODLEY.

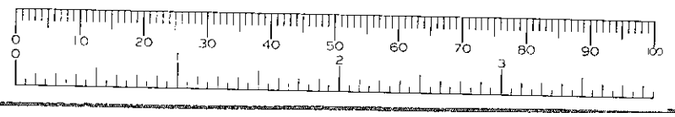


KDC & ASSOCIATES BUILDING SURVEYOR
2 Brandon Avenue
Woodley, Reading
Berkshire, RG5 4PU
Tel/Fax: 0118 969 0882


Date	Drg: No:	Issue	
22/3/00	2/99/13/3		Drawn K Cook

APPROVED

30.MAR2000* 1121

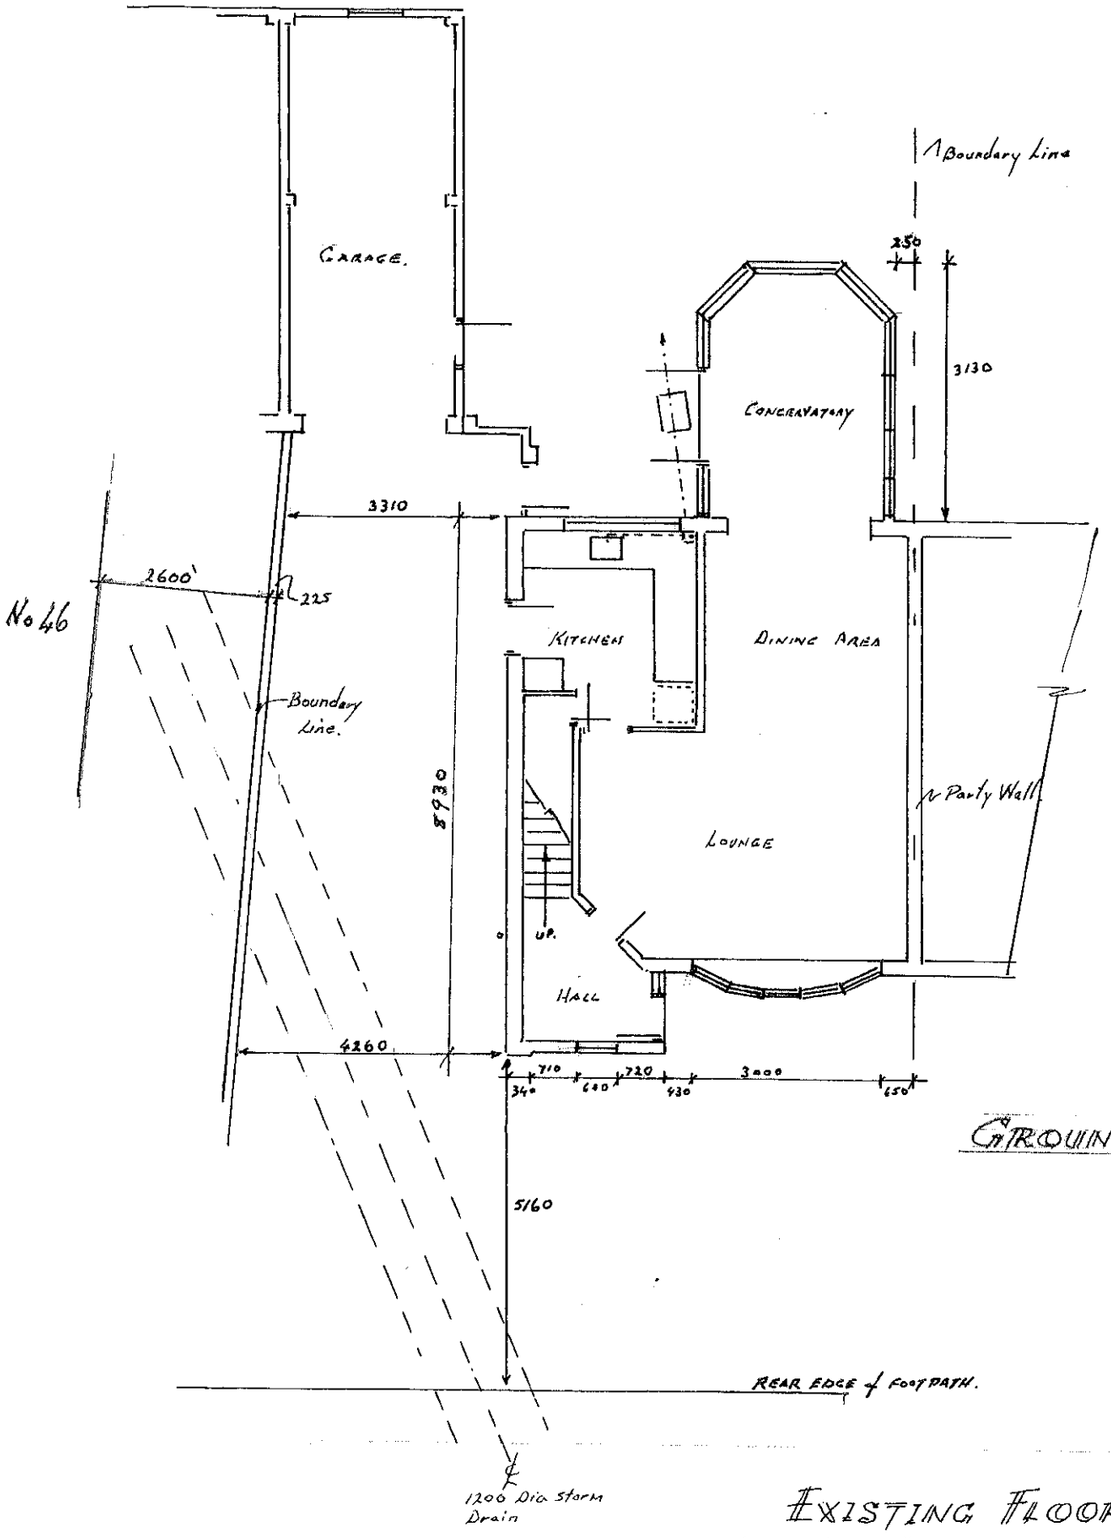

GROUND.

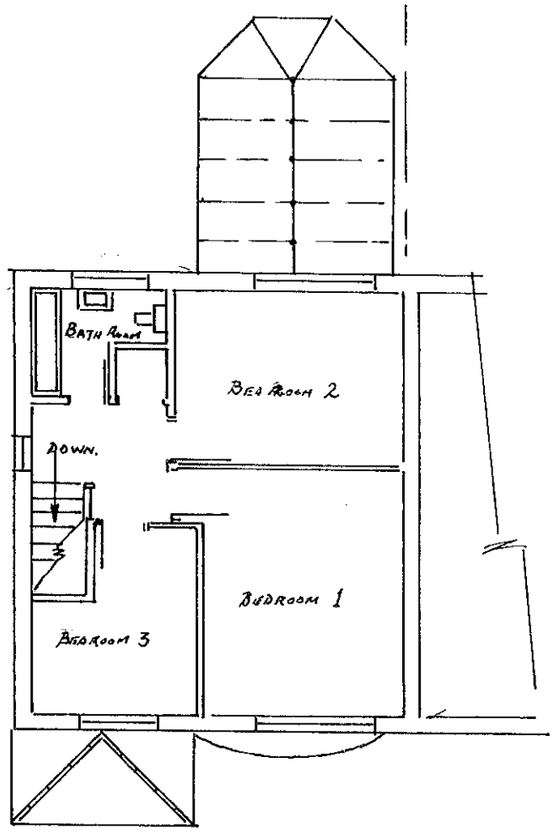

FIRST.


SCALE 1~100.

EXISTING FLOOR PLANS of NO: 48 LUINDS FARM ROAD WOODLEY.


KDC & ASSOCIATES BUILDING SURVEYOR
2 Brandon Avenue
Woodley, Reading
Berkshire, RG5 4PU
Tel/Fax: 0118 969 0882

Date	Dwg: No:	Issue	
16/3/00	2/99/15/1		Drawn K. Cook.

30.MAR2000* 1121

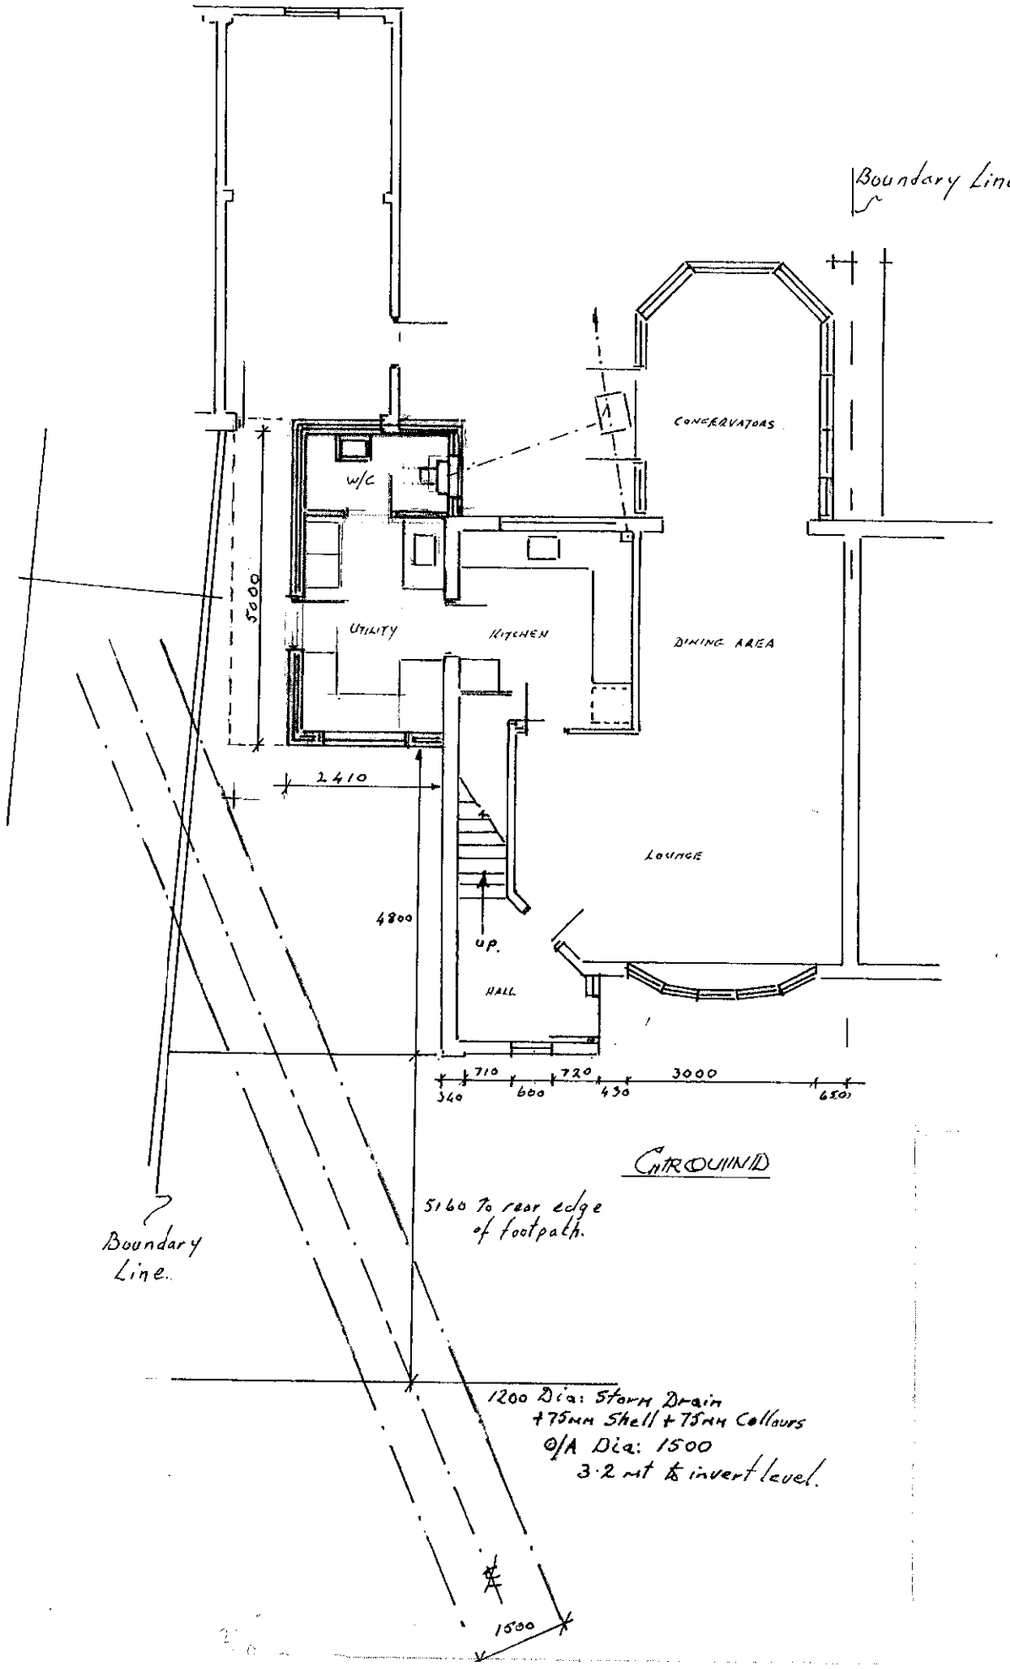


GROUND

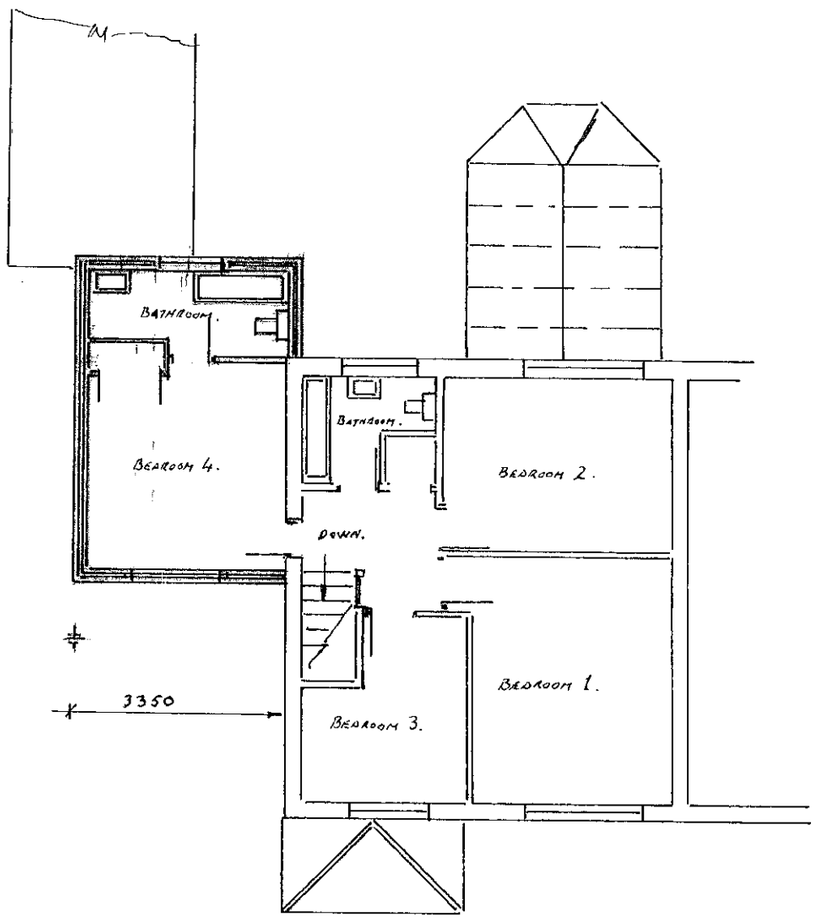

FIRST.

SCALE 1~100.

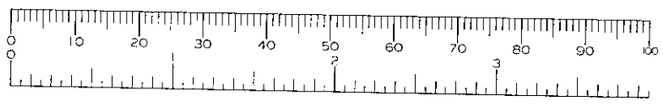

PROPOSED FLOOR PLANS to NO: 48 LUNDS FARM ROAD WOODLEY.

APPROVED

KDC & ASSOCIATES
BUILDING SURVEYOR
2 Brandon Avenue
Woodley, Reading
Berkshire, RG5 4PU
Tel/Fax: 0118 969 0882

Date	Drg: No:	Issue	
21/3/00	2/99/15/2		Drawn K Cook