

street elevation

REFUSED

client
F Steiner

site
Land adj 160 Nine Mile Ride
Finchampstead

title
Proposed detached house
and garage


scale 1:100

29 December 1999


revisions

drawing no FS/3/299

ROGER SHEPPARD
TOWN PLANNING CONSULTANT
6 ARUN WAY ALDWICK BAY ESTATE
BOGNOR REGIS WEST SUSSEX
PO21 4HF
TELEPHONE 01243 267393

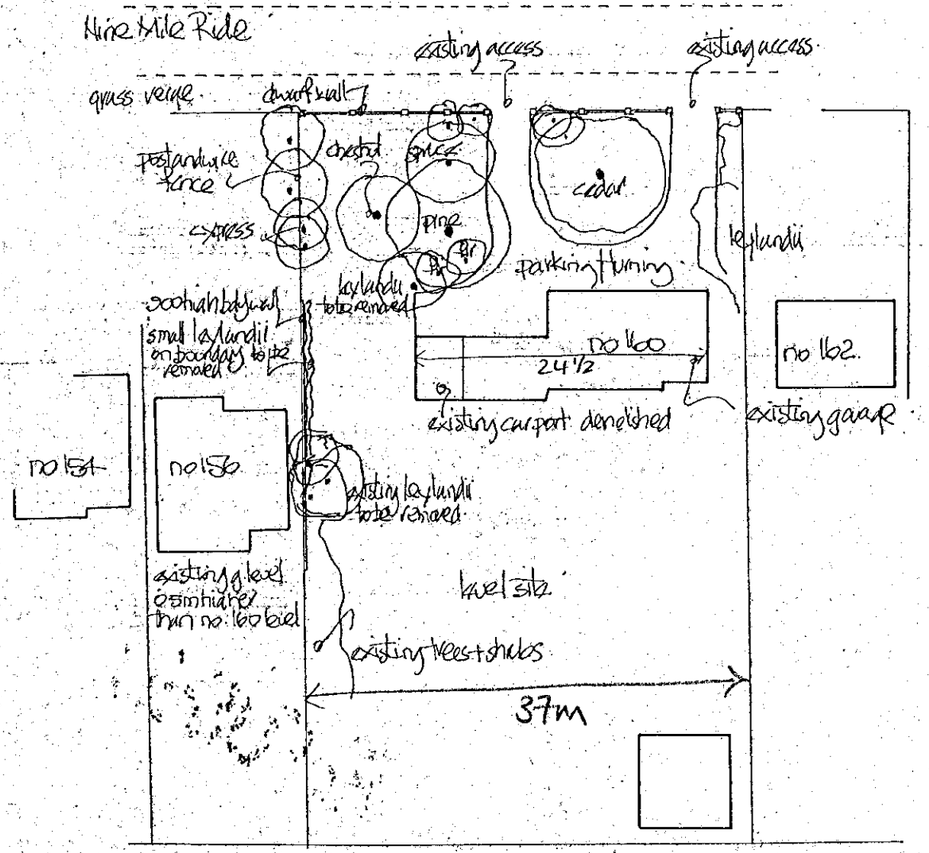

existing site layout

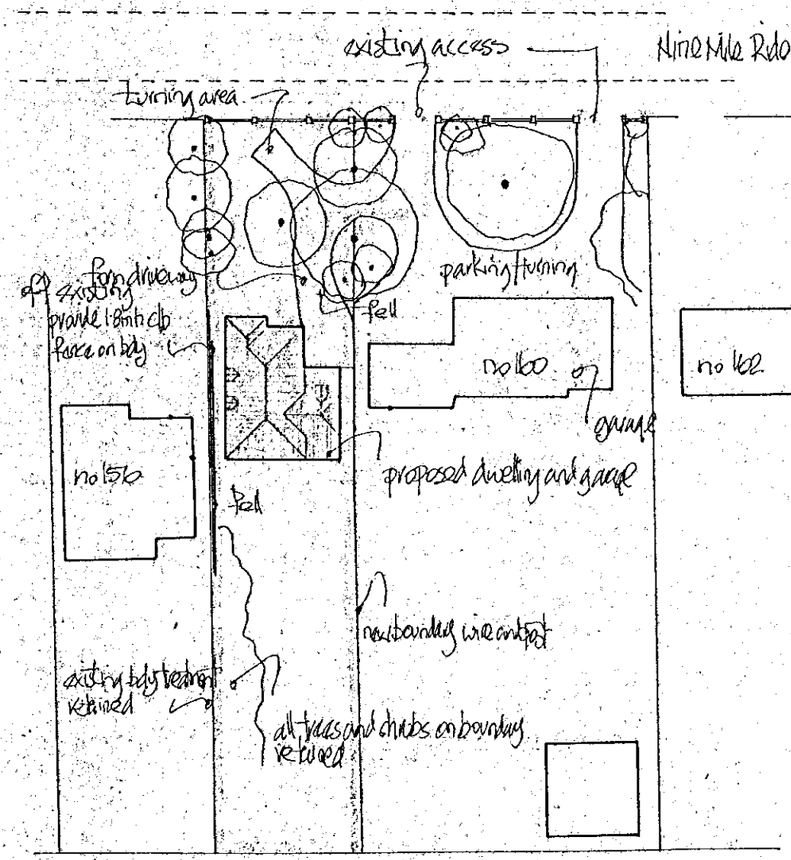


REFUSED

proposed site layout


0 10 20 30 40 50 60 70 80 90 100

proposed detached house and garage
on land adj. 160, Nine Mile Ride, Finchampstead


scale 1/500 · 29 December 1999 · drawing no FS/21299

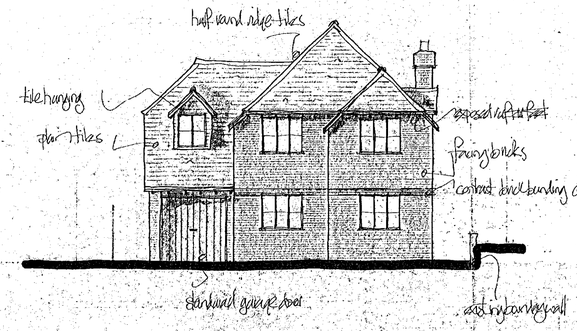


front elevation

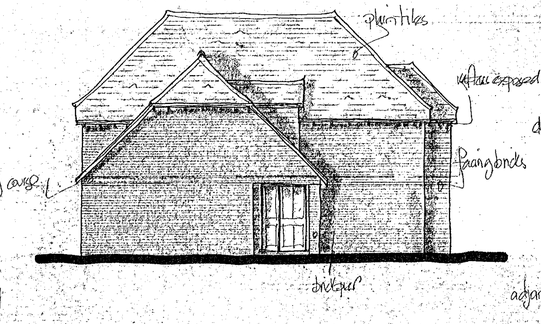


side elevation

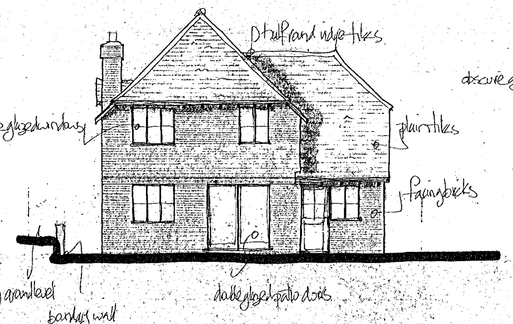


rear elevation

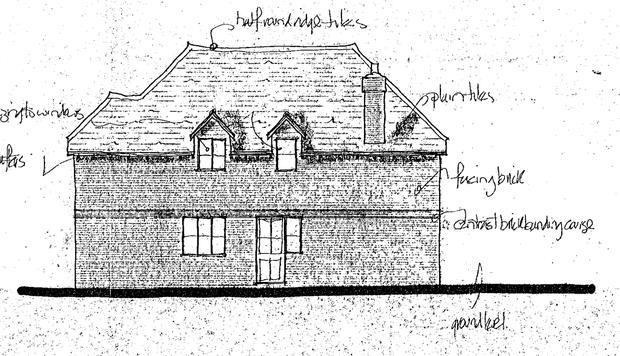

side elevation

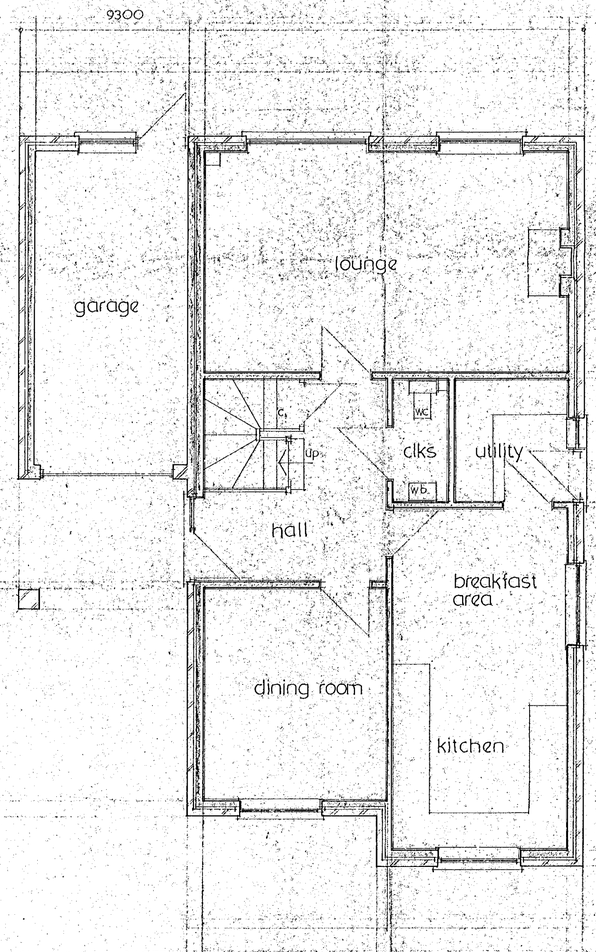

ground floor layout

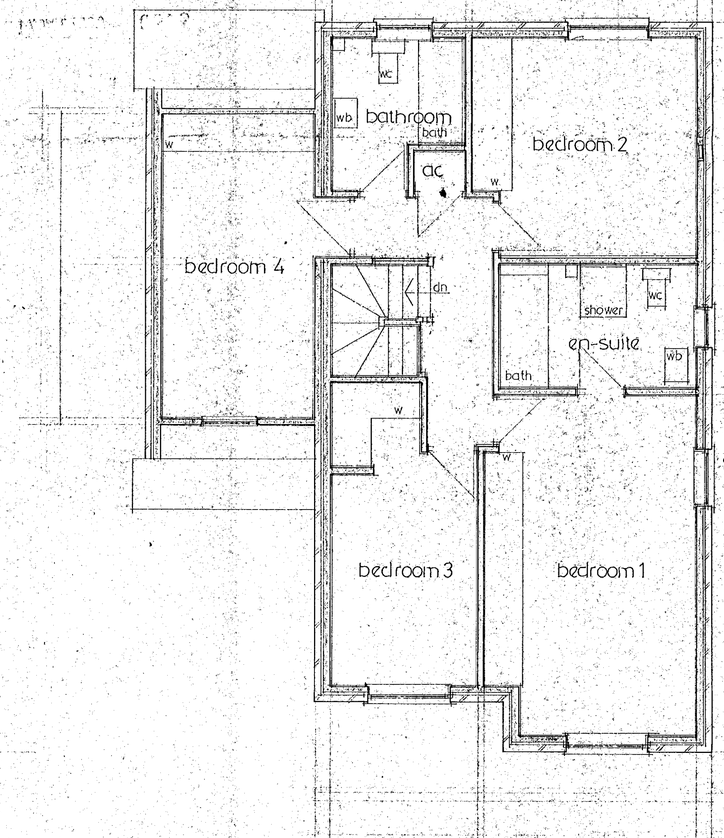

first floor layout

notes

client
F. Steiner

REFUSED

site
Land adjoining
160 . Nine Mile Ride .
Finchampstead

title
Detached house and garage

proposed floor plans and elevations

scales 1:100 : 1:50

29 December 1999

revision dates

drawing no FS/11299

ROGER SHEPPARD
TOWN PLANNING CONSULTANT
6 ARUN WAY ALDWICK BAY ESTATE
BOGNOR REGIS WEST SUSSEX
PO21 4HF
TELEPHONE 01243 267383