

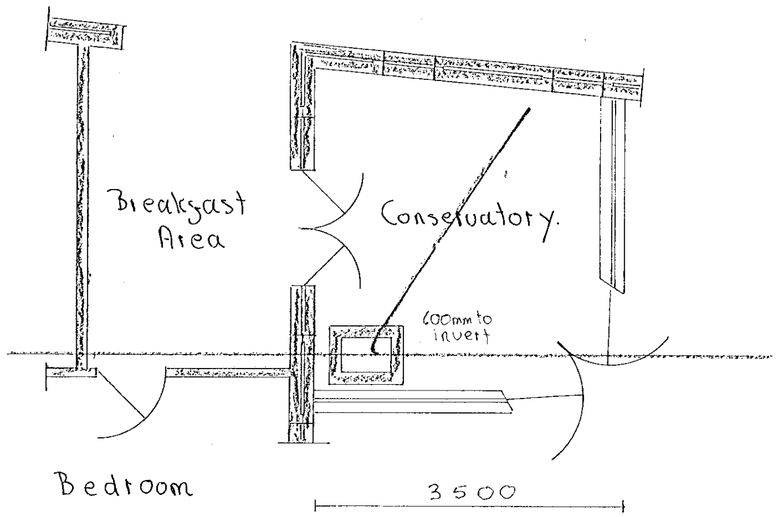



Proposed Ground Floor Plan.

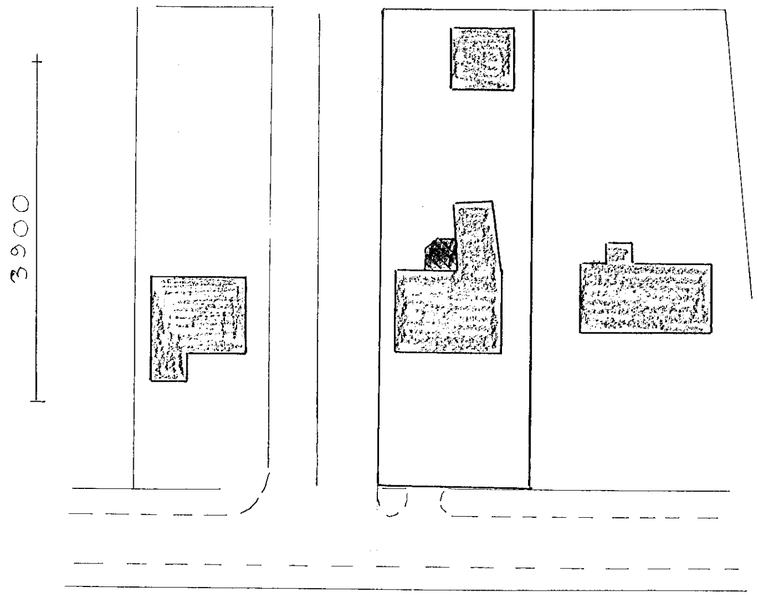


Site Plan.

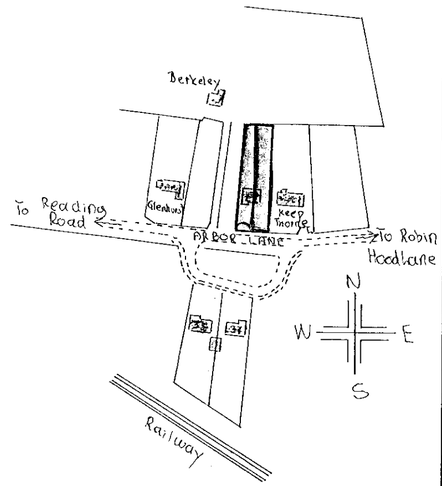

Location Plan

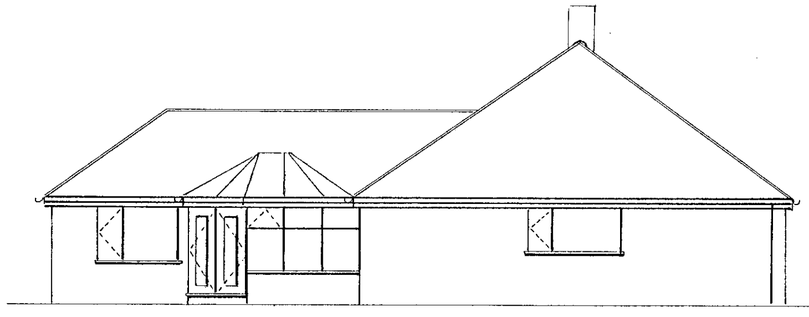


West Elevation.

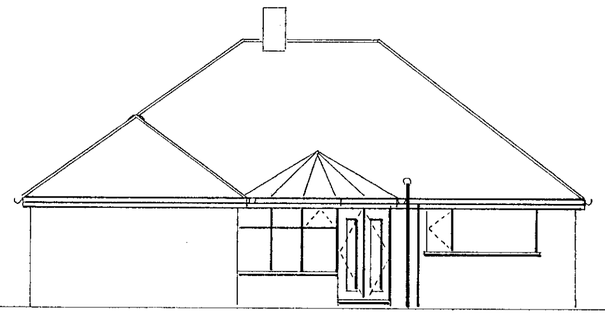


North Elevation.

16.FEB.2000* 0603

APPROVED

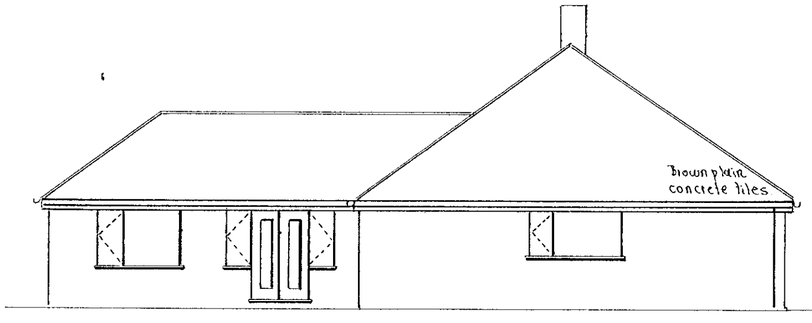

Existing Side Elevation.

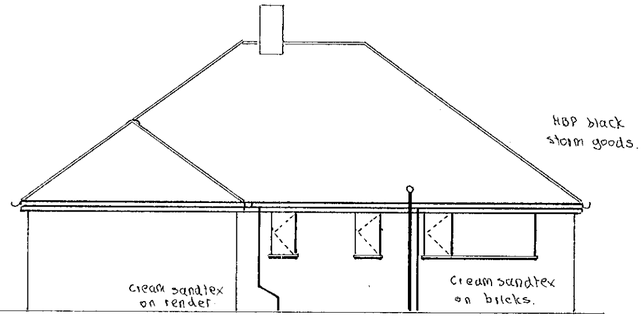

Existing Rear Elevation.

NOTES

All dimensions must be checked on site and not scaled from this drawing.

A		
	Date	Revisions

JOHN WOODS

A.M.I.B.C.O

Associate of the Chartered Institute of Building.

Building Consultant

Plan Drawing • Bill of Quantities • Estimating
Building Supervision • Valuations for Groundwork and Civil Engineering

HEATH COPSE, WOLVERTON ROAD, BAUGHURST
HANTS. RG26 5JH.

TELE:0118 981 2766 FAX: 0118 981 2766

Client
R. Clark Esq.

Job Title
50. Arbor Lane, Winnersh, Reading. Berkshire. RG41 5JD

Drawing Title
Erect Conservatory to rear of Bungalow

Scale 1:50 1:100. 1:500. 1:2500 Metric

Date 7-2-00. **Drawn by** JWoods.

Drg No. 2/00/4742. **Rev.**



594 x 420mm **A2**