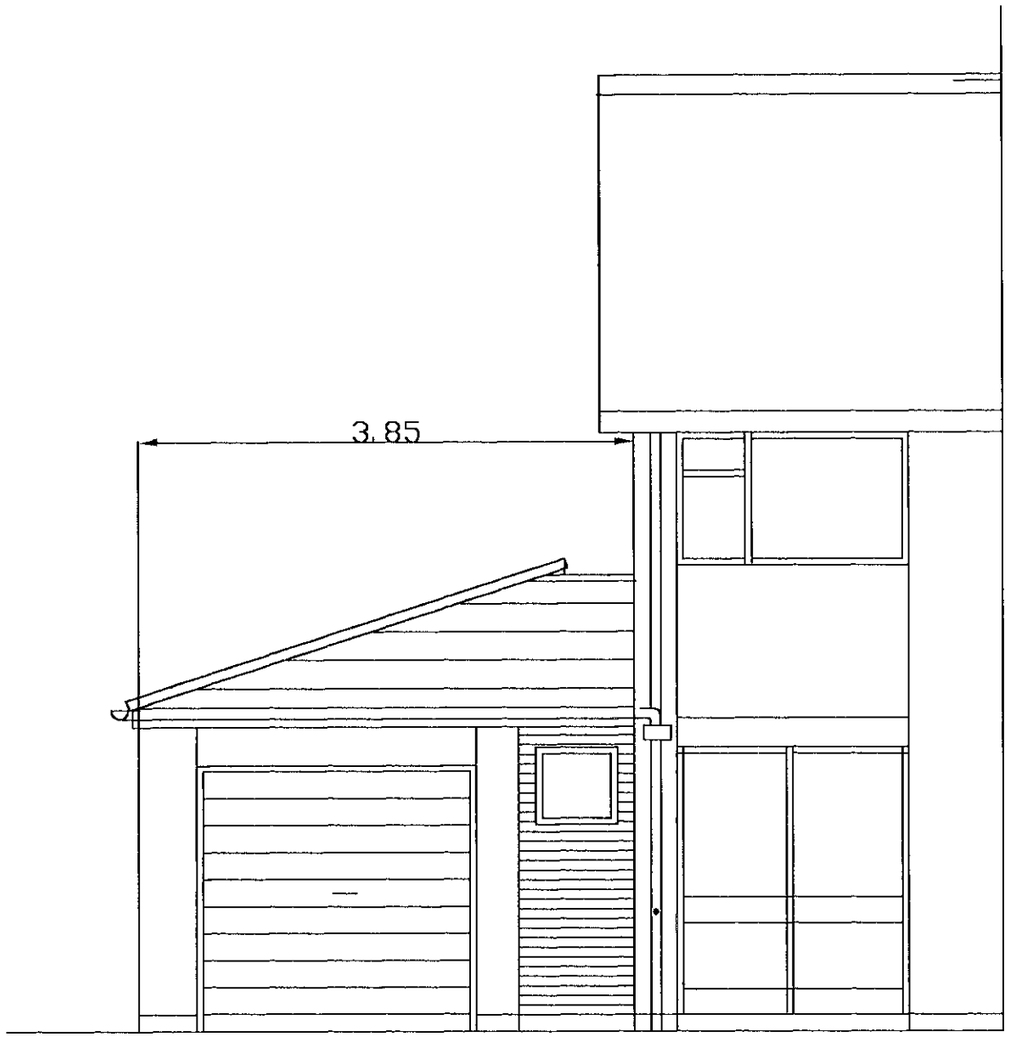

FRONT ELEVATION

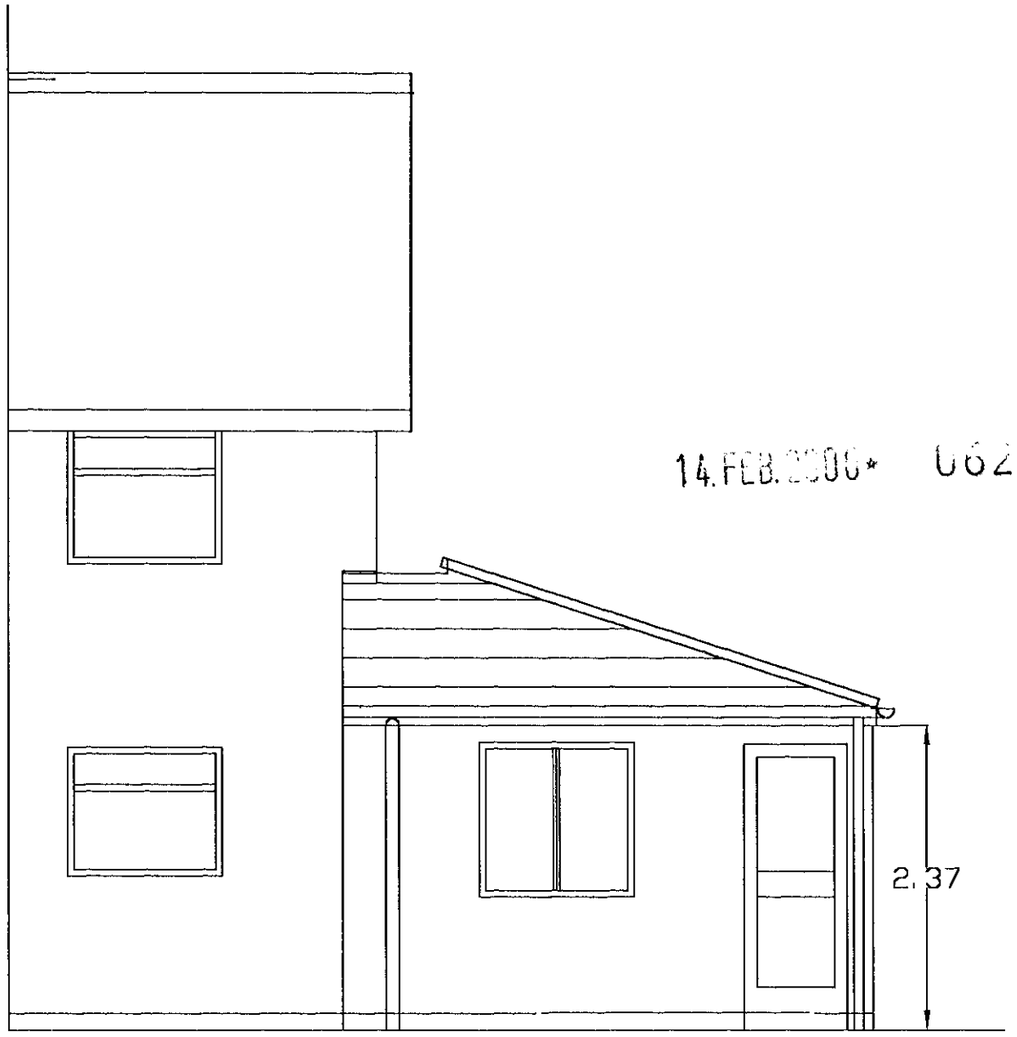

REAR ELEVATION

14.FEB.2000* 0621

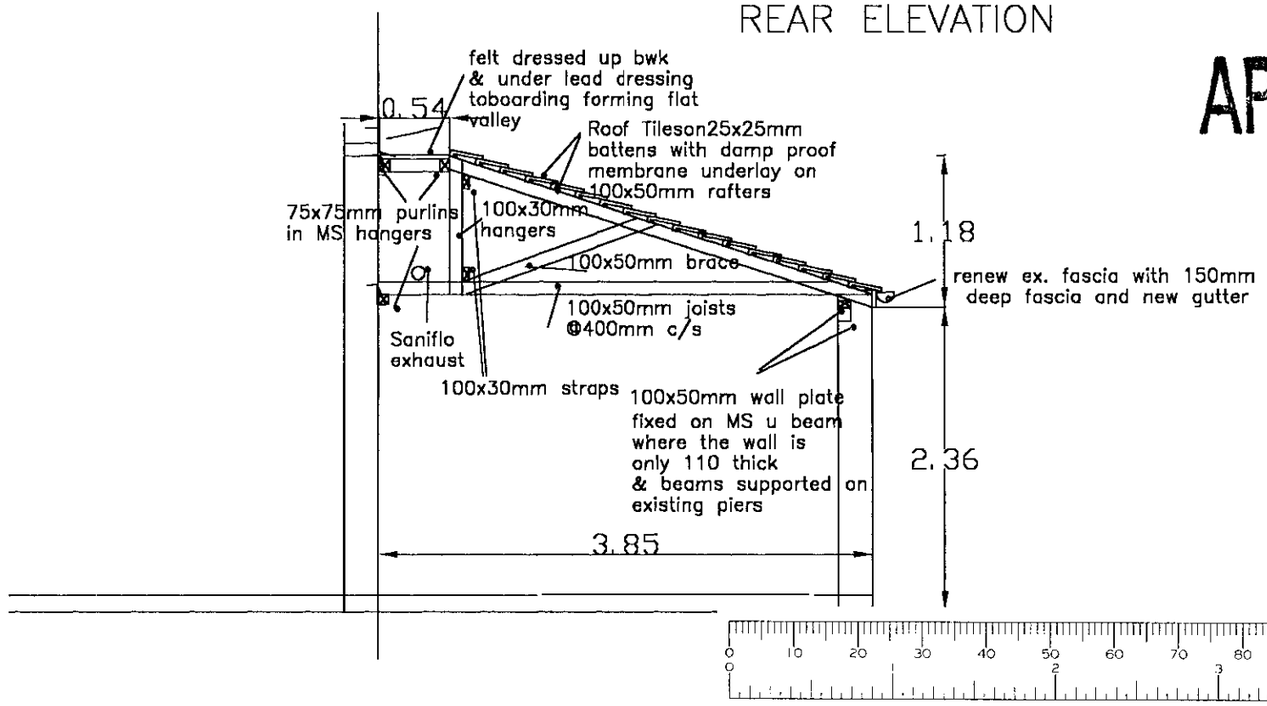

APPROVED

PROPOSED PITCHED ROOF EXTENSION OVER EXISTING GARAGE & INCLUSION OF W.C./CLKS IN GARAGE/HALL AT 79 WOODROW DRIVE. WOKINGHAM FOR MS J.HUTTON

Dwg. No.	Date
DT/JH/3	12/1/2000

Scale 1–50

N. D. TRAFFORD, DIP. ARCH. (DUNELM) R. I. B. A.
ARCHITECT
51 PROCTORS RD.
WOKINGHAM
BERKS.
RG40 1RP

CD 13/4/00

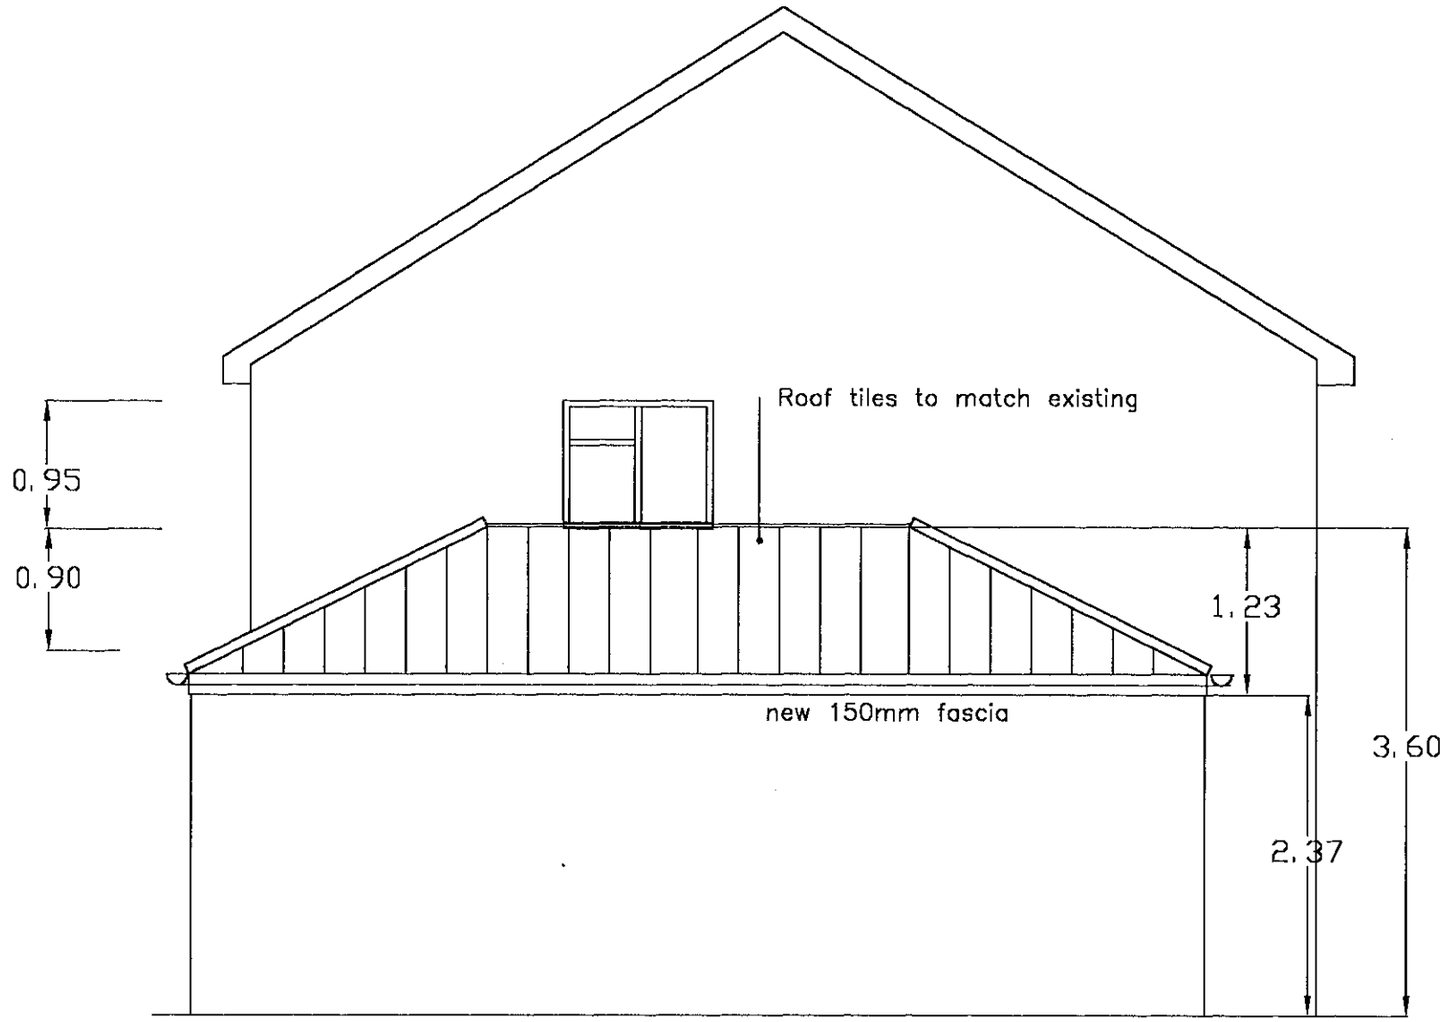

SIDE ELEVATION

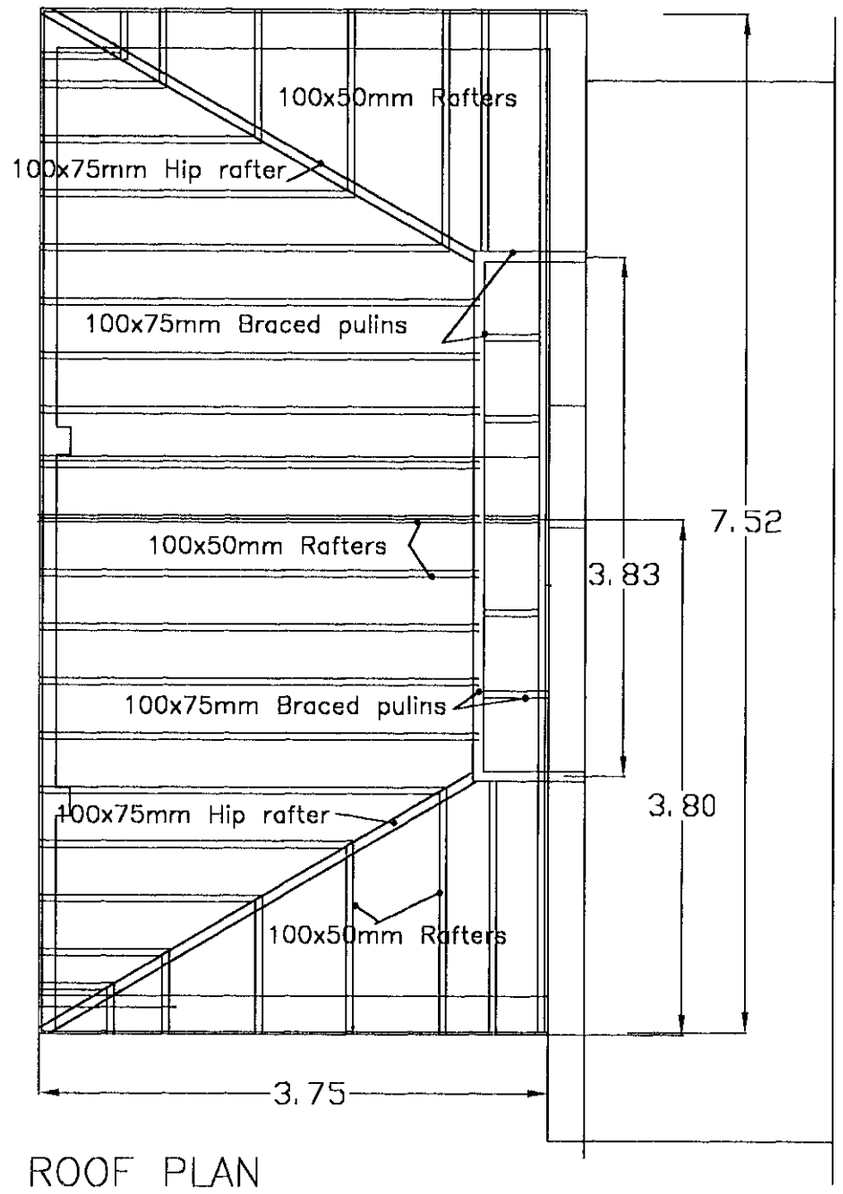

ROOF PLAN

APPROVED

14.FEB.2000* 0621

PROPOSED PITCHED ROOF EXTENSION OVER EXISTING GARAGE & INCLUSION OF W.C./CLKS IN GARAGE/HALL AT 79 WOODROW DRIVE. WOKINGHAM FOR MS J.HUTTON

Dwg No	Date
DT/JH/2	12/01/2000

Scale 1-50

N. D. TRAFFORD, DIP ARCH (DUNELM) R. I. B. A.
ARCHITECT
51 PROCTORS RD
WOKINGHAM
BERKS,
RG40 1RP

CD 13/4/00

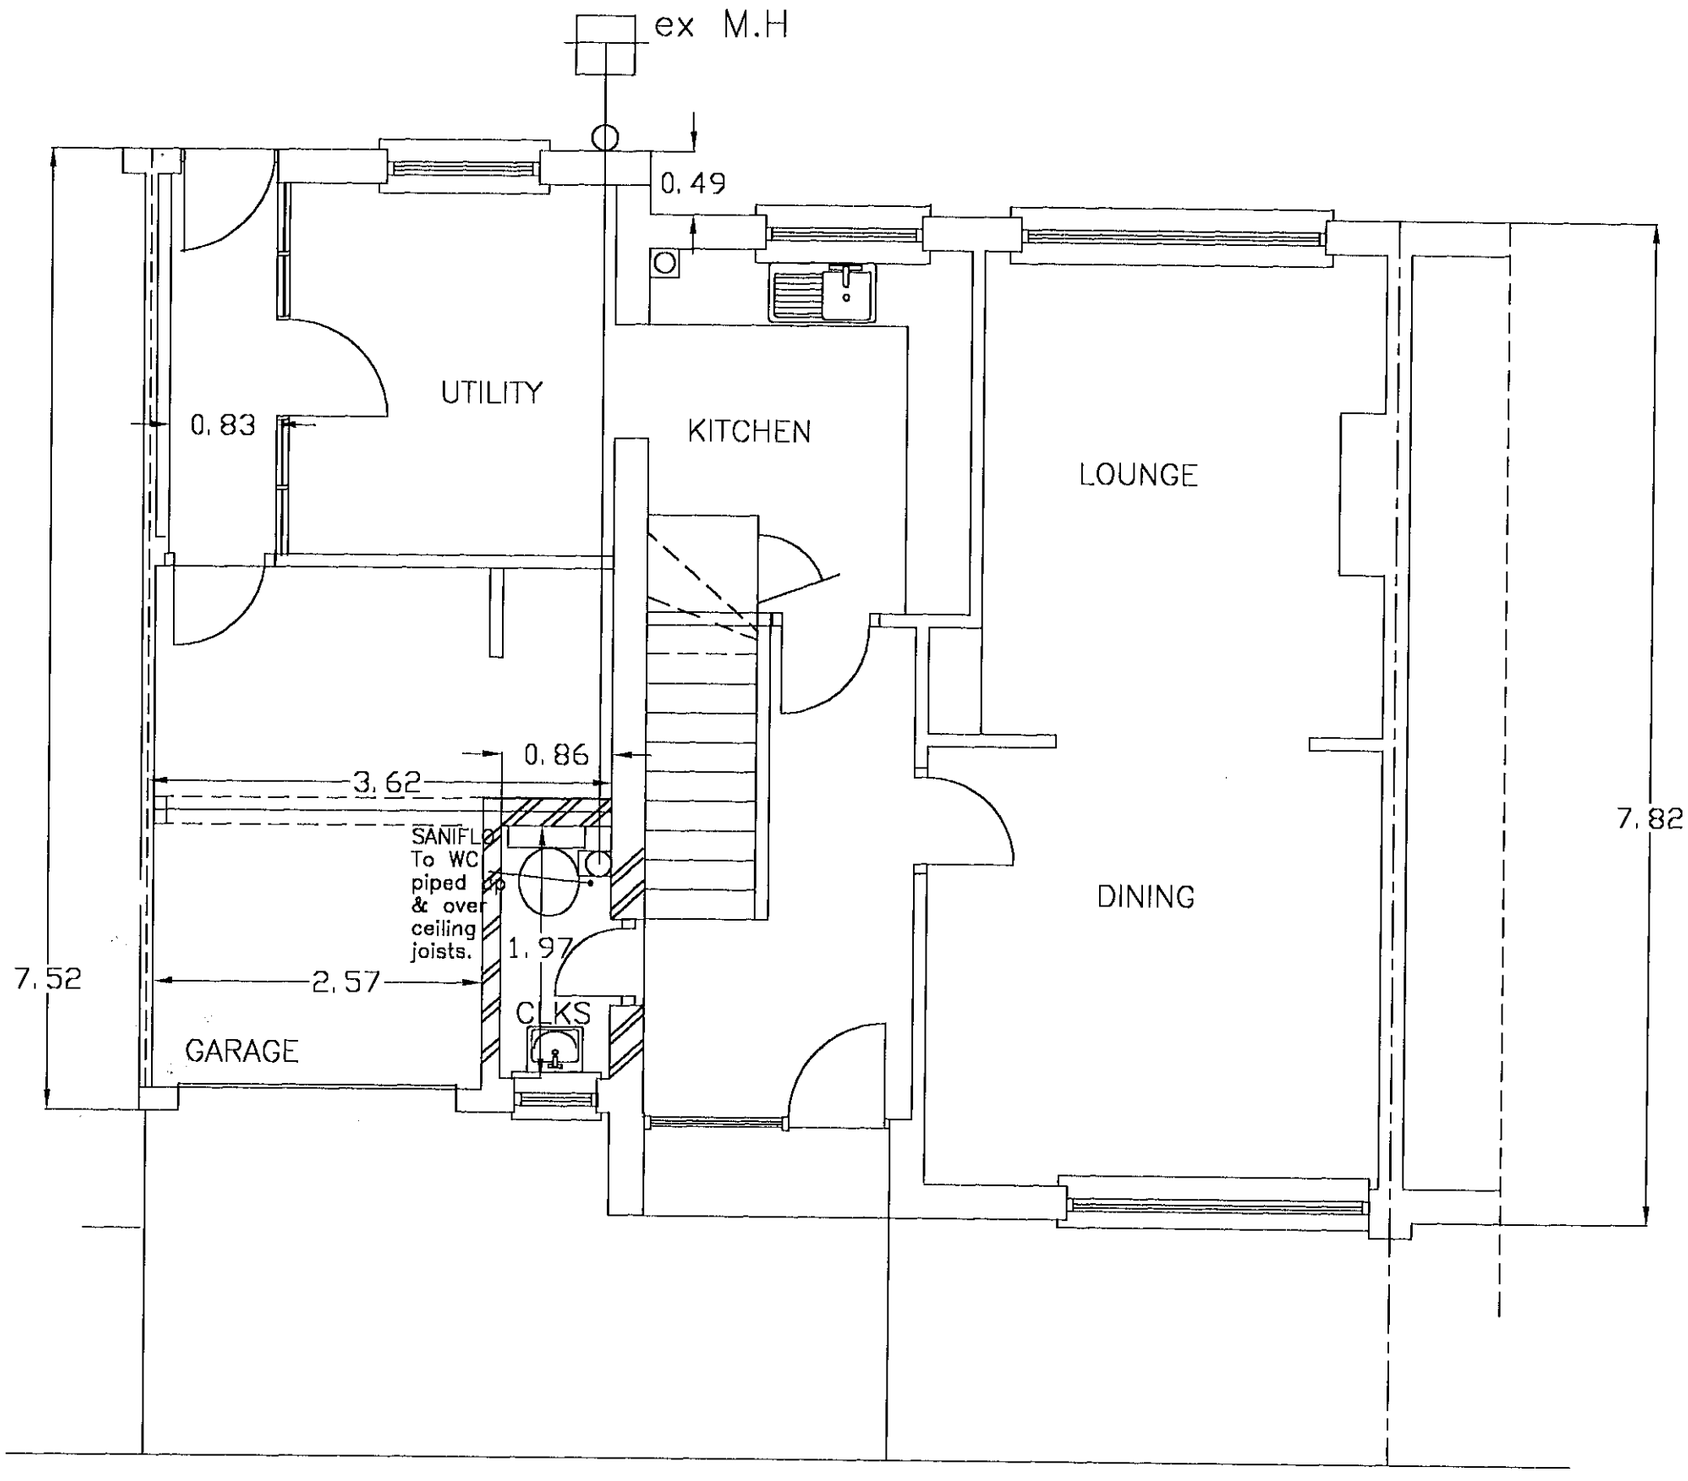

14.FEB.2000* 0621

APPROVED

PROPOSED PITCH ROOF EXTENSION OVER EXISTING GARAGE & INCLUSION OF WC/CLKS IN GARAGE/HALL AT 79 WOODROW DRIVE, WOKINGHAM,FOR MS.J.HUTTON

Dwg. No.	Date
DT/JH/1	12/1/2000

Scale 1–50

N. D. TRAFFORD, DIP. ARCH. (DUNELM) R. I. B. A.
ARCHITECT
51 PROCTORS RD.
WOKINGHAM
BERKS.,
RG40 1RP

3/4/00

14.FEB.2000* 0621

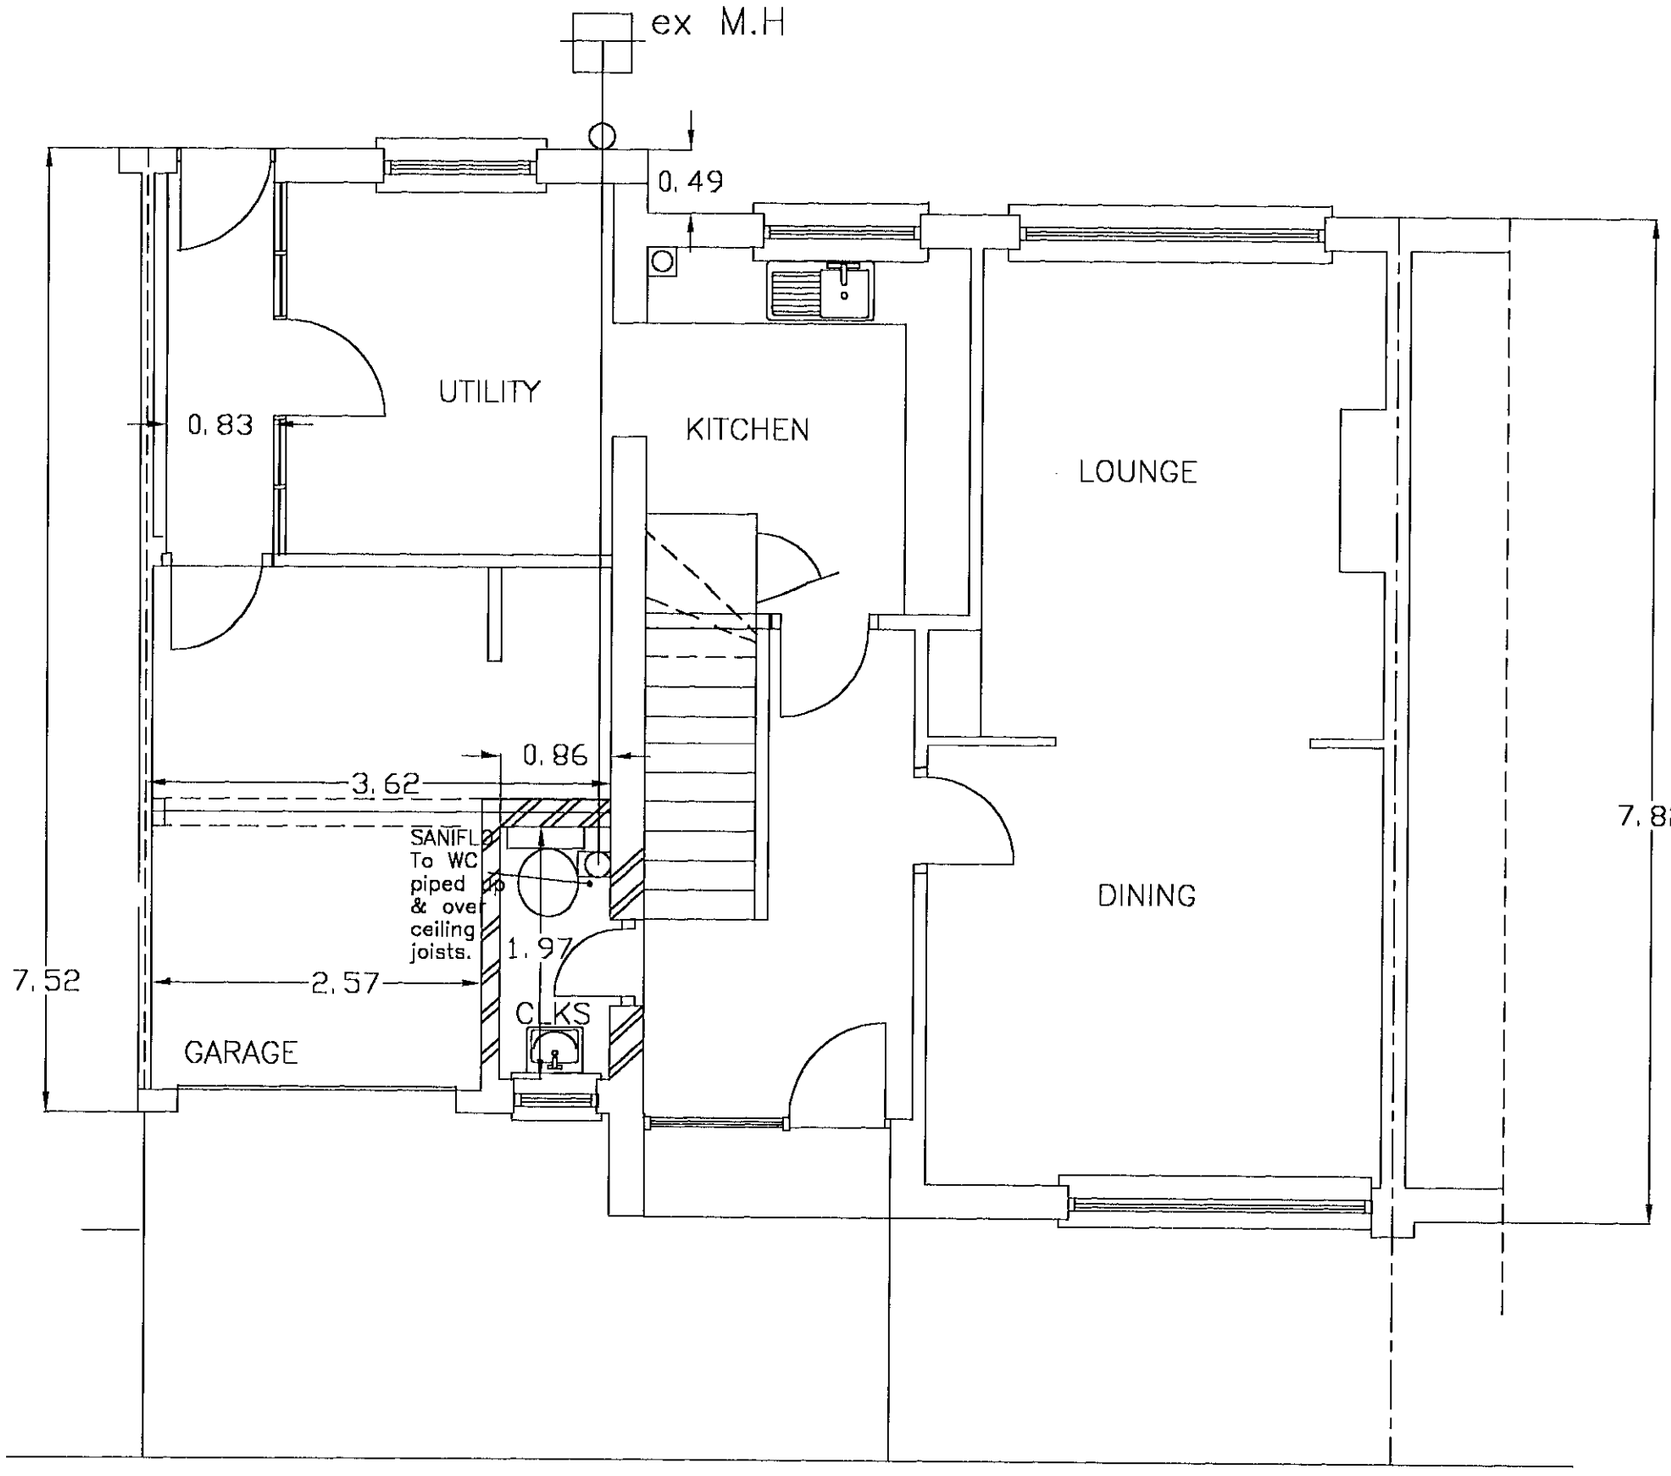

PROPOSED PITCH ROOF EXTENSION OVER EXISTING GARAGE & INCLUSION OF WC/CLKS IN GARAGE/HALL AT 79 WOODROW DRIVE, WOKINGHAM, FOR MS.J.HUTTON

Dwg No.	Date
DT/JH/1	12/1/2000

Scale 1–50

N. D. TRAFFORD, DIP. ARCH. (DUNELM) R. I. B. A.
ARCHITECT
51 PROCTORS RD.
WOKINGHAM
BERKS.
RG40 1RP

14.FEB.2000* 0621

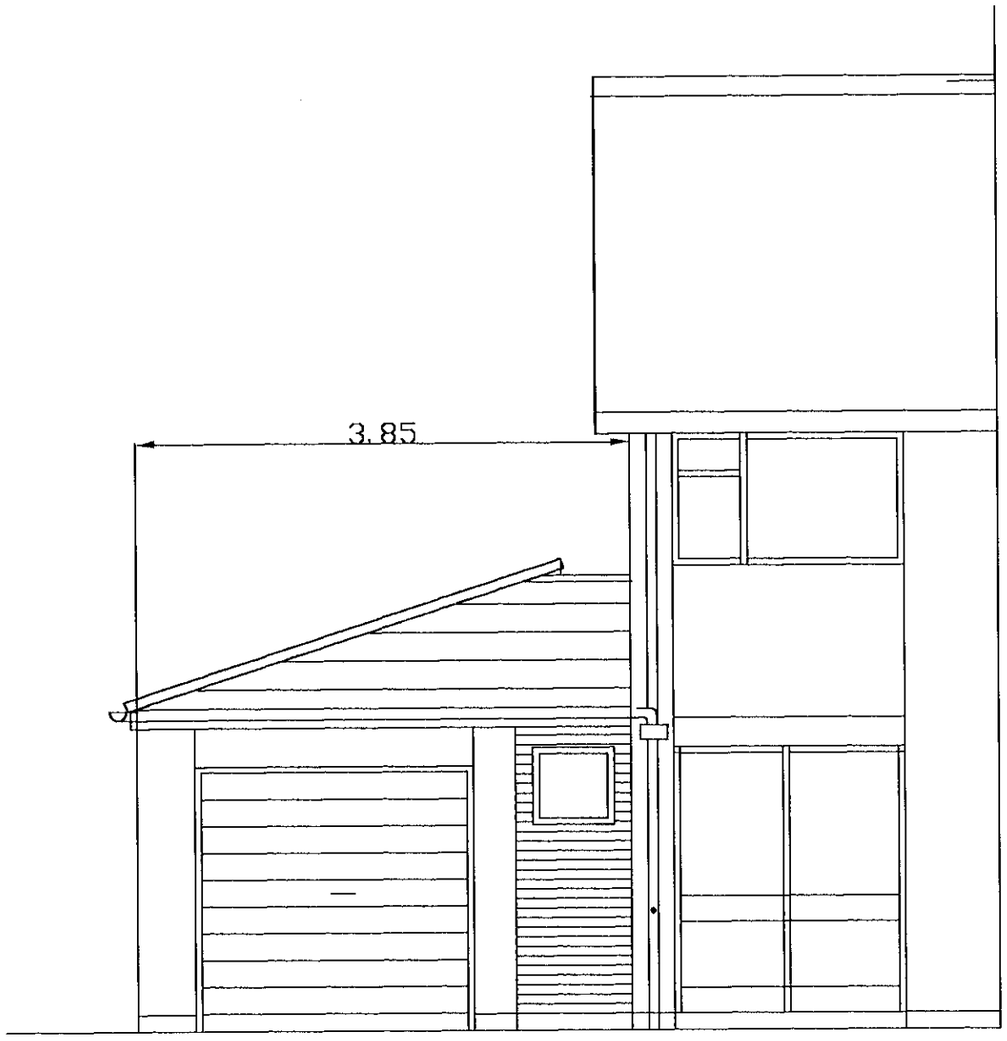

FRONT ELEVATION

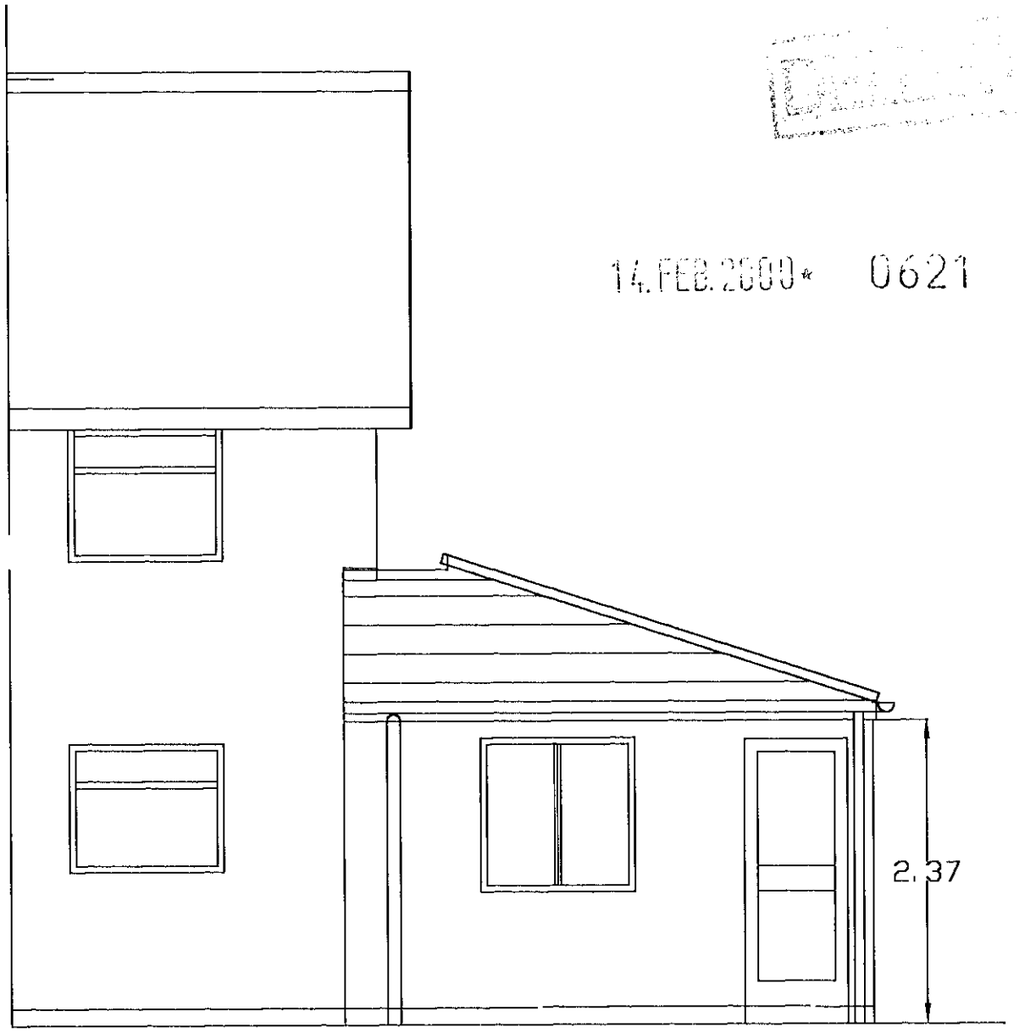

REAR ELEVATION

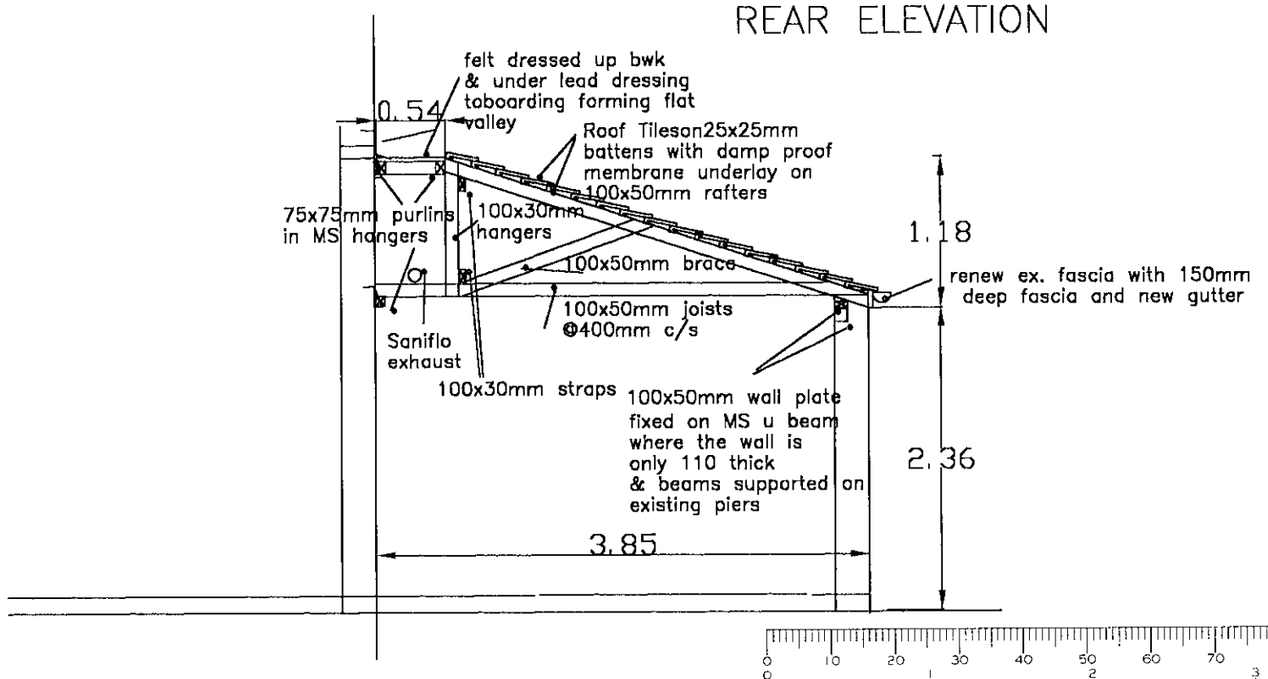

PROPOSED PITCHED ROOF EXTENSION OVER EXISTING GARAGE & INCLUSION OF W.C./CLKS IN GARAGE/HALL AT 79 WOODROW DRIVE. WOKINGHAM FOR MS J.HUTTON

Dwg No	Date
DT/JH/3	12/1/2000

Scale 1-50

N. D. TRAFFORD, DIP. ARCH. (DUNELM) R. I. B. A.
ARCHITECT
51 PROCTORS RD.
WOKINGHAM
BERKS.,
RG40 1RP

14.FEB.2000 RECEIVED 0621

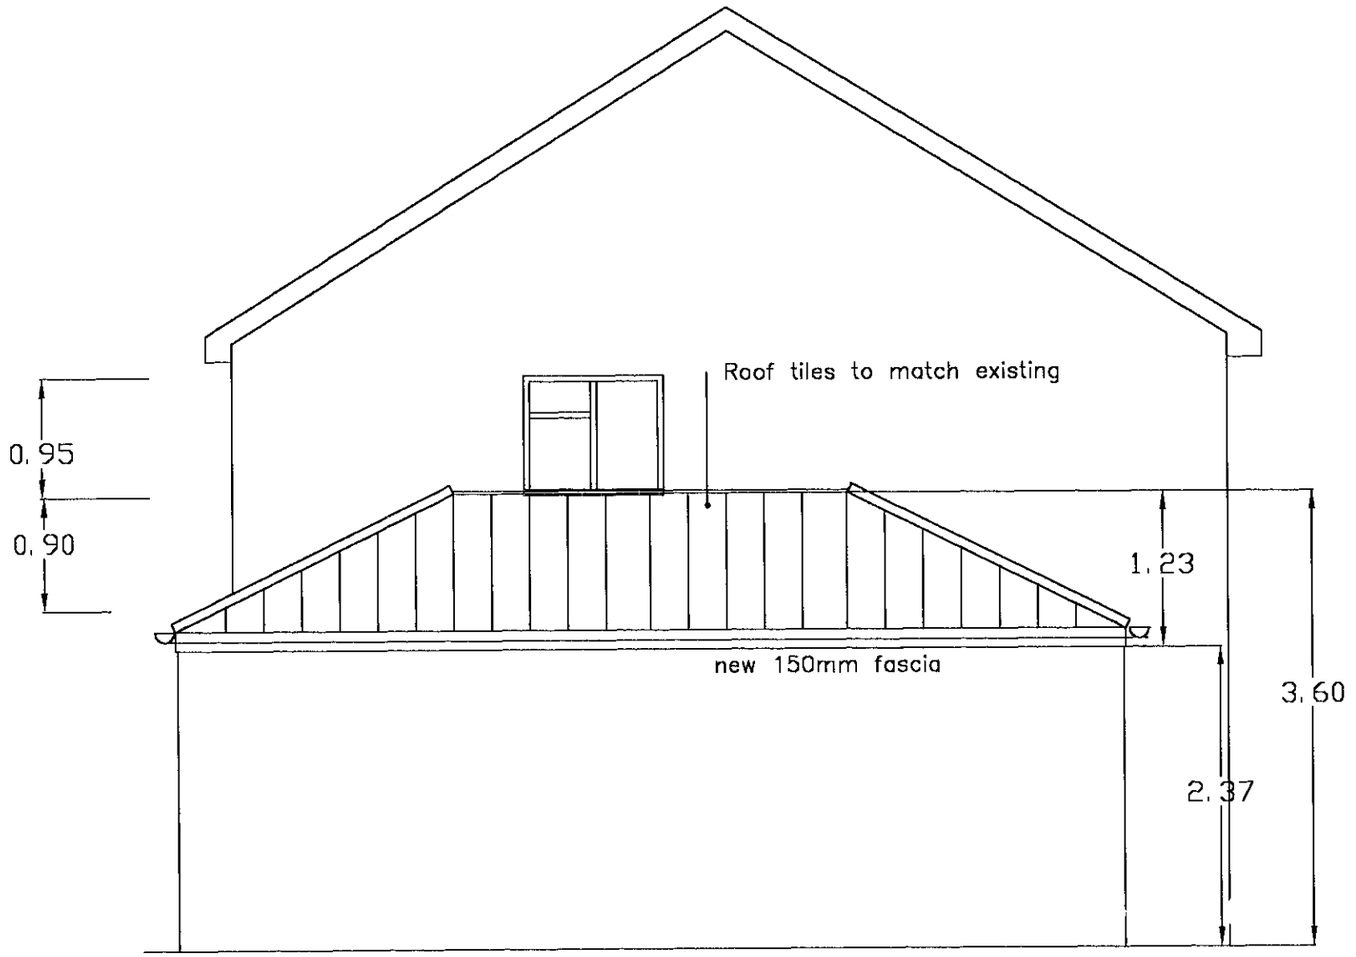

SIDE ELEVATION

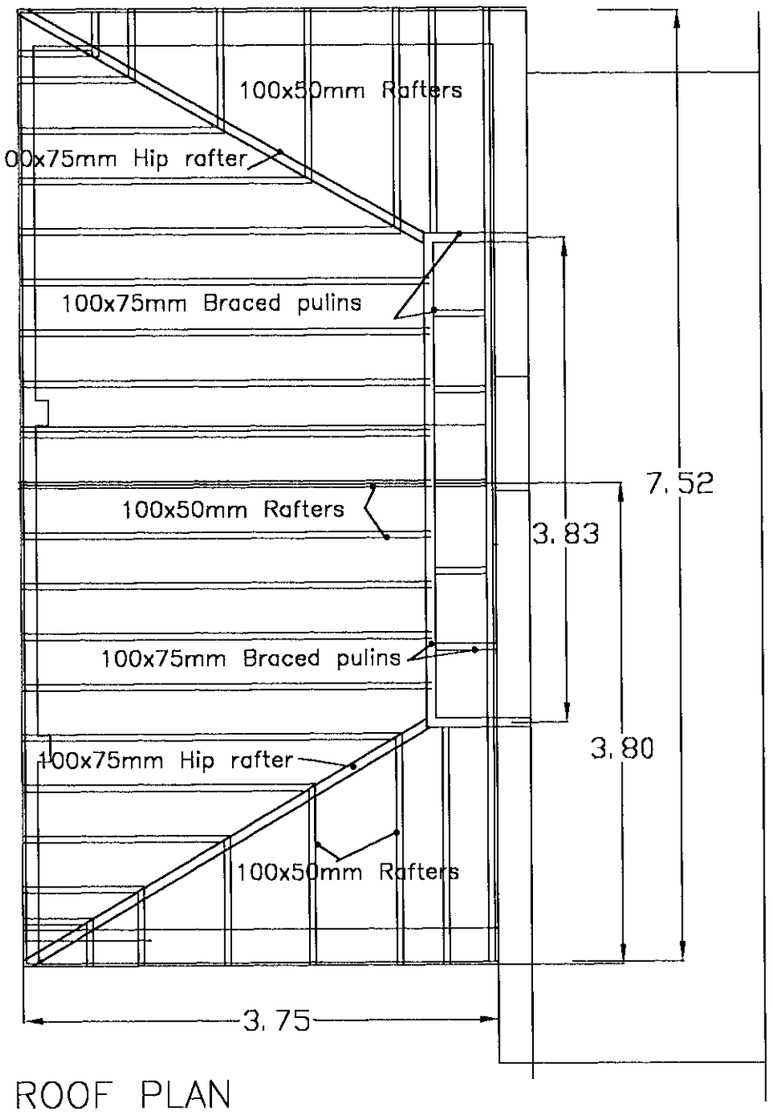

ROOF PLAN

PROPOSED PITCHED ROOF EXTENSION OVER EXISTING GARAGE & INCLUSION OF W.C./CLKS IN GARAGE/HALL AT 79 WOODROW DRIVE. WOKINGHAM FOR MS J.HUTTON

Dwg No	Date
DT/JH/2	12/01/2000

Scale 1–50

N. D. TRAFFORD, DIP ARCH (DUNELM) R. I. B. A.
ARCHITECT
51 PROCTORS RD
WOKINGHAM
BERKS,
RG40 1RP



FRONT ELEVATION.

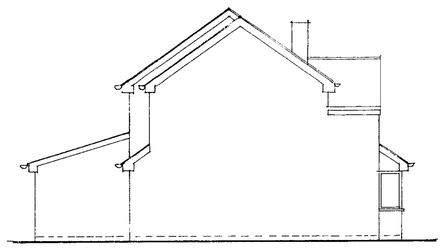

LEFT FLANK ELEVATION.

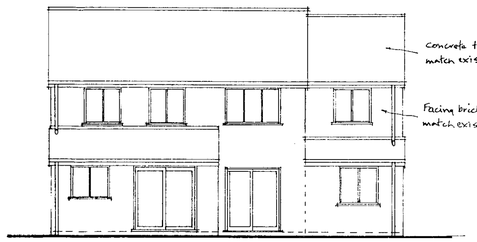

REAR ELEVATION.

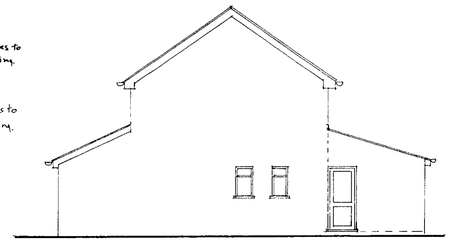

RIGHT FLANK ELEVATION.

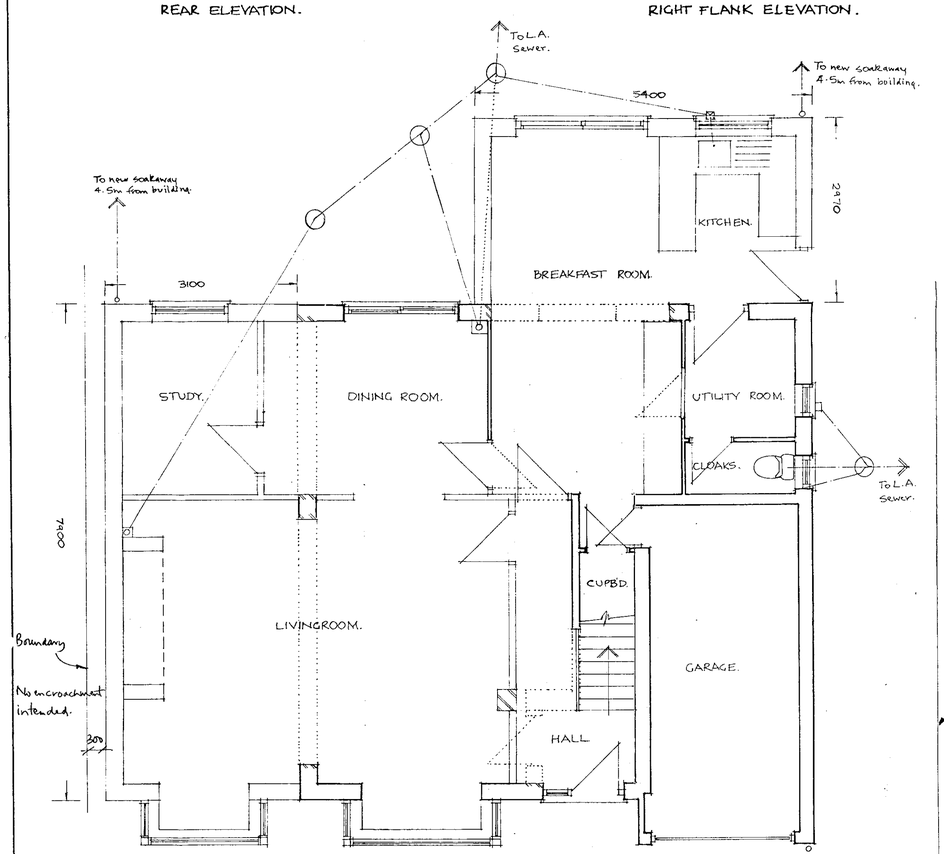

GROUND FLOOR PLAN.

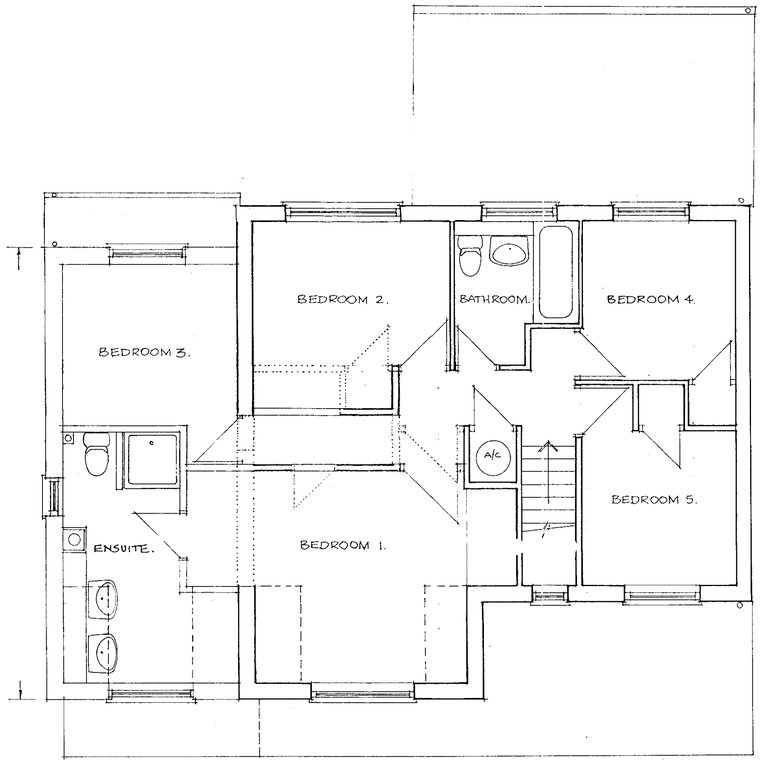

FIRST FLOOR PLAN.



NOTES

RECEIVED
21.FEB.2000* 0611

46, STRAND WAY,
LOWER EARLEY,
WOKINGHAM, BERKS.

PROPOSED TWO STOREY SIDE EXTENSION for MR & MRS. WISE.

DRG. NO 99/102/1
SCALE 1:50, 1:100
DRAWN D.J.P.
DATE 10.2.99.

REVISIONS.

D.J. PORTER F.R.I.C.S.
Chartered Building Surveyor,
CASTLE HILL HOUSE,
12, CASTLE HILL,
WINDSOR, BERKS.
Tel. No. 01753 833360