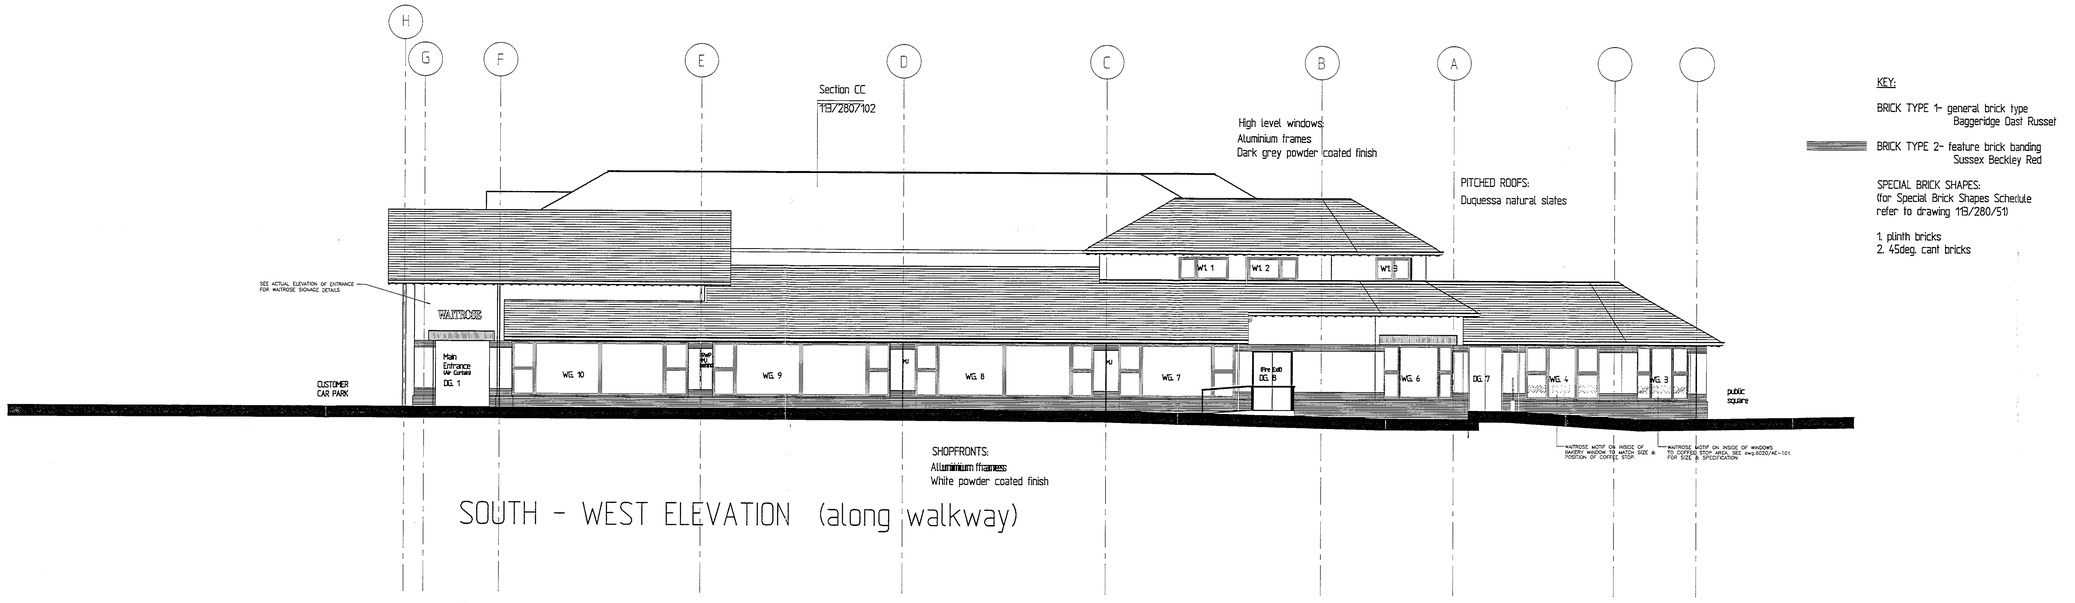

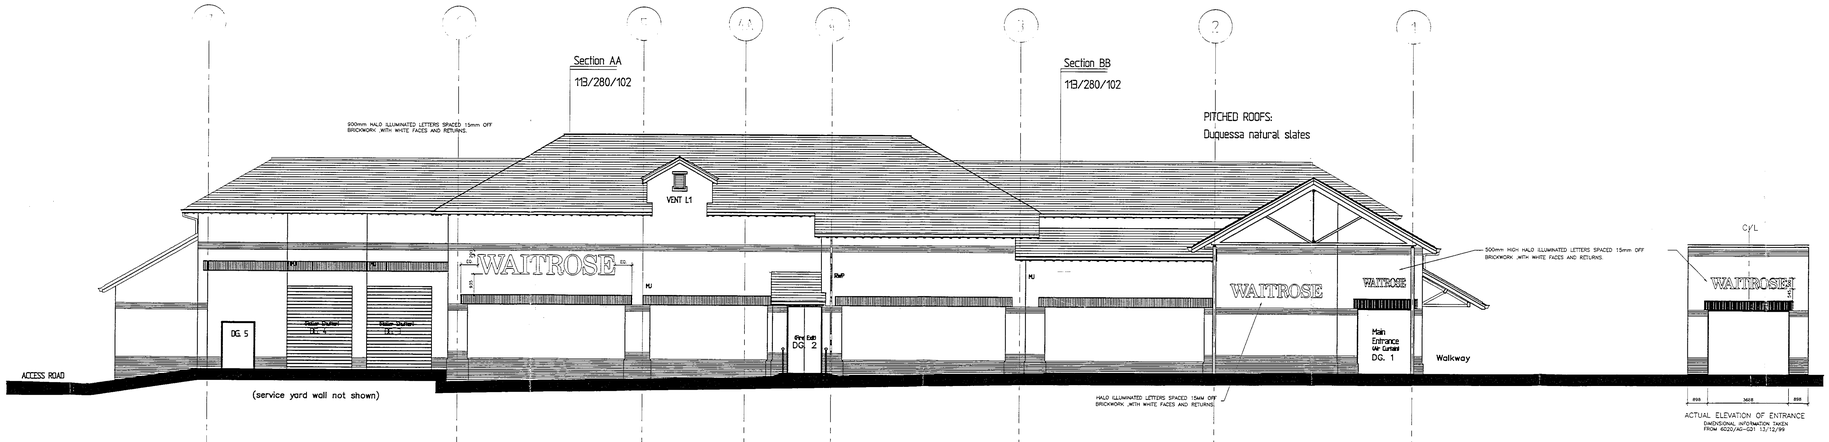

Rev	Date	Amendments	By
A	27/7/99	WAITROSE SIGN ADDED ABOVE MAIN ENTRANCE	VT
B	13/12/99	ACTUAL ELEVATION OF MAIN ENTRANCE ADDED.	VT
C	07/01/00	WINDOW FILM APPLIED TO WINDOW WG4.	VT
D	10/01/00	WAITROSE SIGN REPOSITIONED LEFT OF LIFT SHAFT.	VT
E	02/02/00	WAITROSE SIGN (NORTH WEST ELEV.) REPOSITIONED.	VT
F	08/02/00	WAITROSE MOTIF ADDED TO COFFEE STOP WINDOW.	VT
G	14/02/00	WAITROSE MOTIF TO REPLACE FILM ON WG4.	VT
H	15/03/00	WAITROSE SIGN OMITTED ADJ. GRID LINE 2	
I	22/03/00	WAITROSE SIGN ADDED ADJ. GRID LINE 2	

Notes

1.) No dimensions to be scaled from this drawing.

JOHN LEWIS PARTNERSHIP
BUILDING GROUP
171 Victoria Street London SW1E 5NN
Telephone 0171-828 1000
Fax 0171-592 6495

Branch	WAITROSE TWYFORD
Title	ELEVATIONS SOUTH WEST AND NORTH WEST ELEVATIONS
Scale	1:100
Date	26/05/99
Drawn by	
Checked by	
Drawing No.	6020/AE-100 I
Note	

(Plot File Created On: 22/03/00 At 17:27(GMT) By GINO DAURAT)

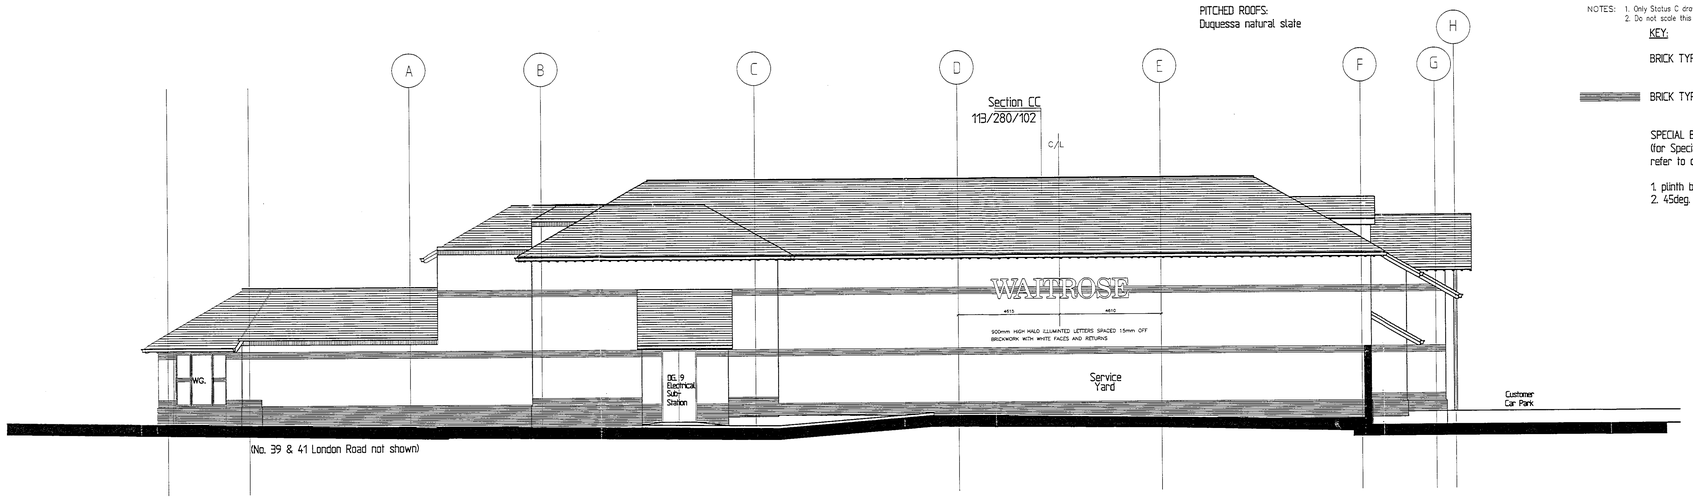

NORTH - EAST ELEVATION (along access road)

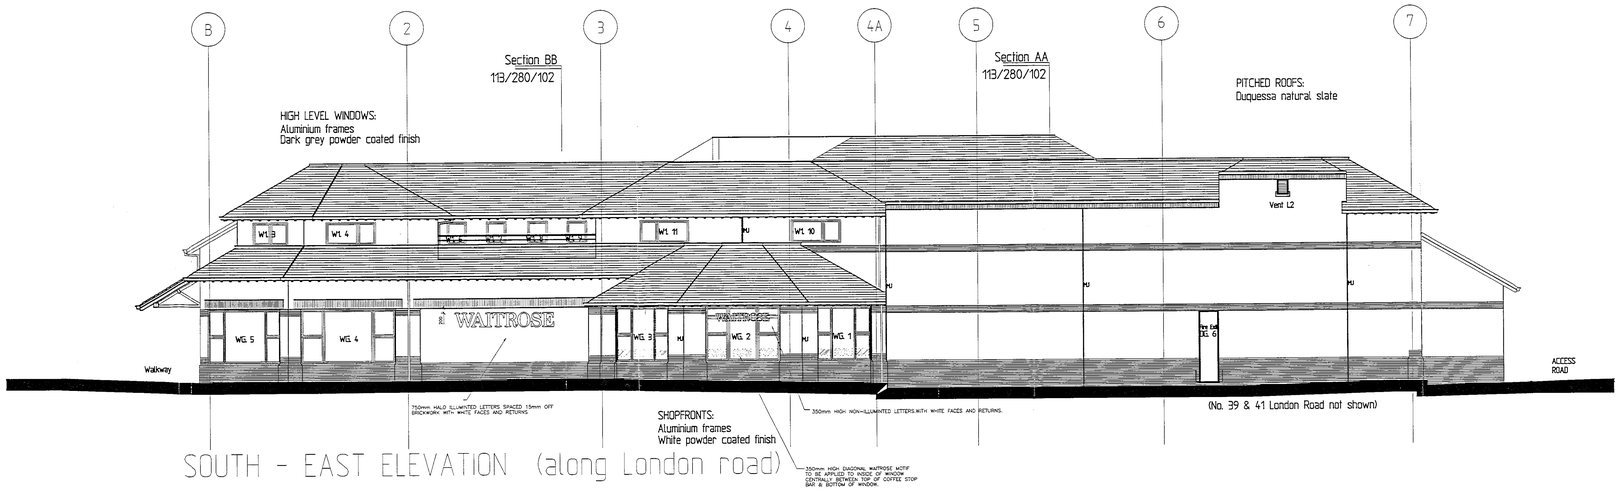

SOUTH - EAST ELEVATION (along London road)

C.A.D Ref. – SAVEDAS

© FARRELL & CLARK

NOTES: 1. Only Status C drawings to be used for construction
2. Do not scale this drawing

KEY:

BRICK TYPE 1- general brick type
Baggeridge Dast Russet

BRICK TYPE 2- feature brick banding
Sussex Beckley Red

SPECIAL BRICK SHAPES:
(for Special Brick Shapes Schedule refer to drawing 113/280/51)

1. plinth bricks
2. 45deg. cant bricks

Rev.	Date	Amendments	By
A	27/07/99	LONDON RD. SIGN ENLARGED & REPOSITIONED.	VT
B	19/10/99	LONDON RD. SIGN REPOSITIONED.	VT
C	15/12/99	WAITROSE SIGN ADDED TO COFFEE STOP WINDOW.	VT
D	07/02/00	DIAGONAL MOTIF ADDED INTERNALLY TO COFFEE STOP WINDOWS.	VT
E	14/02/00	DIAGONAL MOTIF ON COFFEE SHOP WINDOWS EXTENDED TO 350mm HIGHT.	VT
F	15/03/00	WAITROSE SIGN OMITTED TO NORTH EAST ELEVATION & WAITROSE SIGN REVISED TO NON ILLUMINATED ADJ. GRID LINE 4	
G	20/03/00	WAITROSE SIGN ADDED TO NORTH EAST ELEVATION	

Notes

1.) No dimensions to be scaled from this drawing.

JOHN LEWIS PARTNERSHIP
BUILDING GROUP
171 Victoria Street London SW1E 5NN
Telephone 0171-828 1000
Fax 0171-592 6495

Branch	WAITROSE TWYFORD
Title	ELEVATIONS NORTH EAST AND SOUTH EAST ELEVATIONS
Scale	1:100
Date	26/05/99
Drawn by	
Checked by	
Drawing No.	6020/AE-101 G
Note	

(Plot File Created On 22/03/00 At 17:06(GMT) By GINO DAURAT)

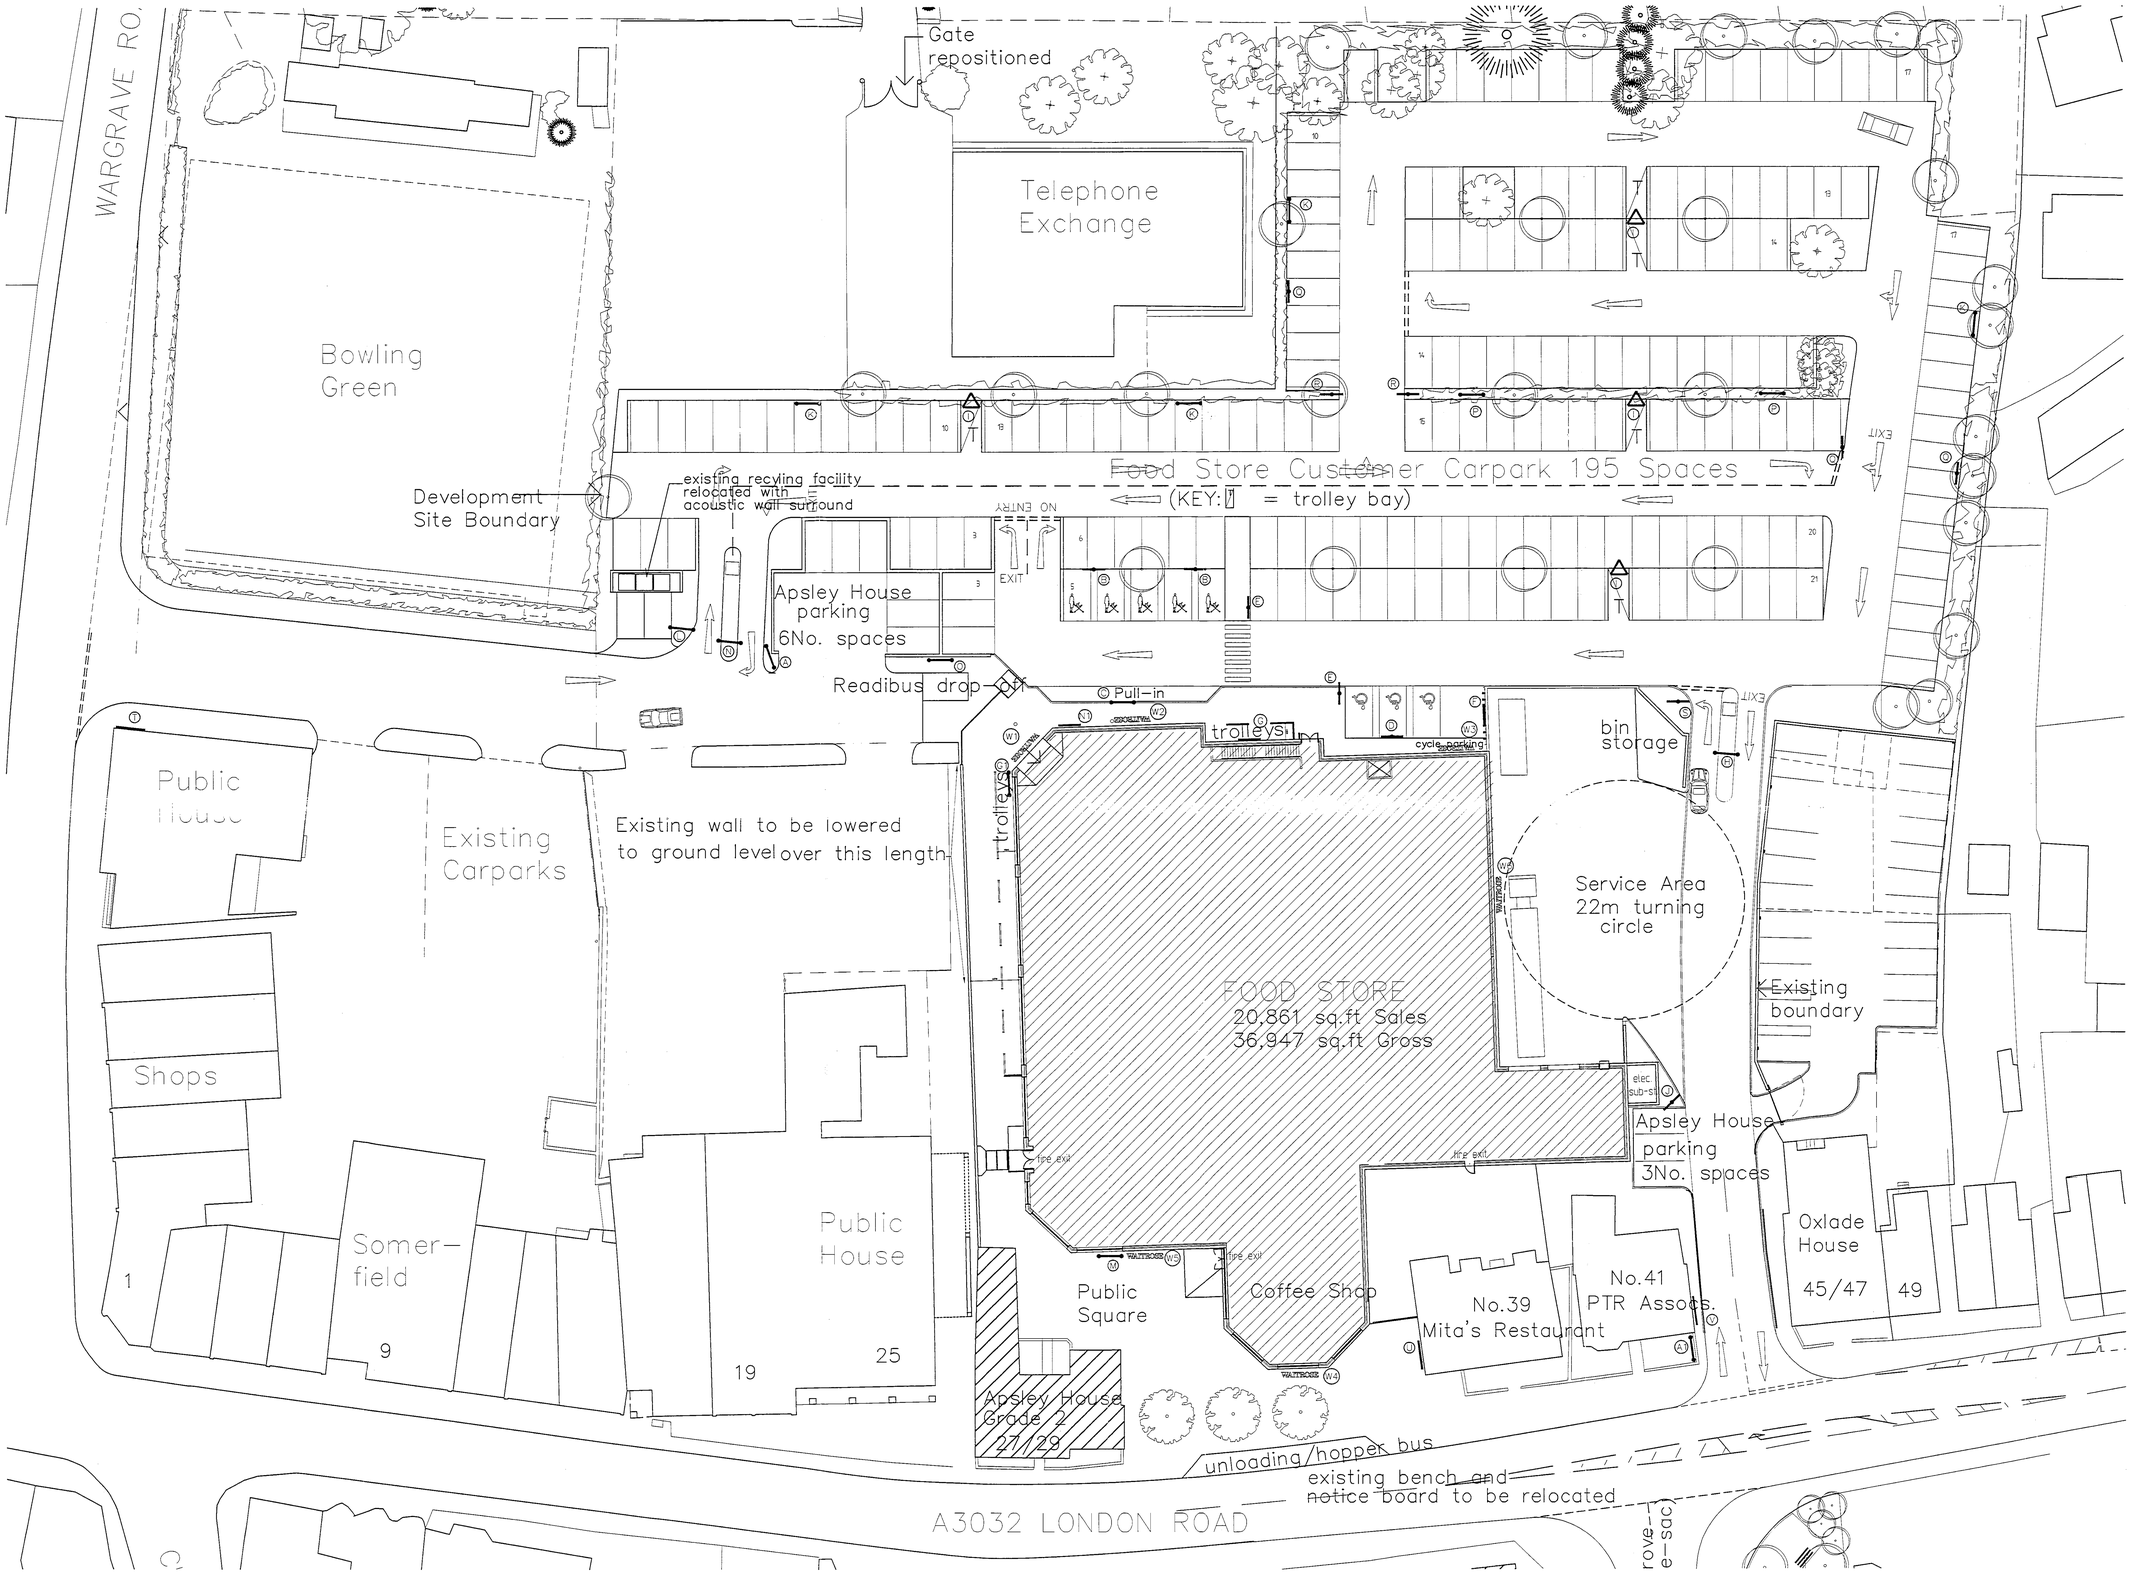

Rev	Date	Amendments	By
A	10/01/00	MAIN ENTRANCE SIGN A REPOSITIONED. SIGN P REMOVED. SIGN J AMENDED TO COMBINED SIGN. ADDITIONAL DIRECTIONAL SIGN. ADDITIONAL MAIN ENTRANCE SIGN. ADDITIONAL ROAD MARKINGS. CYCLE RACKS TO BE REPOSITIONED.	VT
B	09/02/00	DISABLED PARKING & CYCLE RACKS TO BE AS SHOWN ON FARRELL & CLARKE DWG.201 rev N. ADDITIONAL SIGN Q ADDED. ADDITIONAL SIGN J1 & V ADDED. TROLLEY BAY & DISCLAIMER SIGNS TO BE SEPERATE AS TENDER ISSUE. SIGN A1 REPOSITIONED AND NO LONGER ILLUMINATED.	VT
C	15/03/00	WAITROSE SIGNS OMITTED FROM NORTH WEST &NORTH EAST ELEVATION.	GD
D	20/03/00	WAITROSE SIGNS ADDED TO NORTH WEST &NORTH EAST ELEVATION.	

Notes

1.) No dimensions to be scaled from this drawing.

SIGN	DESCRIPTION	Dwg. No.
A	Main Entrance sign	6025/DS-001
A1	Main Entrance sign	6025/DS-021
B	Parent & Child parking	6025/DS-002
C	Pick up Point	6025/DS-003
D	Disabled Parking	6025/DS-004
E	Pedestrian Crossing (MOT 1 sign)	6025/DS-005
F	Cycle Parking	6025/DS-006
G	Trolley Types	6025/DS-007
H	Charges/ Caution Delivery Vehic.	6025/DS-008
I	Trolley bay signs	6025/DS-009
J	Delivery Vehicles/ Car park	6025/DS-010
K	Disclaimer sign (single sided)	6025/DS-011
L	Recycling sign	6025/DS-012
M	Pedestrian sign	6025/DS-013
N	Charges sign	6025/DS-014
N1	Charges sign	6025/DS-025
O	Bus sign	6025/DS-015
P	Disclaimer sign (double sided)	6025/DS-016
Q	Right turn only (MOT sign 2)	6025/DS-017
R	Ahead only (MOT sign 3)	6025/DS-018
S	Left turn only (MOT sign 4)	6025/DS-019
T	Waitrose Restaurant panel sign	6025/DS-022
U	Waitrose Restaurant panel sign	6025/DS-023
V	Waitrose Restaurant panel sign	6025/DS-024
W1	Waitrose building sign	6025/AE-100
W2	Waitrose building sign	6025/AE-100
W3	Waitrose building sign	6025/AE-100
W4	Waitrose building sign	6025/AE-101
W5	Waitrose building sign	6025/AE-101
W6	Waitrose building sign	6025/AE-101

JOHN LEWIS PARTNERSHIP
DESIGN DEPARTMENT
171 Victoria Street London SW1E 5NN
Telephone 0171-828 1000
Fax 0171-592 6530

Branch	WAITROSE TWYFORD
Title	CAR PARK SIGNAGE LAYOUT
Scale	NTS
Date	13/12/99
Drawn by	VT
Checked by	
Drawing No.	6020/DE-001 D
Note	

(Plot File Created On 22/03/00 At 17:08(GMT) By GINO DALPIAZ)

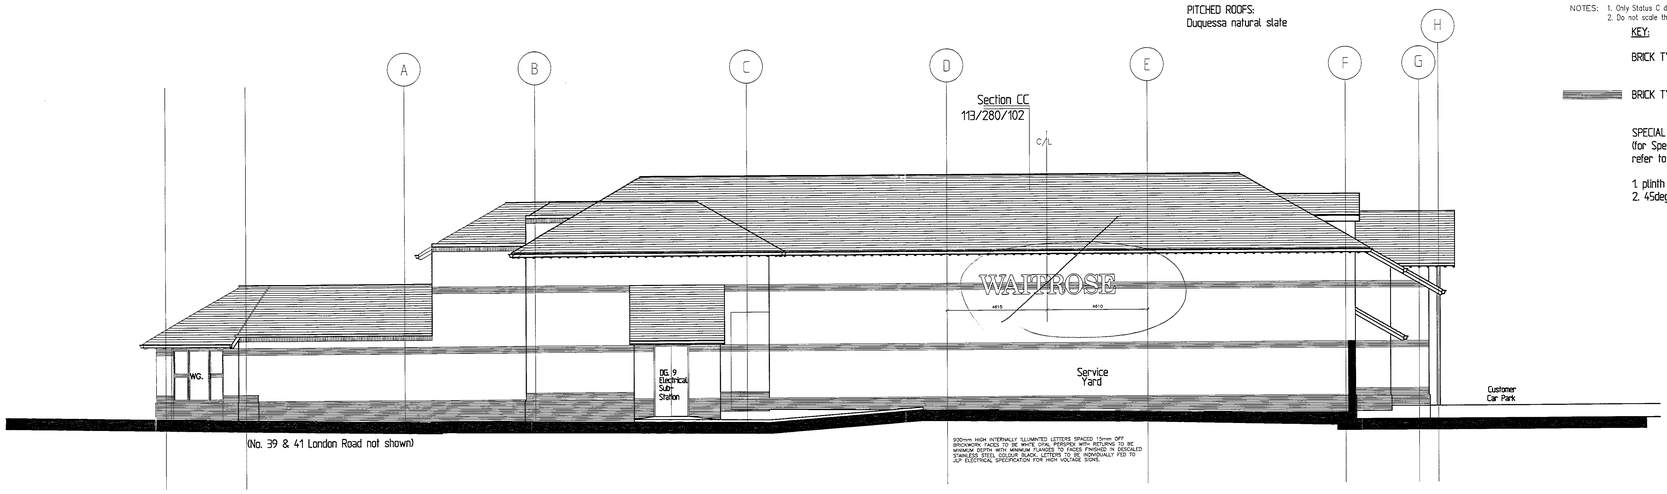

NORTH - EAST ELEVATION (along access road)

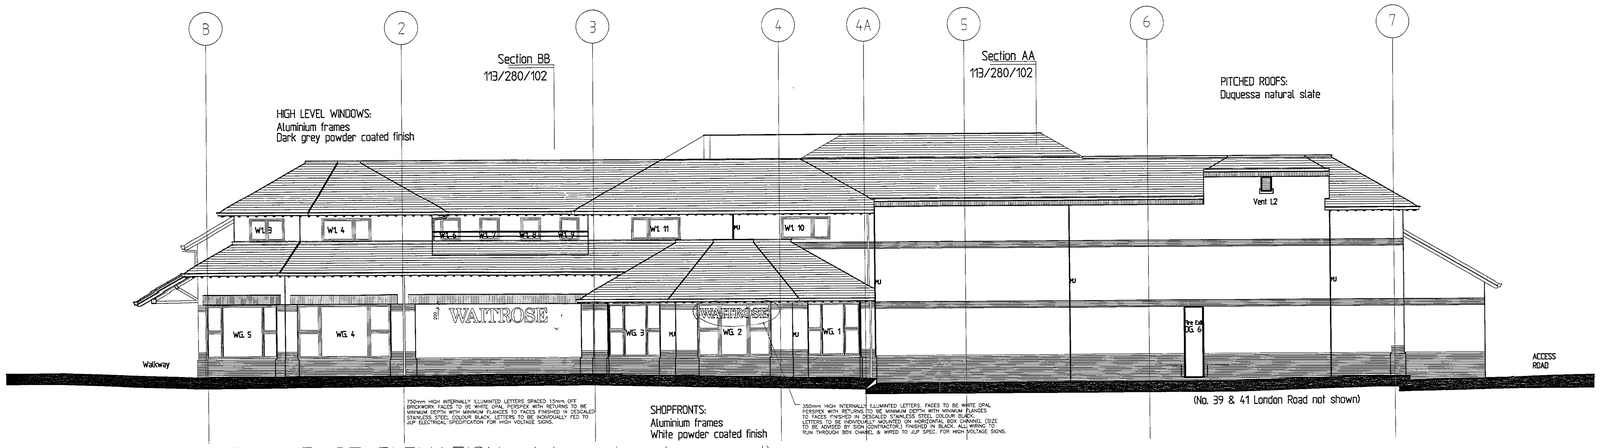

SOUTH - EAST ELEVATION (along London road)

C.A.D Ref. – SAVEDAS

© FARRELL & CLARK

NOTES: 1. Only Status C drawings to be used for construction
2. Do not scale this drawing

KEY:

BRICK TYPE 1- general brick type
Baggeridge Oast Russet

BRICK TYPE 2- feature brick banding
Sussex Beckley Red

SPECIAL BRICK SHAPES:
(for Special Brick Shapes Schedule refer to drawing 113/280/51)

1 plinth bricks
2. 45deg. cant bricks

Rev	Date	Amendments	By
A	27/07/99	LONDON RD. SIGN ENLARGED & REPOSITIONED.	VT
B	19/10/99	LONDON RD. SIGN REPOSITIONED.	VT
C	13/12/99	WAITROSE SIGN ADDED TO COFFEE STOP WINDOW.	VT

Notes

1.) No dimensions to be scaled from this drawing.

11 JAN 2000 C&D

JOHN LEWIS PARTNERSHIP
BUILDING GROUP
171 Victoria Street London SW1E 5NN
Telephone 0171-828 1000
Fax 0171-592 6495

Branch
WAITROSE TWYFORD SUPERSEDED

Title
ELEVATIONS
NORTH EAST AND
SOUTH EAST ELEVATIONS

Scale	1:100
Date	26/05/99
Drawn by	
Checked by	
Drawing No.	6020/AE–101 C
Note	

(Plot File Created On 04/01/00 At 17:22(GMT) By GINO DALPIAZ)

WARGRAVE RO.

Gate repositioned

Telephone Exchange

Bowling Green

Development Site Boundary

existing recyling facility relocated with acoustic wall surround

Food Store Customer Carpark 195 Spaces

(KEY: = trolley bay)

NO ENTRY

EXIT

Apsley House parking 6No. spaces

Readibus drop-off

Pull-in

trolleys

cycle parking

bin storage

Public House

Existing Carparks

Existing wall to be lowered to ground level over this length

trolleys

Service Area 22m turning circle

FOOD STORE
20,861 sq.ft Sales
36,947 sq.ft Gross

Existing boundary

elec. sub-st.

Apsley House parking 3No. spaces

fire exit

Shops

Somer-field

Public House

Public Square

Coffee Shop

No.39 Mita's Restaurant

No.41 PTR Assocs.

Oxlade House

45/47 49

1

9

19

25

Apsley House Grade 2
27/29

unloading/hopper bus

existing bench and notice board to be relocated

SUPERSEDED

A3032 LONDON ROAD

Rev	Date	Amendments	By
A	10/01/00	MAIN ENTRANCE SIGN A REPOSITIONED. SIGN P REMOVED. SIGN T AMENDED TO COMBINED SIGN. ADDITIONAL DIRECTIONAL SIGN. ADDITIONAL MAIN ENTRANCE SIGN. ADDITIONAL ROAD MARKINGS. CYCLE RACKS TO BE REPOSITIONED.	VT

Notes

1.) No dimensions to be scaled from this drawing.

SIGN	DESCRIPTION	Dwg. No.
A	Main Entrance sign	6025/DS-001
A1	Main Entrance sign	6025/DS-021
B	Parent & Child parking	6025/DS-002
C	Pick up Point	6025/DS-003
D	Disabled Parking	6025/DS-004
E	Pedestrian Crossing (MOT 1 sign)	6025/DS-005
F	Cycle Parking	6025/DS-006
G	Trolley Types	6025/DS-007
H	Charges/ Caution Delivery Vehic.	6025/DS-008
I	Trolley bay/ Disclaimer signs	6025/DS-009
J	Delivery Vehicles/ Car park	6025/DS-010
K	Disclaimer sign (single sided)	6025/DS-011
L	Recycling sign	6025/DS-012
M	Pedestrian sign	6025/DS-013
N	Charges sign	6025/DS-014
O	Bus sign	6025/DS-015
P	Trolley bay/ disclaimer sign	6025/DS-016
Q	Right turn only (MOT sign 2)	6025/DS-017
R	Ahead only (MOT sign 3)	6025/DS-018
S	Left turn only (MOT sign 4)	6025/DS-019
T	Waitrose Restaurant panel sign	6025/DS-022
W1	Waitrose building sign	6025/AE-100
W2	Waitrose building sign	6025/AE-100
W3	Waitrose building sign	6025/AE-100
W4	Waitrose building sign	6025/AE-101
W5	Waitrose building sign	6025/AE-101
W6	Waitrose building sign	6025/AE-101

JOHN LEWIS PARTNERSHIP
DESIGN DEPARTMENT
171 Victoria Street London SW1E 5NN
Telephone 0171-828 1000
Fax 0171-592 6530

Branch	WAITROSE TWYFORD
Title	CAR PARK SIGNAGE LAYOUT
Scale	NTS
Date	13/12/99
Drawn by	VT
Checked by	
Drawing No.	6020/DE-001 A
Note	

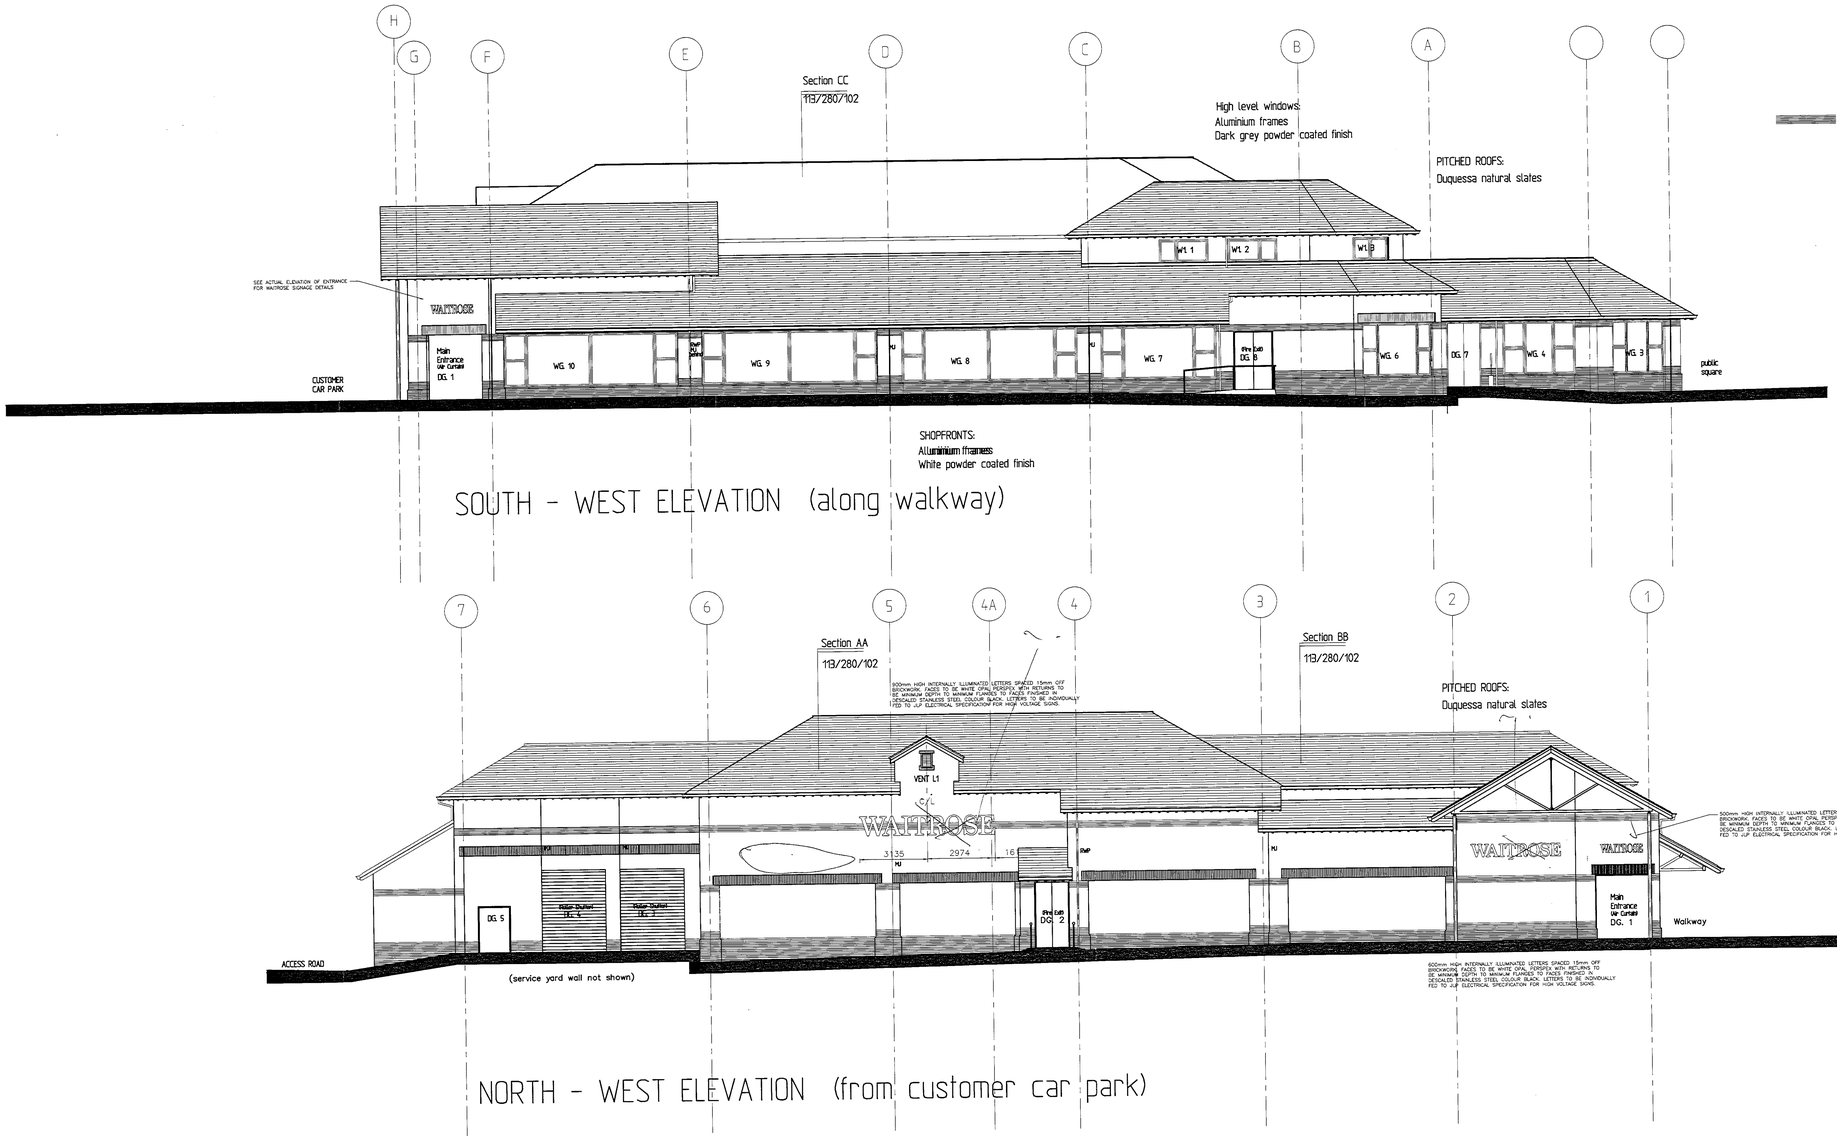

KEY:

BRICK TYPE 1- general brick type
Baggeridge Dast Russet

BRICK TYPE 2- feature brick banding
Sussex Beckley Red

SPECIAL BRICK SHAPES:
(for Special Brick Shapes Schedule refer to drawing 113/280/51)

1. plinth bricks
2. 45deg. cant bricks

Rev	Date	Amendments	By
A	27/7/99	WAITROSE SIGN ADDED ABOVE MAIN ENTRANCE	VT
B	13/12/99	ACTUAL ELEVATION OF MAIN ENTRANCE ADDED.	VT

Notes

1.) No dimensions to be scaled from this drawing.

11.JAN.2000* 0550

JOHN LEWIS PARTNERSHIP
BUILDING GROUP
171 Victoria Street London SW1E 5NN
Telephone 0171-828 1000
Fax 0171-592 6495

Branch

WAITROSE TWYFORD

SUPERSEDED

Title

ELEVATIONS
SOUTH WEST AND
NORTH WEST ELEVATIONS

Scale	1:100
Date	26/05/99
Drawn by	
Checked by	
Drawing No.	6020/AE-100 B
Note	

(Plot File Created On 04/01/00 At 17:22(GMT) By GINO DALIPAT)

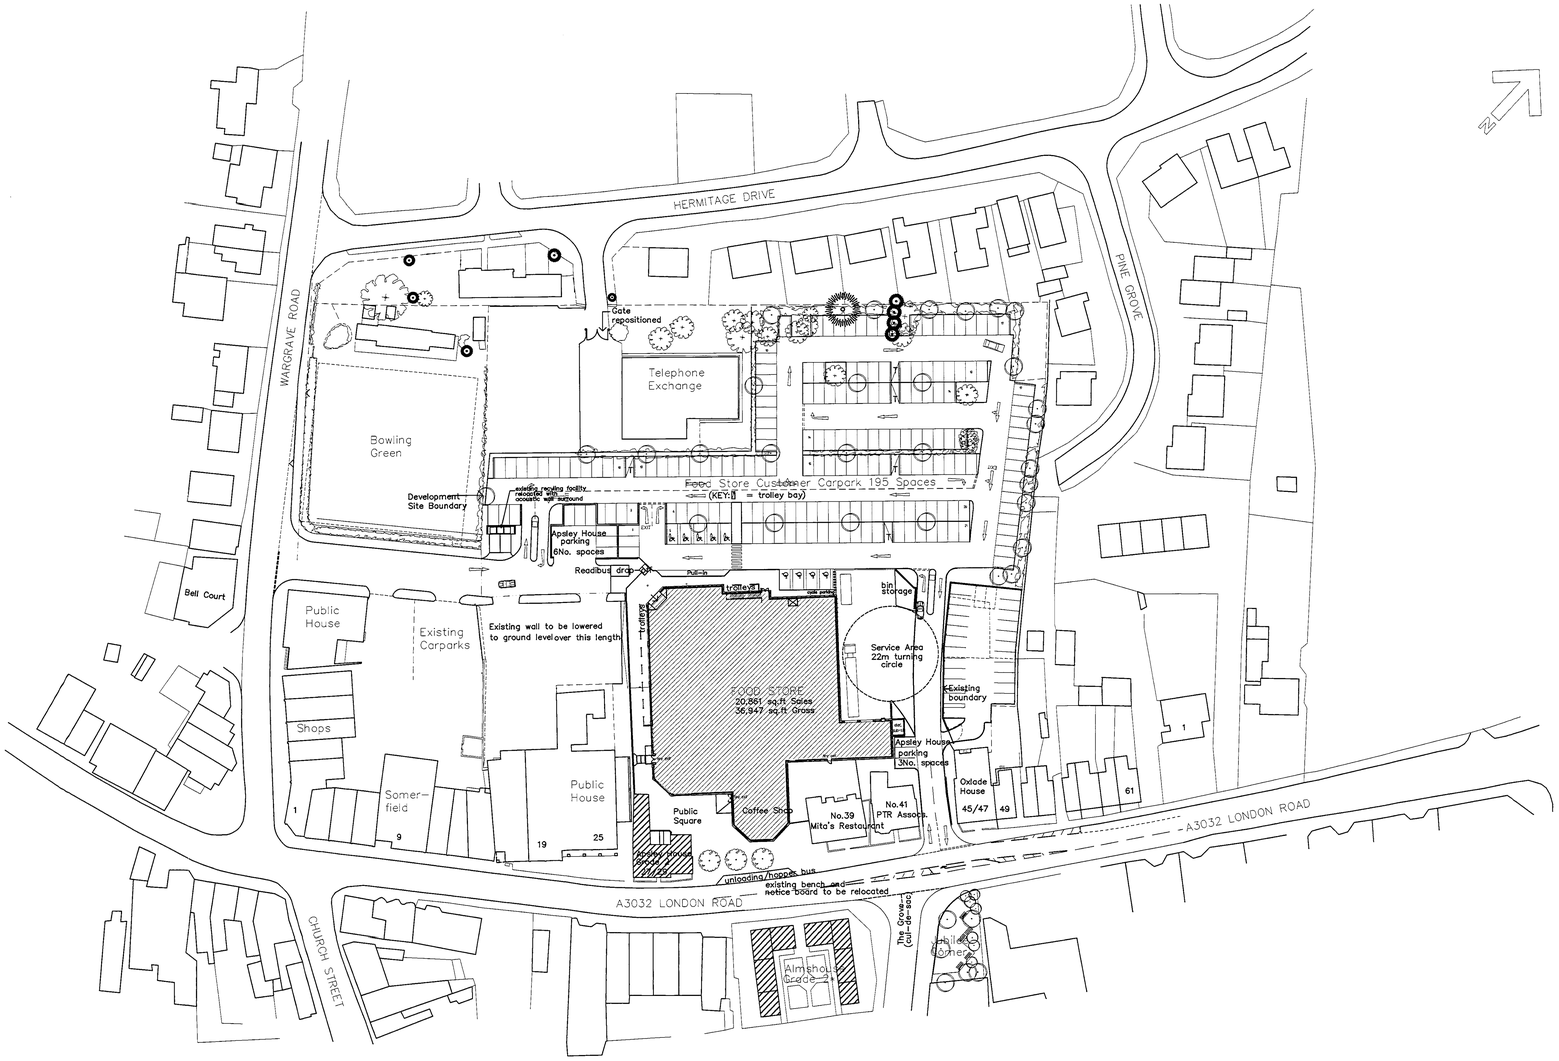

Rev	Date	Amendments	By
A	10.6.99	Dwg updated for approval meeting.	mf
B	15.12.99	Dwg updated to Developments request.	VT

Notes

1.) No dimensions to be scaled from this drawing.

11.[illegible] 0550

SUPERSEDED

JOHN LEWIS PARTNERSHIP
BUILDING GROUP
171 Victoria Street London SW1E 5NN
Telephone 0171-828 1000
Fax 0171-592 6495

Branch	WAITROSE TWYFORD
Title	SITE PLAN AND LOCATION
Scale	1:500
Date	08/10/98
Drawn by	F&C
Checked by	
Drawing No.	6020/AS-01 B
Note	

(Plot File Created On 04/01/00 At 17:28(GMT) By GINO DALRAY)

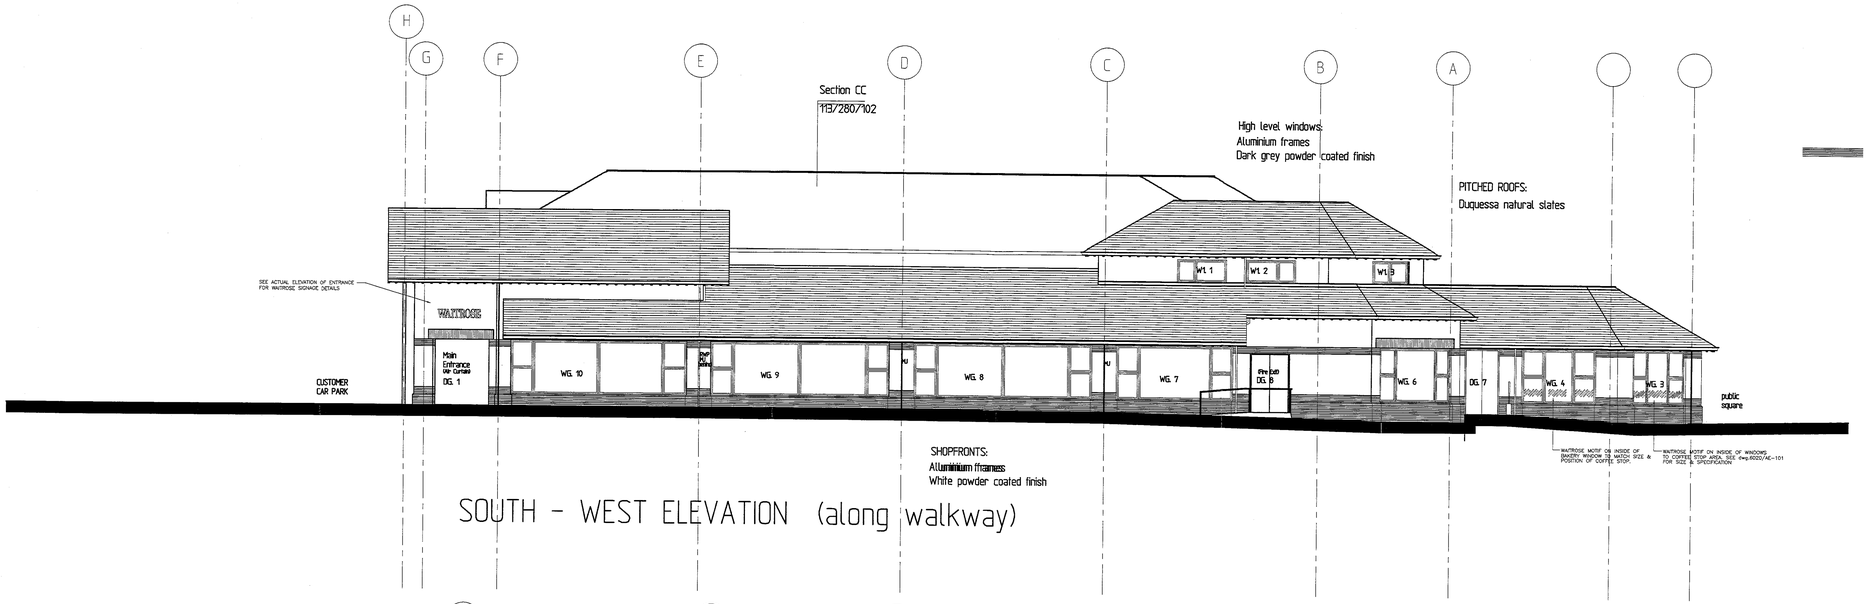

KEY:

BRICK TYPE 1- general brick type
Baggeridge Oast Russet

BRICK TYPE 2- feature brick banding
Sussex Beckley Red

SPECIAL BRICK SHAPES:
(for Special Brick Shapes Schedule refer to drawing 113/280/510)

1. plinth bricks
2. 45deg. cant bricks

Rev	Date	Amendments	By
A	27/7/99	WAITROSE SIGN ADDED ABOVE MAIN ENTRANCE.	VT
B	13/12/99	ACTUAL ELEVATION OF MAIN ENTRANCE ADDED.	VT
C	07/01/00	WINDOW FILM APPLIED TO WINDOW W04.	VT
D	10/01/00	WAITROSE SIGN REPOSITIONED LEFT OF LIFT SHAFT.	VT
E	02/02/00	WAITROSE SIGN (NORTH WEST ELEV.) REPOSITIONED.	VT
F	08/02/00	WAITROSE MOTIF ADDED TO COFFEE STOP WINDOW.	VT
G	14/02/00	WAITROSE MOTIF TO REPLACE FILM ON W04.	VT

Notes

1.) No dimensions to be scaled from this drawing.

0350 J

REVISED PLAN

JOHN LEWIS PARTNERSHIP
BUILDING GROUP
171 Victoria Street London SW1E 5NN
Telephone 0171-828 1000
Fax 0171-592 6495

Branch	WAITROSE TWYFORD
Title	ELEVATIONS SOUTH WEST AND NORTH WEST ELEVATIONS
Scale	1:100
Date	26/05/99
Drawn by	
Checked by	
Drawing No.	6020/AE-100 G
Note	

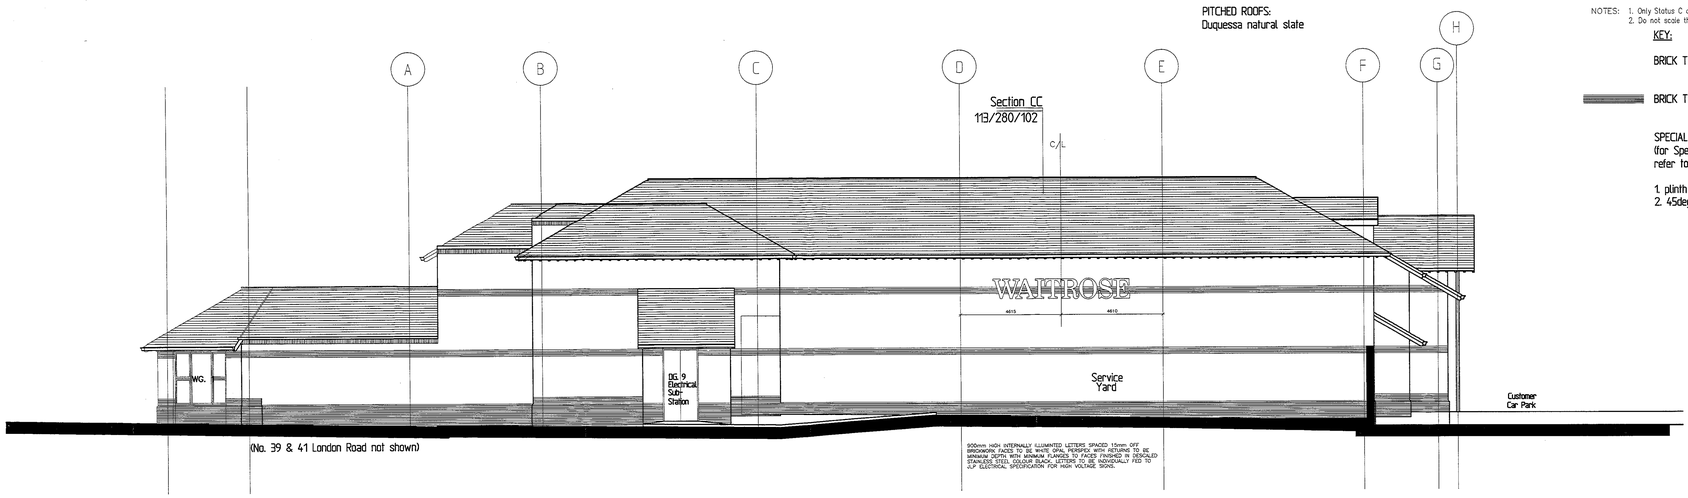

NORTH - EAST ELEVATION (along access road)

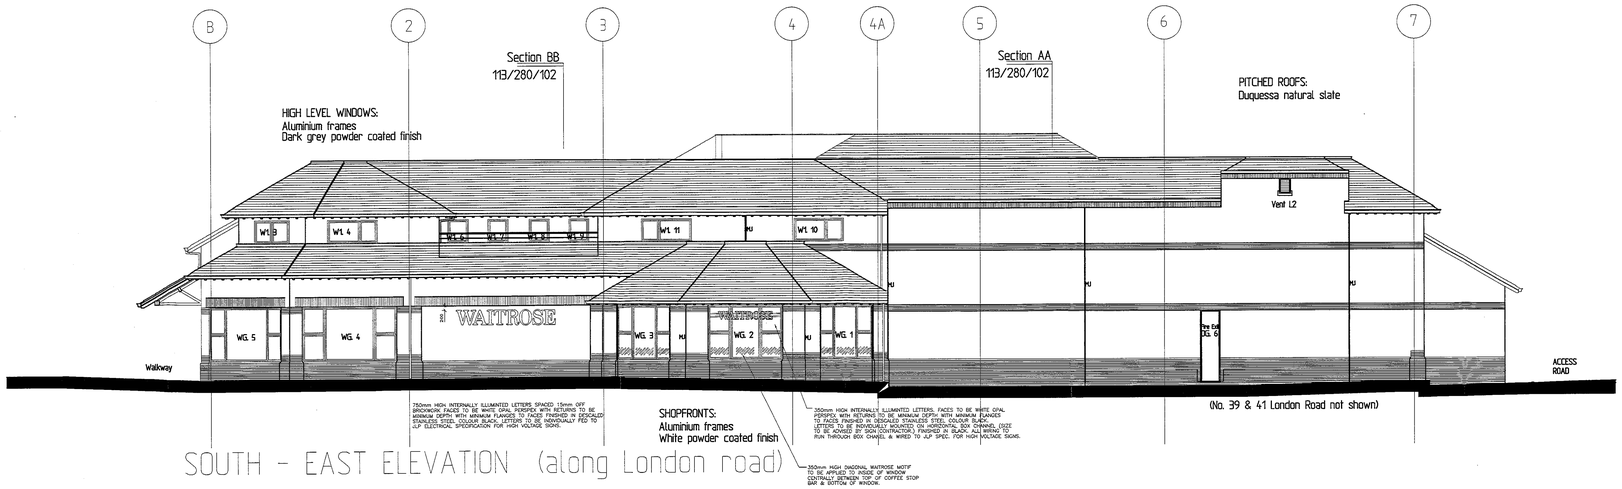

SOUTH - EAST ELEVATION (along London road)

C.A.D Ref. – SAVEDAS

© FARRELL & CLARK

NOTES: 1. Only Status C drawings to be used for construction
2. Do not scale this drawing

KEY:

BRICK TYPE 1- general brick type
Baggeridge Dast Russet

BRICK TYPE 2- feature brick banding
Sussex Beckley Red

SPECIAL BRICK SHAPES:
(for Special Brick Shapes Schedule refer to drawing 113/280/51)

1. plinth bricks
2. 45deg. cant bricks

Rev	Date	Amendments	By
A	27/07/99	LONDON RD. SIGN ENLARGED & REPOSITIONED.	VT
B	19/10/99	LONDON RD. SIGN REPOSITIONED.	VT
C	13/12/99	WAITROSE SIGN ADDED TO COFFEE STOP WINDOW.	VT
D	07/02/00	DIAGONAL MOTIF ADDED INTERNALLY TO COFFEE STOP WINDOWS.	VT
E	14/02/00	DIAGONAL MOTIF ON COFFEE SHOP WINDOWS EXTENDED TO 350mm HEIGHT.	VT

Notes

1.) No dimensions to be scaled from this drawing.

SUPERSEDED

REVISED PLAN
0350 E

JOHN LEWIS PARTNERSHIP
BUILDING GROUP
171 Victoria Street London SW1E 5NN
Telephone 0171-828 1000
Fax 0171-592 6495

Branch	WAITROSE TWYFORD
Title	ELEVATIONS NORTH EAST AND SOUTH EAST ELEVATIONS
Scale	1:100
Date	26/05/99
Drawn by	
Checked by	
Drawing No.	6020/AE-101 E
Note	

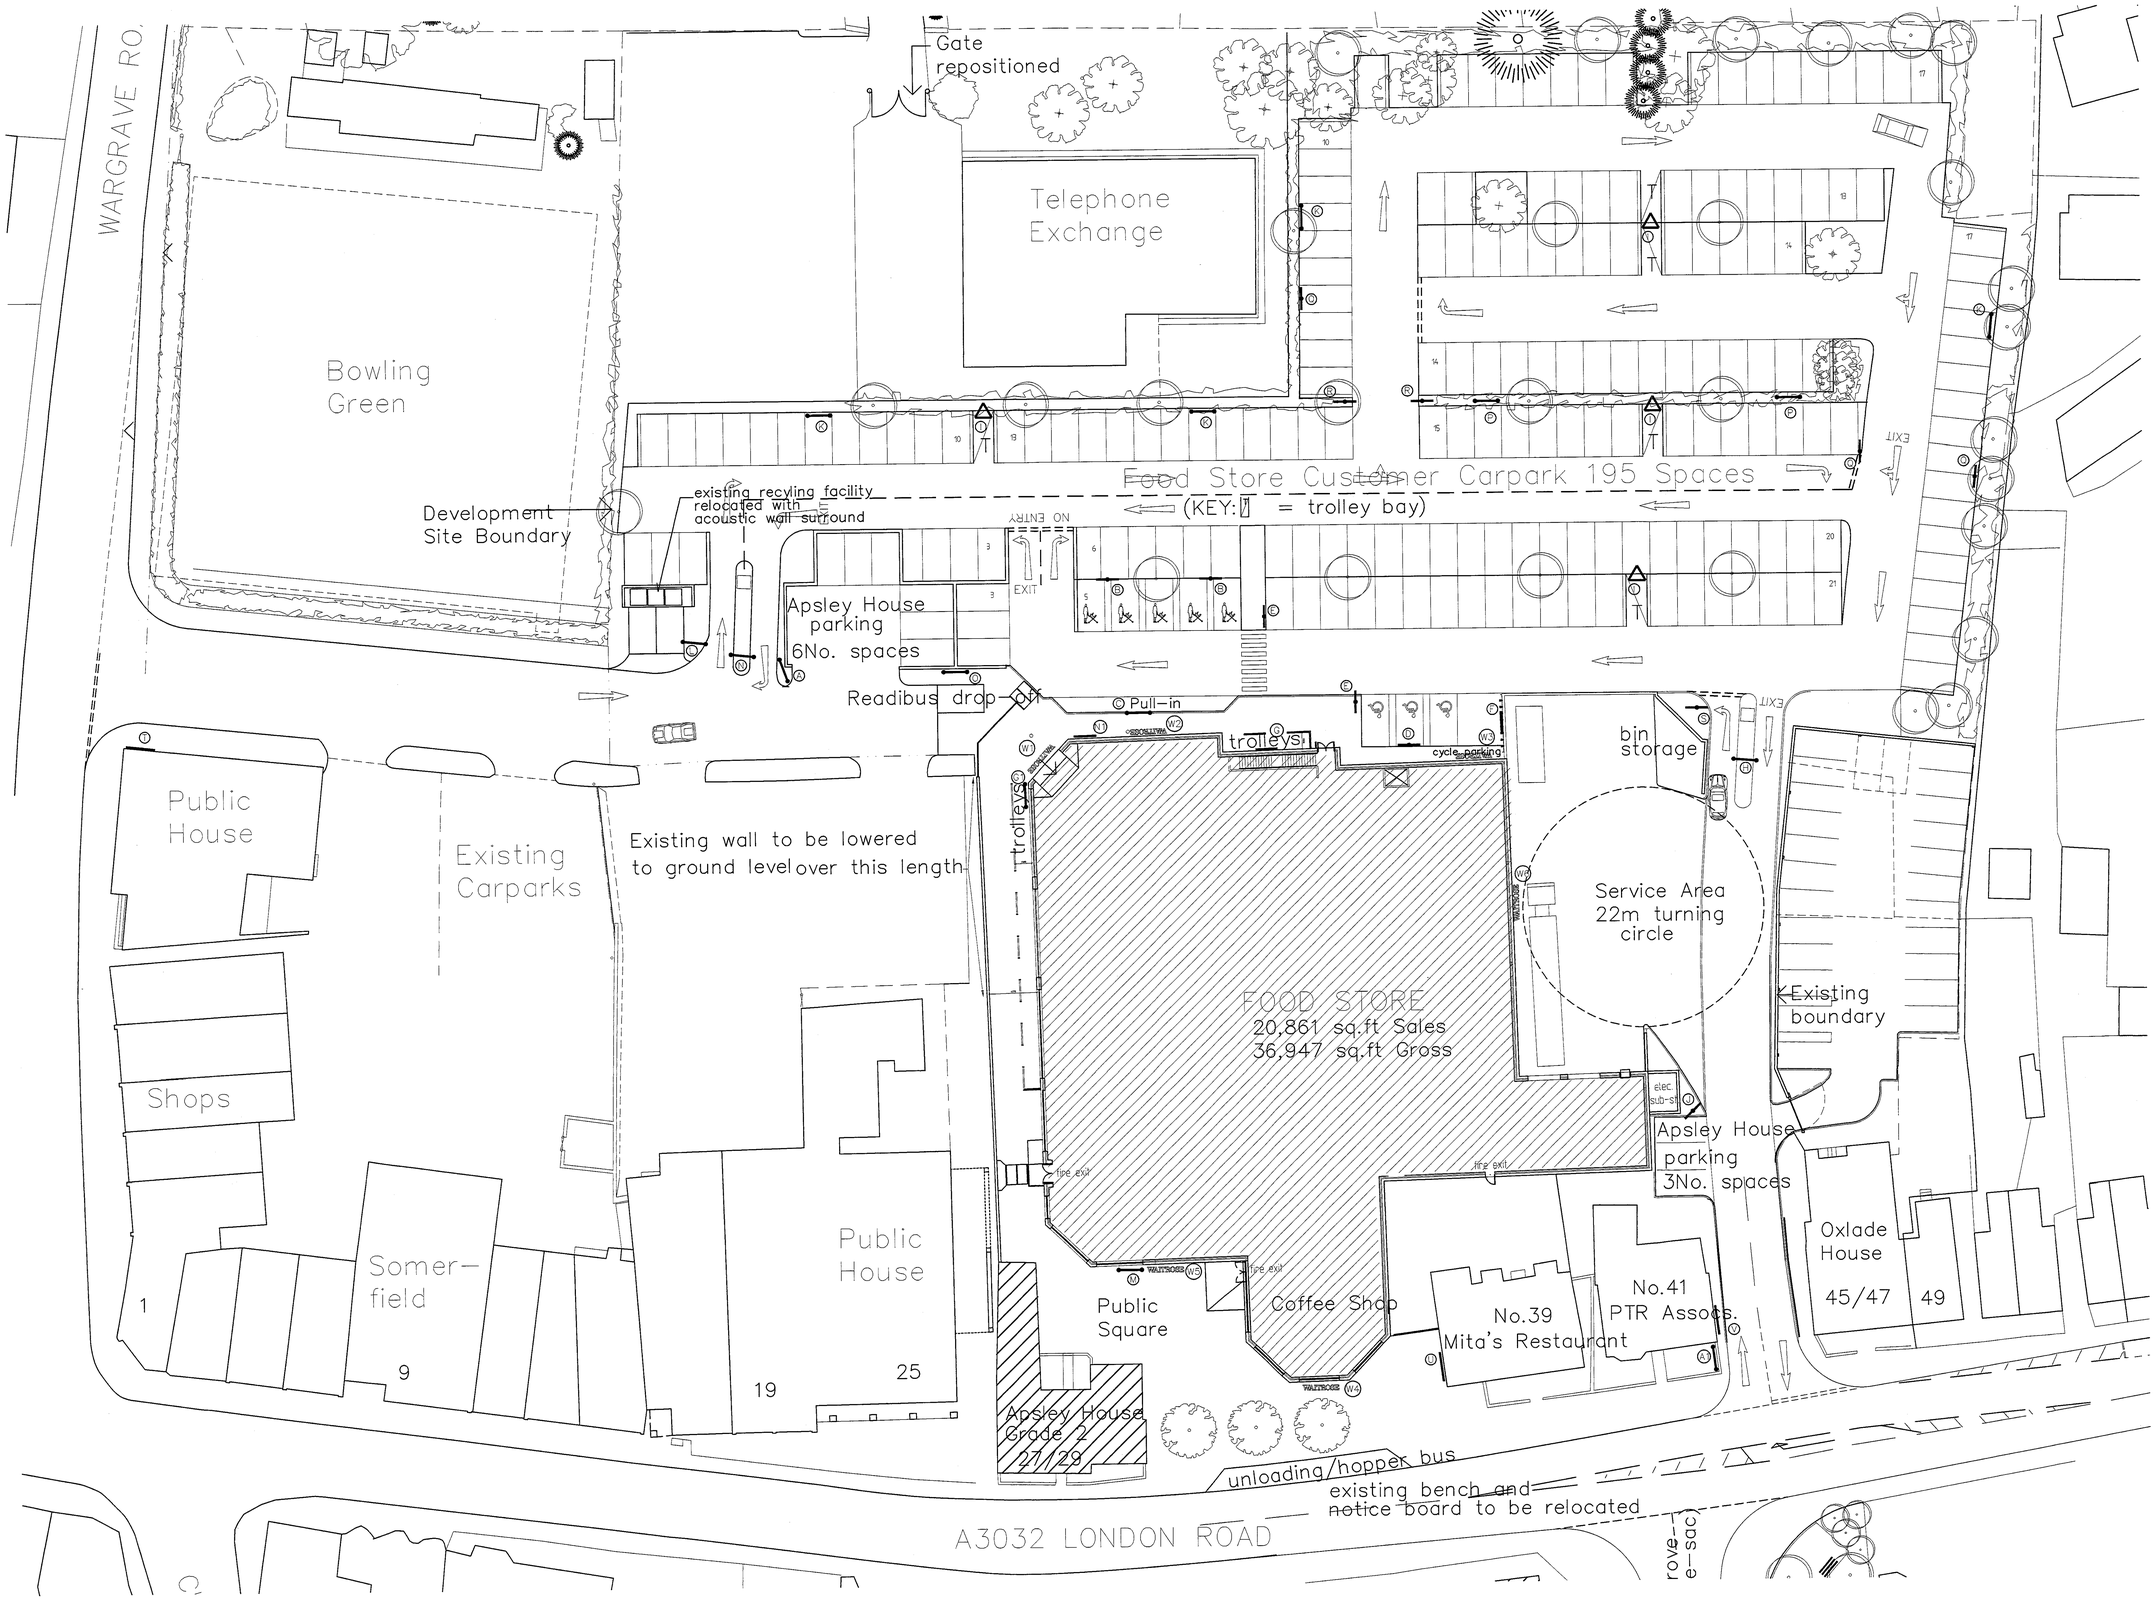

SUPERSEDED

REVISED PLAN 0350

Rev	Date	Amendments	By
A	10/01/00	MAIN ENTRANCE SIGN A REPOSITIONED, SIGN P REMOVED. SIGN I AMENDED TO COMBINED SIGN. ADDITIONAL DIRECTIONAL SIGN. ADDITIONAL MAIN ENTRANCE SIGN. ADDITIONAL ROAD MARKINGS. CYCLE RACKS TO BE REPOSITIONED.	VT
B	09/02/00	DISABLED PARKING & CYCLE RACKS TO BE AS SHOWN ON FARRELL & CLARKE DWG.207 rev. 5. ADDITIONAL SIGN Q ADDED. ADDITIONAL SIGN U & V ADDED. TROLLEY BAY & DISCLAIMER SIGNS TO BE SEPERATE AS TENDER ISSUE. SIGN A1 REPOSITIONED AND NO LONGER ILLUMINATED.	VT

Notes

1.) No dimensions to be scaled from this drawing.

SIGN	DESCRIPTION	Dwg. No.
A	Main Entrance sign	6025/DS-001
A1	Main Entrance sign	6025/DS-021
B	Parent & Child parking	6025/DS-002
C	Pick up Point	6025/DS-003
D	Disabled Parking	6025/DS-004
E	Pedestrian Crossing (MOT 1 sign)	6025/DS-005
F	Cycle Parking	6025/DS-006
G	Trolley Types	6025/DS-007
H	Charges/ Caution Delivery Vehic.	6025/DS-008
I	Trolley bay signs	6025/DS-009
J	Delivery Vehicles/ Car park	6025/DS-010
K	Disclaimer sign (single sided)	6025/DS-011
L	Recycling sign	6025/DS-012
M	Pedestrian sign	6025/DS-013
N	Charges sign	6025/DS-014
N1	Charges sign	6025/DS-025
O	Bus sign	6025/DS-015
P	Disclaimer sign (double sided)	6025/DS-016
Q	Right turn only (MOT sign 2)	6025/DS-017
R	Ahead only (MOT sign 3)	6025/DS-018
S	Left turn only (MOT sign 4)	6025/DS-019
T	Waitrose Restaurant panel sign	6025/DS-022
U	Waitrose Restaurant panel sign	6025/DS-023
V	Waitrose Restaurant panel sign	6025/DS-024
W1	Waitrose building sign	6025/AE-100
W2	Waitrose building sign	6025/AE-100
W3	Waitrose building sign	6025/AE-100
W4	Waitrose building sign	6025/AE-101
W5	Waitrose building sign	6025/AE-101
W6	Waitrose building sign	6025/AE-101

JOHN LEWIS PARTNERSHIP
DESIGN DEPARTMENT
171 Victoria Street London SW1E 5NN
Telephone 0171-828 1000
Fax 0171-592 6530

Branch	WAITROSE TWYFORD
Title	CAR PARK SIGNAGE LAYOUT
Scale	NTS
Date	13/12/99
Drawn by	VT
Checked by	
Drawing No.	6020/DE-001 B
Note	

900mm HIGH INTERNALLY ILLUMINTED LETTERS SPACED 15mm OFF BRICKWORK FACES TO BE WHITE UPVC PERSPEX WITH RETURNS TO BE MINIMUM DEPTH WITH MINIMUM FLANGES TO FACES FINISHED IN DECALED STAINLESS STEEL COLOUR BLACK. LETTERS TO BE INDIVIDUALLY FED TO JLP ELECTRICAL SPECIFICATION FOR HIGH VOLTAGE SIGNS.

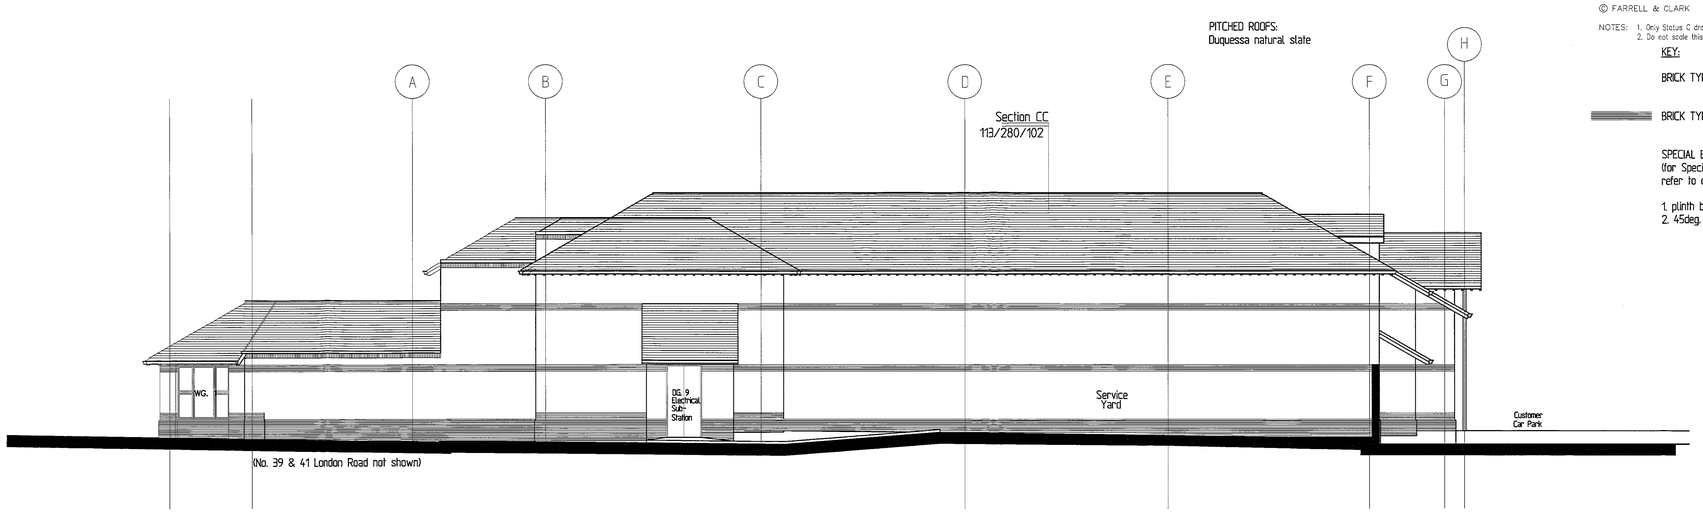

NORTH - EAST ELEVATION (along access road)

C.A.D Ref. – SAVEDAS

© FARRELL & CLARK

NOTES: 1. Only Status C drawings to be used for construction
2. Do not scale this drawing

KEY:

BRICK TYPE 1- general brick type
Baggeridge Oast Russet

BRICK TYPE 2- feature brick banding
Sussex Beckley Red

SPECIAL BRICK SHAPES:
(for Special Brick Shapes Schedule refer to drawing 113/280/51)

1. plinth bricks
2. 45deg. cant bricks

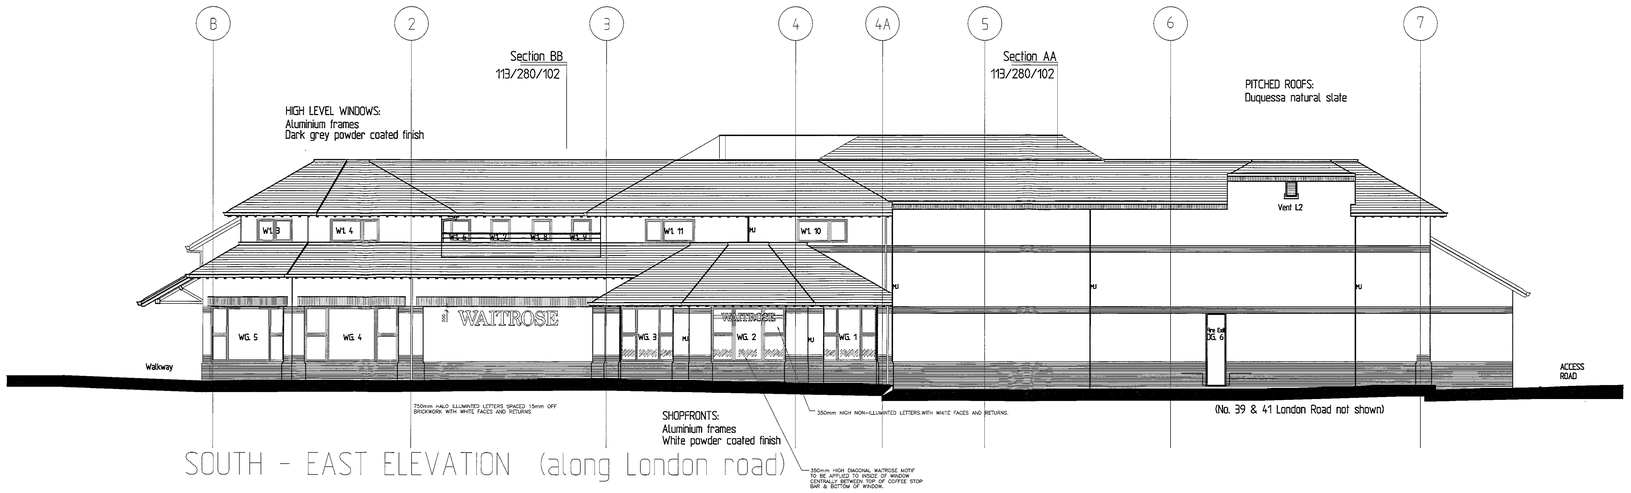

SOUTH - EAST ELEVATION (along London road)

Rev	Date	Amendments	By
A	27/07/99	LONDON RD. SIGN ENLARGED & REPOSITIONED.	VT
B	19/10/99	LONDON RD. SIGN REPOSITIONED.	VT
C	12/12/99	WAITROSE SIGN ADDED TO COFFEE STOP WINDOW.	VT
D	07/02/00	DIAGONAL MOTIF ADDED INTERNALLY TO COFFEE STOP WINDOWS.	VT
E	14/02/00	DIAGONAL MOTIF ON COFFEE SHOP WINDOWS EXTENDED TO 250mm HEIGHT.	VT
F	15/03/00	WAITROSE SIGN OMITTED TO NORTH EAST ELEVATION & WAITROSE SIGN REVISED TO NON ILLUMINATED ALL GRID LINE 4	

Notes

1.) No dimensions to be scaled from this drawing.

JOHN LEWIS PARTNERSHIP
BUILDING GROUP
171 Victoria Street London SW1E 5NN
Telephone 0171-828 1000
Fax 0171-592 6495



SUPERSEDED

REVISED PLAN
0350 J

Branch	WAITROSE TWYFORD
Title	ELEVATIONS NORTH EAST AND SOUTH EAST ELEVATIONS
Scale	1:100
Date	26/05/99
Drawn by	
Checked by	
Drawing No.	6020/AE-101 F
Note	

(Plot File Created On 15/03/00 At 20:15(GMT) By GINO DAURAT)

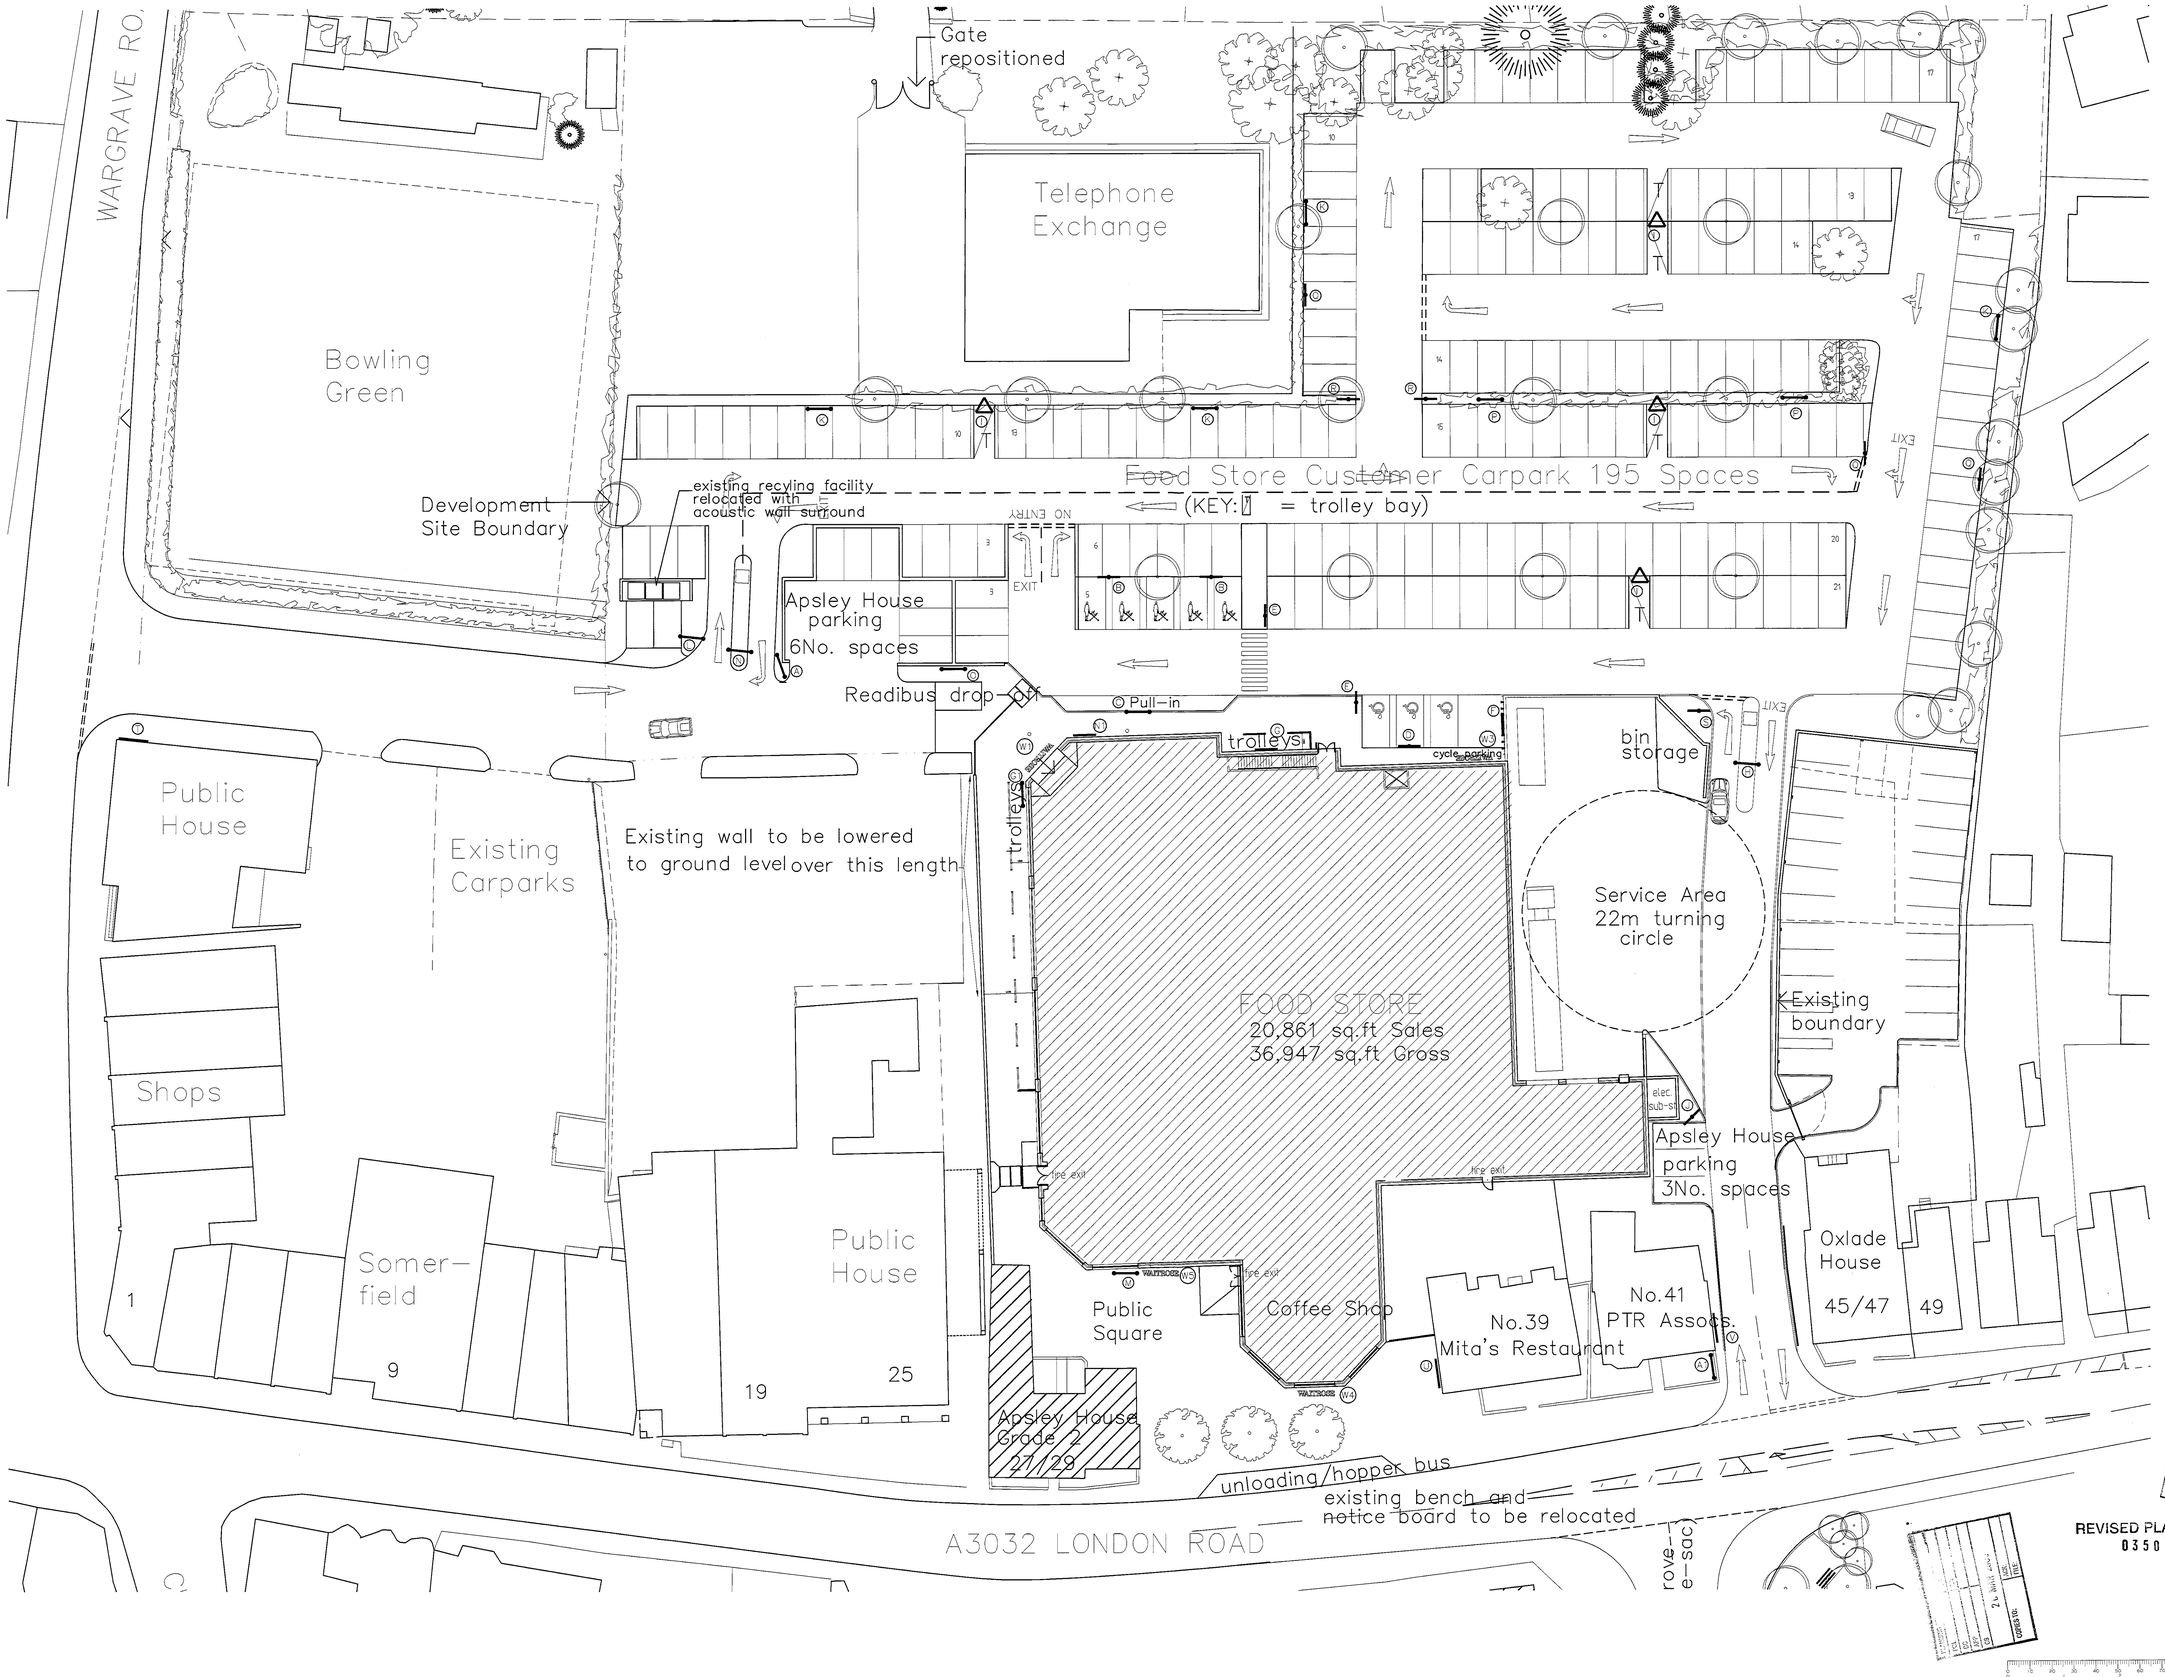

Rev	Date	Amendments	By
A	10/01/00	MAIN ENTRANCE SIGN A REPOSITIONED. SIGN P REVISED. SIGN I AMENDED TO COMBINED SIGN. ADDITIONAL DIRECTIONAL SIGN. ADDITIONAL MAIN ENTRANCE SIGN. ADDITIONAL ROAD MARKINGS. CYCLE RACKS TO BE REPOSITIONED.	VT
B	09/02/00	DISABLED PARKING & CYCLE RACKS TO BE AS SHOWN ON FARRELL & CLARKE DRG.001 rev N. ADDITIONAL SIGN O ADDED. ADDITIONAL SIGN U & V ADDED. TROLLEY BAY & DISCLAIMER SIGNS TO BE SEPERATE AS TENDER ISSUE. SIGN A1 REPOSITIONED AND NO LONGER ILLUMINATED.	VT
C	15/03/00	WAITROSE SIGNS OMITTED FROM NORTH WEST &NORTH EAST ELEVATION.	GD

Notes

1.) No dimensions to be scaled from this drawing.

SIGN	DESCRIPTION	Dwg. No.
A	Main Entrance sign	6025/DS-001
A1	Main Entrance sign	6025/DS-021
B	Parent & Child parking	6025/DS-002
C	Pick up Point	6025/DS-003
D	Disabled Parking	6025/DS-004
E	Pedestrian Crossing (MOT 1 sign)	6025/DS-005
F	Cycle Parking	6025/DS-006
G	Trolley Types	6025/DS-007
H	Charges/ Caution Delivery Vehic.	6025/DS-008
I	Trolley bay signs	6025/DS-009
J	Delivery Vehicles/ Car park	6025/DS-010
K	Disclaimer sign (single sided)	6025/DS-011
L	Recycling sign	6025/DS-012
M	Pedestrian sign	6025/DS-013
N	Charges sign	6025/DS-014
N1	Charges sign	6025/DS-025
O	Bus sign	6025/DS-015
P	Disclaimer sign (double sided)	6025/DS-016
Q	Right turn only (MOT sign 2)	6025/DS-017
R	Ahead only (MOT sign 3)	6025/DS-018
S	Left turn only (MOT sign 4)	6025/DS-019
T	Waitrose Restaurant panel sign	6025/DS-022
U	Waitrose Restaurant panel sign	6025/DS-023
V	Waitrose Restaurant panel sign	6025/DS-024
W1	Waitrose building sign	6025/AE-100
W2	Waitrose building sign	6025/AE-100
W3	Waitrose building sign	6025/AE-100
W4	Waitrose building sign	6025/AE-101
W5	Waitrose building sign	6025/AE-101
W6	Waitrose building sign	6025/AE-101

JOHN LEWIS PARTNERSHIP
DESIGN DEPARTMENT
171 Victoria Street London SW1E 5NN
Telephone 0171-828 1000
Fax 0171-592 6530

Branch	WAITROSE TWYFORD
Title	CAR PARK SIGNAGE LAYOUT
Scale	NTS
Date	13/12/99
Drawn by	VT
Checked by	
Drawing No.	6020/DE-001 C
Note	

[Plot File Created On 15/03/00 At 19:42(GMT) By GINO DAURAT]

Rev	Date	Amendments	By
A	27/7/99	WAITROSE SIGN ADDED ABOVE MAIN ENTRANCE.	VT
B	13/12/99	ACTUAL ELEVATION OF MAIN ENTRANCE ADDED.	VT
C	07/01/00	WINDOW FILM APPLIED TO WINDOW WG4.	VT
D	10/01/00	WAITROSE SIGN REPOSITIONED LEFT OF LIFT SHAFT.	VT
E	02/02/00	WAITROSE SIGN (NORTH WEST ELEV.) REPOSITIONED.	VT
F	08/02/00	WAITROSE MOTIF ADDED TO COFFEE STOP WINDOW.	VT
G	14/02/00	WAITROSE MOTIF TO REPLACE FILM ON WG4.	VT
H	15/03/00	WAITROSE SIGN OMITTED ADJ. GRID LINE 2.	VT

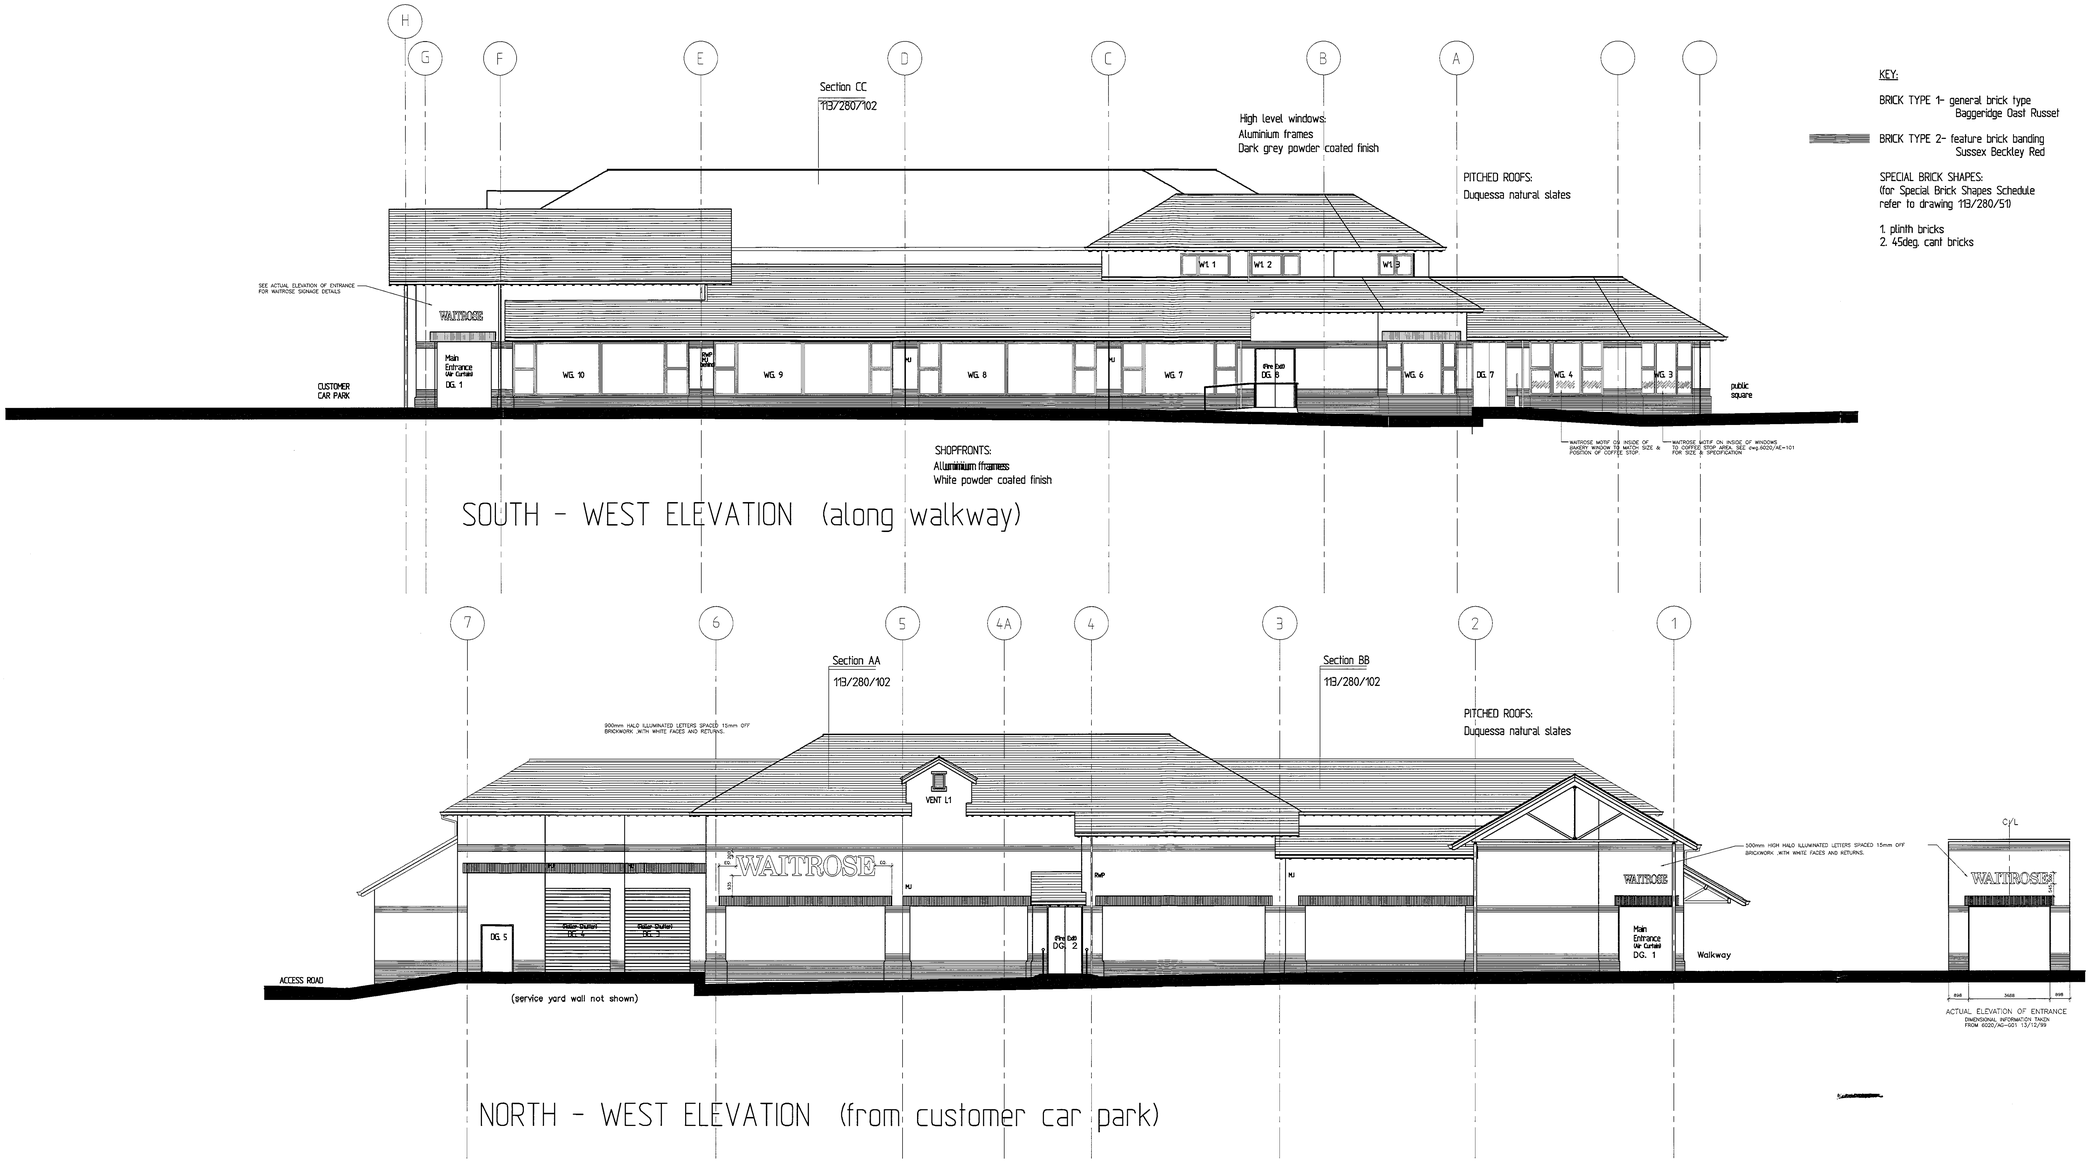

KEY:

BRICK TYPE 1- general brick type
Baggeridge Oast Russet

BRICK TYPE 2- feature brick banding
Sussex Beckley Red

SPECIAL BRICK SHAPES:
(for Special Brick Shapes Schedule refer to drawing 113/280/51)

1. plinth bricks
2. 45deg. cant bricks

Notes

1.) No dimensions to be scaled from this drawing.

JOHN LEWIS PARTNERSHIP
BUILDING GROUP
171 Victoria Street London SW1E 5NN
Telephone 0171-828 1000
Fax 0171-592 6495

SUPERSEDED

REVISED PLAN
0350..12

Branch	WAITROSE TWYFORD
Title	ELEVATIONS SOUTH WEST AND NORTH WEST ELEVATIONS
Scale	1:100
Date	26/05/99
Drawn by	
Checked by	
Drawing No.	6020/AE-100 H
Note	

(Plot File Created On 15/03/00 At 19:56(GMT) By GINO DALIPAT)

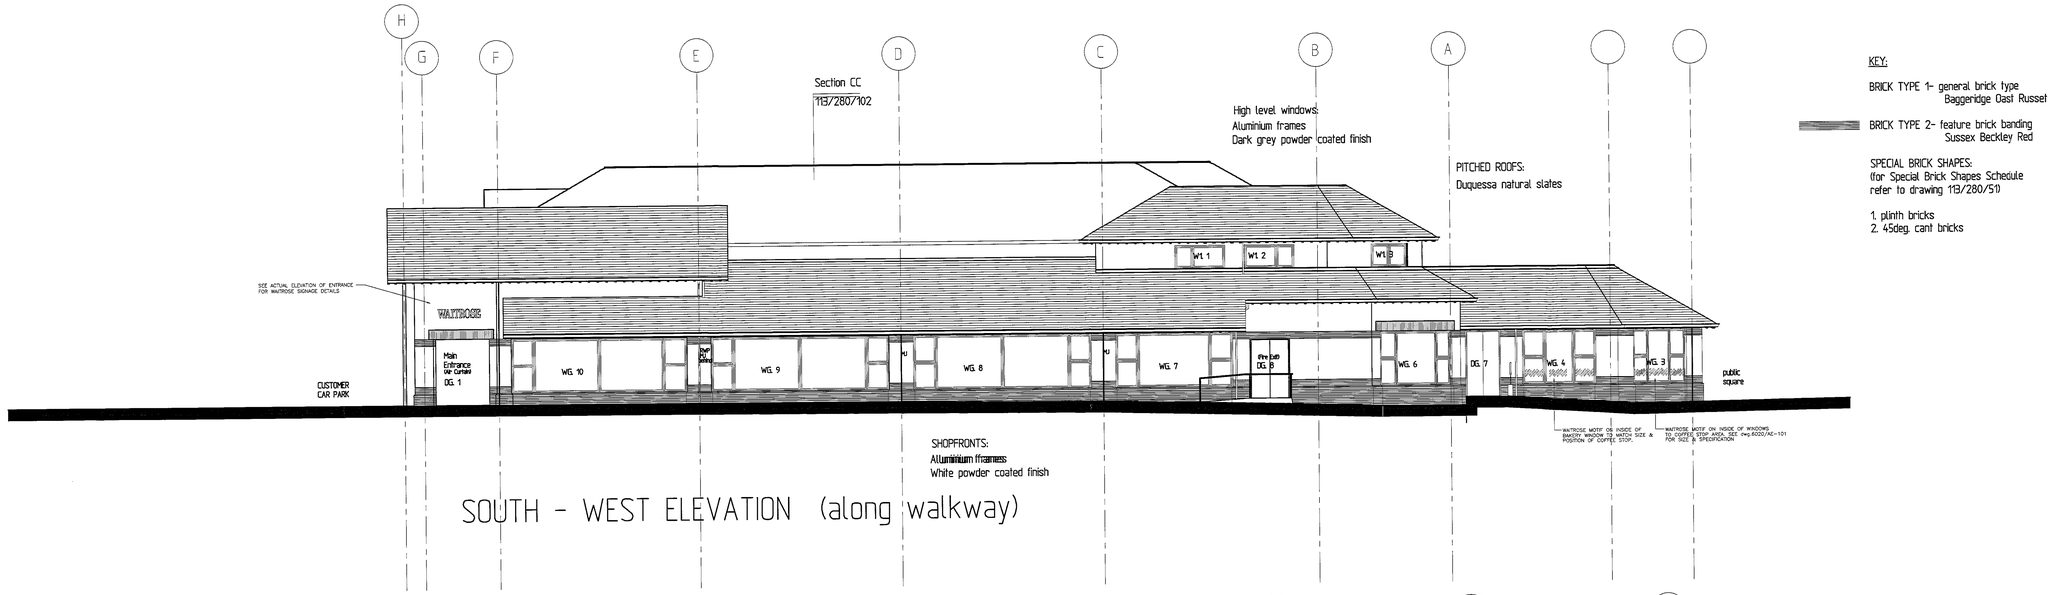

SOUTH - WEST ELEVATION (along walkway)

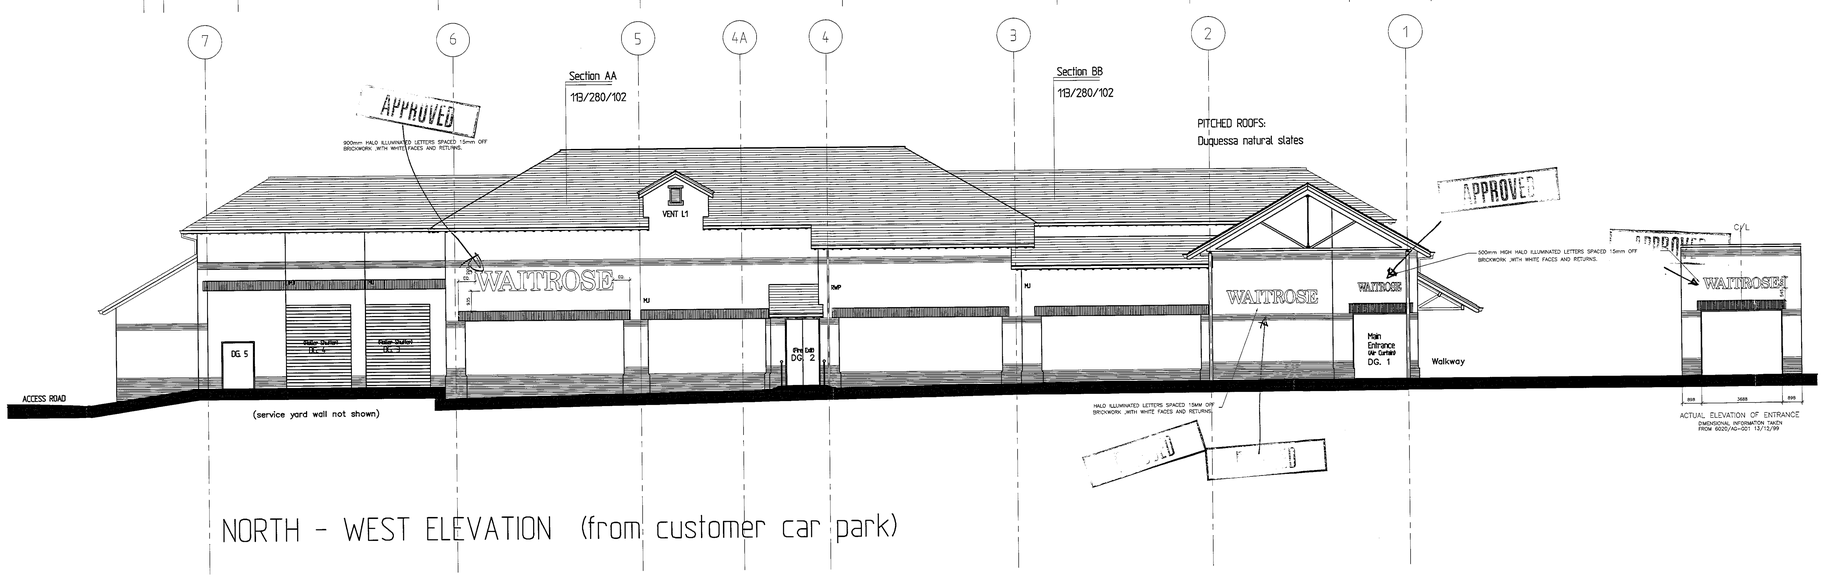

NORTH - WEST ELEVATION (from customer car park)

Rev	Date	Amendments	By
A	27/7/99	WAITROSE SIGN ADDED ABOVE MAIN ENTRANCE.	VT
B	12/12/99	ACTUAL ELEVATION OF MAIN ENTRANCE ADDED.	VT
C	07/01/00	WINDOW FILM APPLIED TO WINDOW WG4.	VT
D	10/01/00	WAITROSE SIGN REPOSITIONED LEFT OF LIFT SHAFT.	VT
E	02/02/00	WAITROSE SIGN (NORTH WEST ELEV.) REPOSITIONED.	VT
F	09/02/00	WAITROSE MOTIF ADDED TO COFFEE STOP WINDOW.	VT
G	14/02/00	WAITROSE MOTIF TO REPLACE FILM ON WG4.	VT
H	15/03/00	WAITROSE SIGN OMITTED ADJ. GRID LINE 2	
I	20/03/00	WAITROSE SIGN ADDED ADJ. GRID LINE 2	

KEY:

BRICK TYPE 1- general brick type
Baggeridge Dast Russet

BRICK TYPE 2- feature brick banding
Sussex Beckley Red

SPECIAL BRICK SHAPES:
(for Special Brick Shapes Schedule refer to drawing 113/280/510

1. plinth bricks
2. 45deg. cant bricks

Notes

1.) No dimensions to be scaled from this drawing.

APPROVED

JOHN LEWIS PARTNERSHIP
BUILDING GROUP
171 Victoria Street London SW1E 5NN
Telephone 0171-828 1000
Fax 0171-592 6495

Branch	WAITROSE TWYFORD
Title	ELEVATIONS SOUTH WEST AND NORTH WEST ELEVATIONS
Scale	1:100
Date	26/05/99
Drawn by	
Checked by	
Drawing No.	6020/AE-100 I
Note	

(Plot File Created On 23/03/00 At 13:54(GMT) By DEBBIE SULLIVAN)

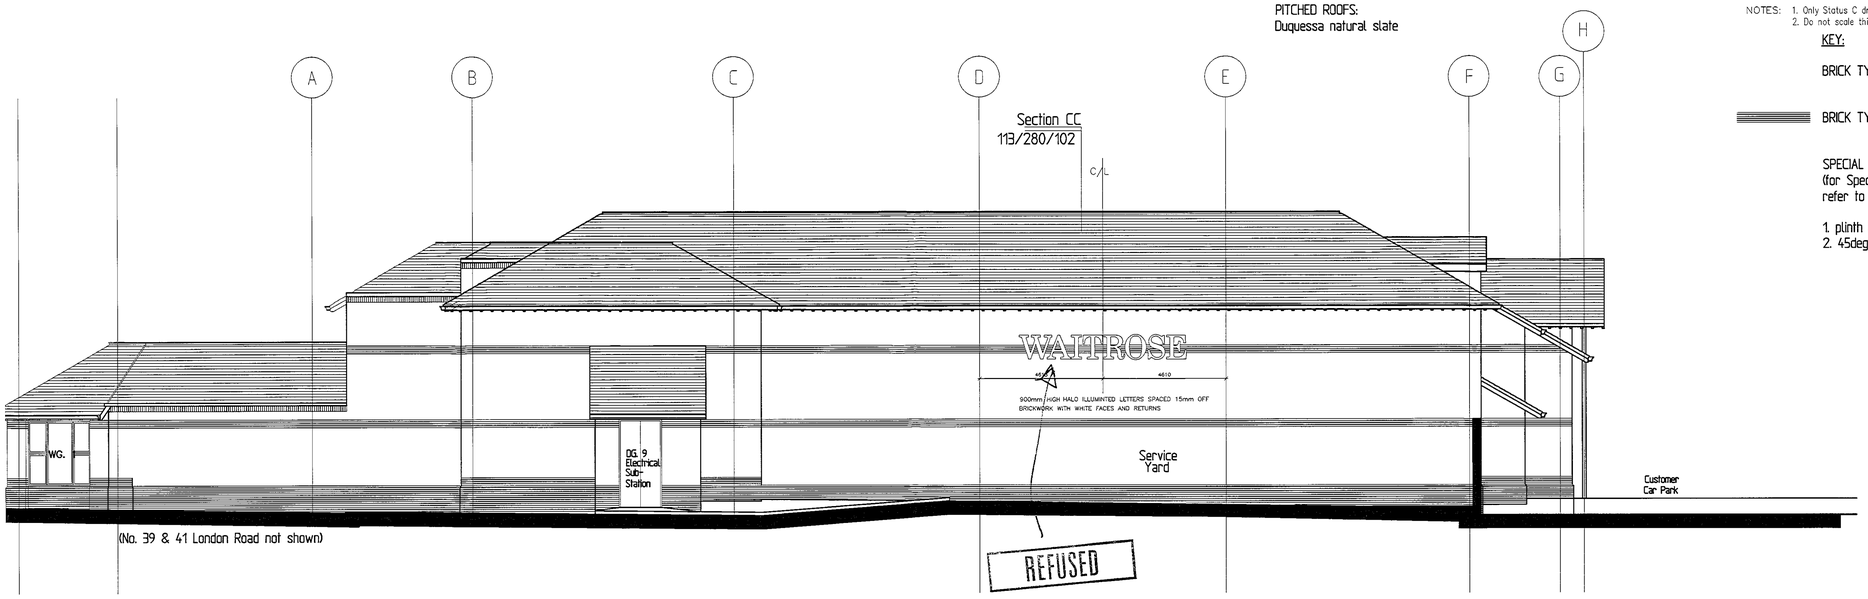

NORTH - EAST ELEVATION (along access road)

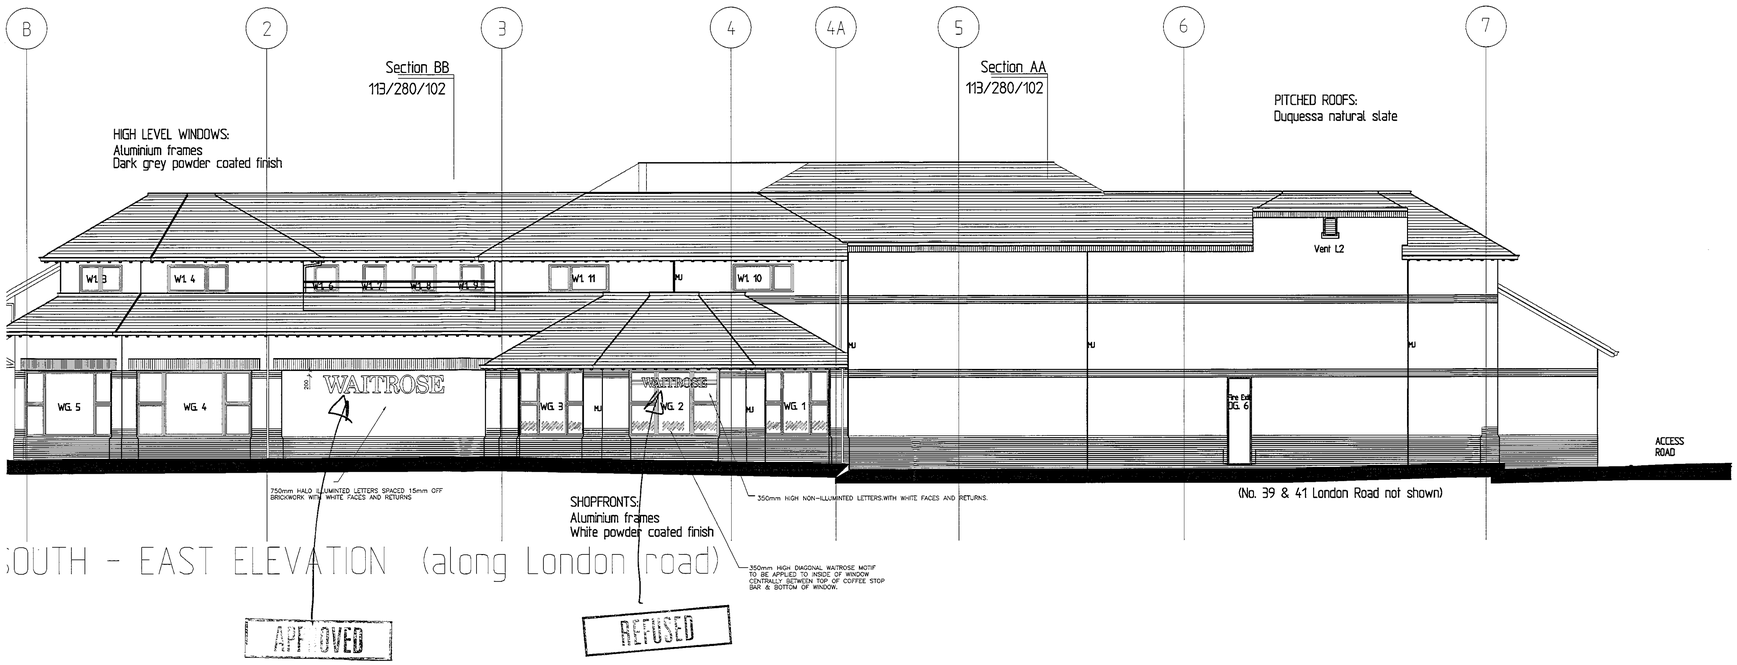

SOUTH - EAST ELEVATION (along London road)

C.A.D Ref. – SAVEDAS

© FARRELL & CLARK

NOTES: 1. Only Status C drawings to be used for construction
2. Do not scale this drawing

KEY:

BRICK TYPE 1- general brick type
Baggeridge Oast Russet

BRICK TYPE 2- feature brick banding
Sussex Beckley Red

SPECIAL BRICK SHAPES:
(for Special Brick Shapes Schedule refer to drawing 113/280/51)

1. plinth bricks
2. 45deg. cant bricks

Rev	Date	Amendments	By
A	27/07/99	LONDON RD. SIGN ENLARGED & REPOSITIONED.	VT
B	19/10/99	LONDON RD. SIGN REPOSITIONED.	VT
C	13/12/99	WAITROSE SIGN ADDED TO COFFEE STOP WINDOW.	VT
D	07/02/00	DIAGONAL MOTIF ADDED INTERNALLY TO COFFEE STOP WINDOWS.	VT
E	14/02/00	DIAGONAL MOTIF ON COFFEE SHOP WINDOWS EXTENDED TO 350mm HEIGHT.	VT
F	15/03/00	WAITROSE SIGN OMITTED TO NORTH EAST ELEVATION & WAITROSE SIGN REVISED TO NON ILLUMINATED ADJ. GRID LINE 4	
G	20/03/00	WAITROSE SIGN ADDED TO NORTH EAST ELEVATION	

Notes

1.) No dimensions to be scaled from this drawing.

JOHN LEWIS PARTNERSHIP
BUILDING GROUP
171 Victoria Street London SW1E 5NN
Telephone 0171-828 1000
Fax 0171-592 6495

Branch	WAITROSE TWYFORD
Title	ELEVATIONS NORTH EAST AND SOUTH EAST ELEVATIONS
Scale	1:100
Date	26/05/99
Drawn by	
Checked by	
Drawing No.	6020/AE–101 G
Note	

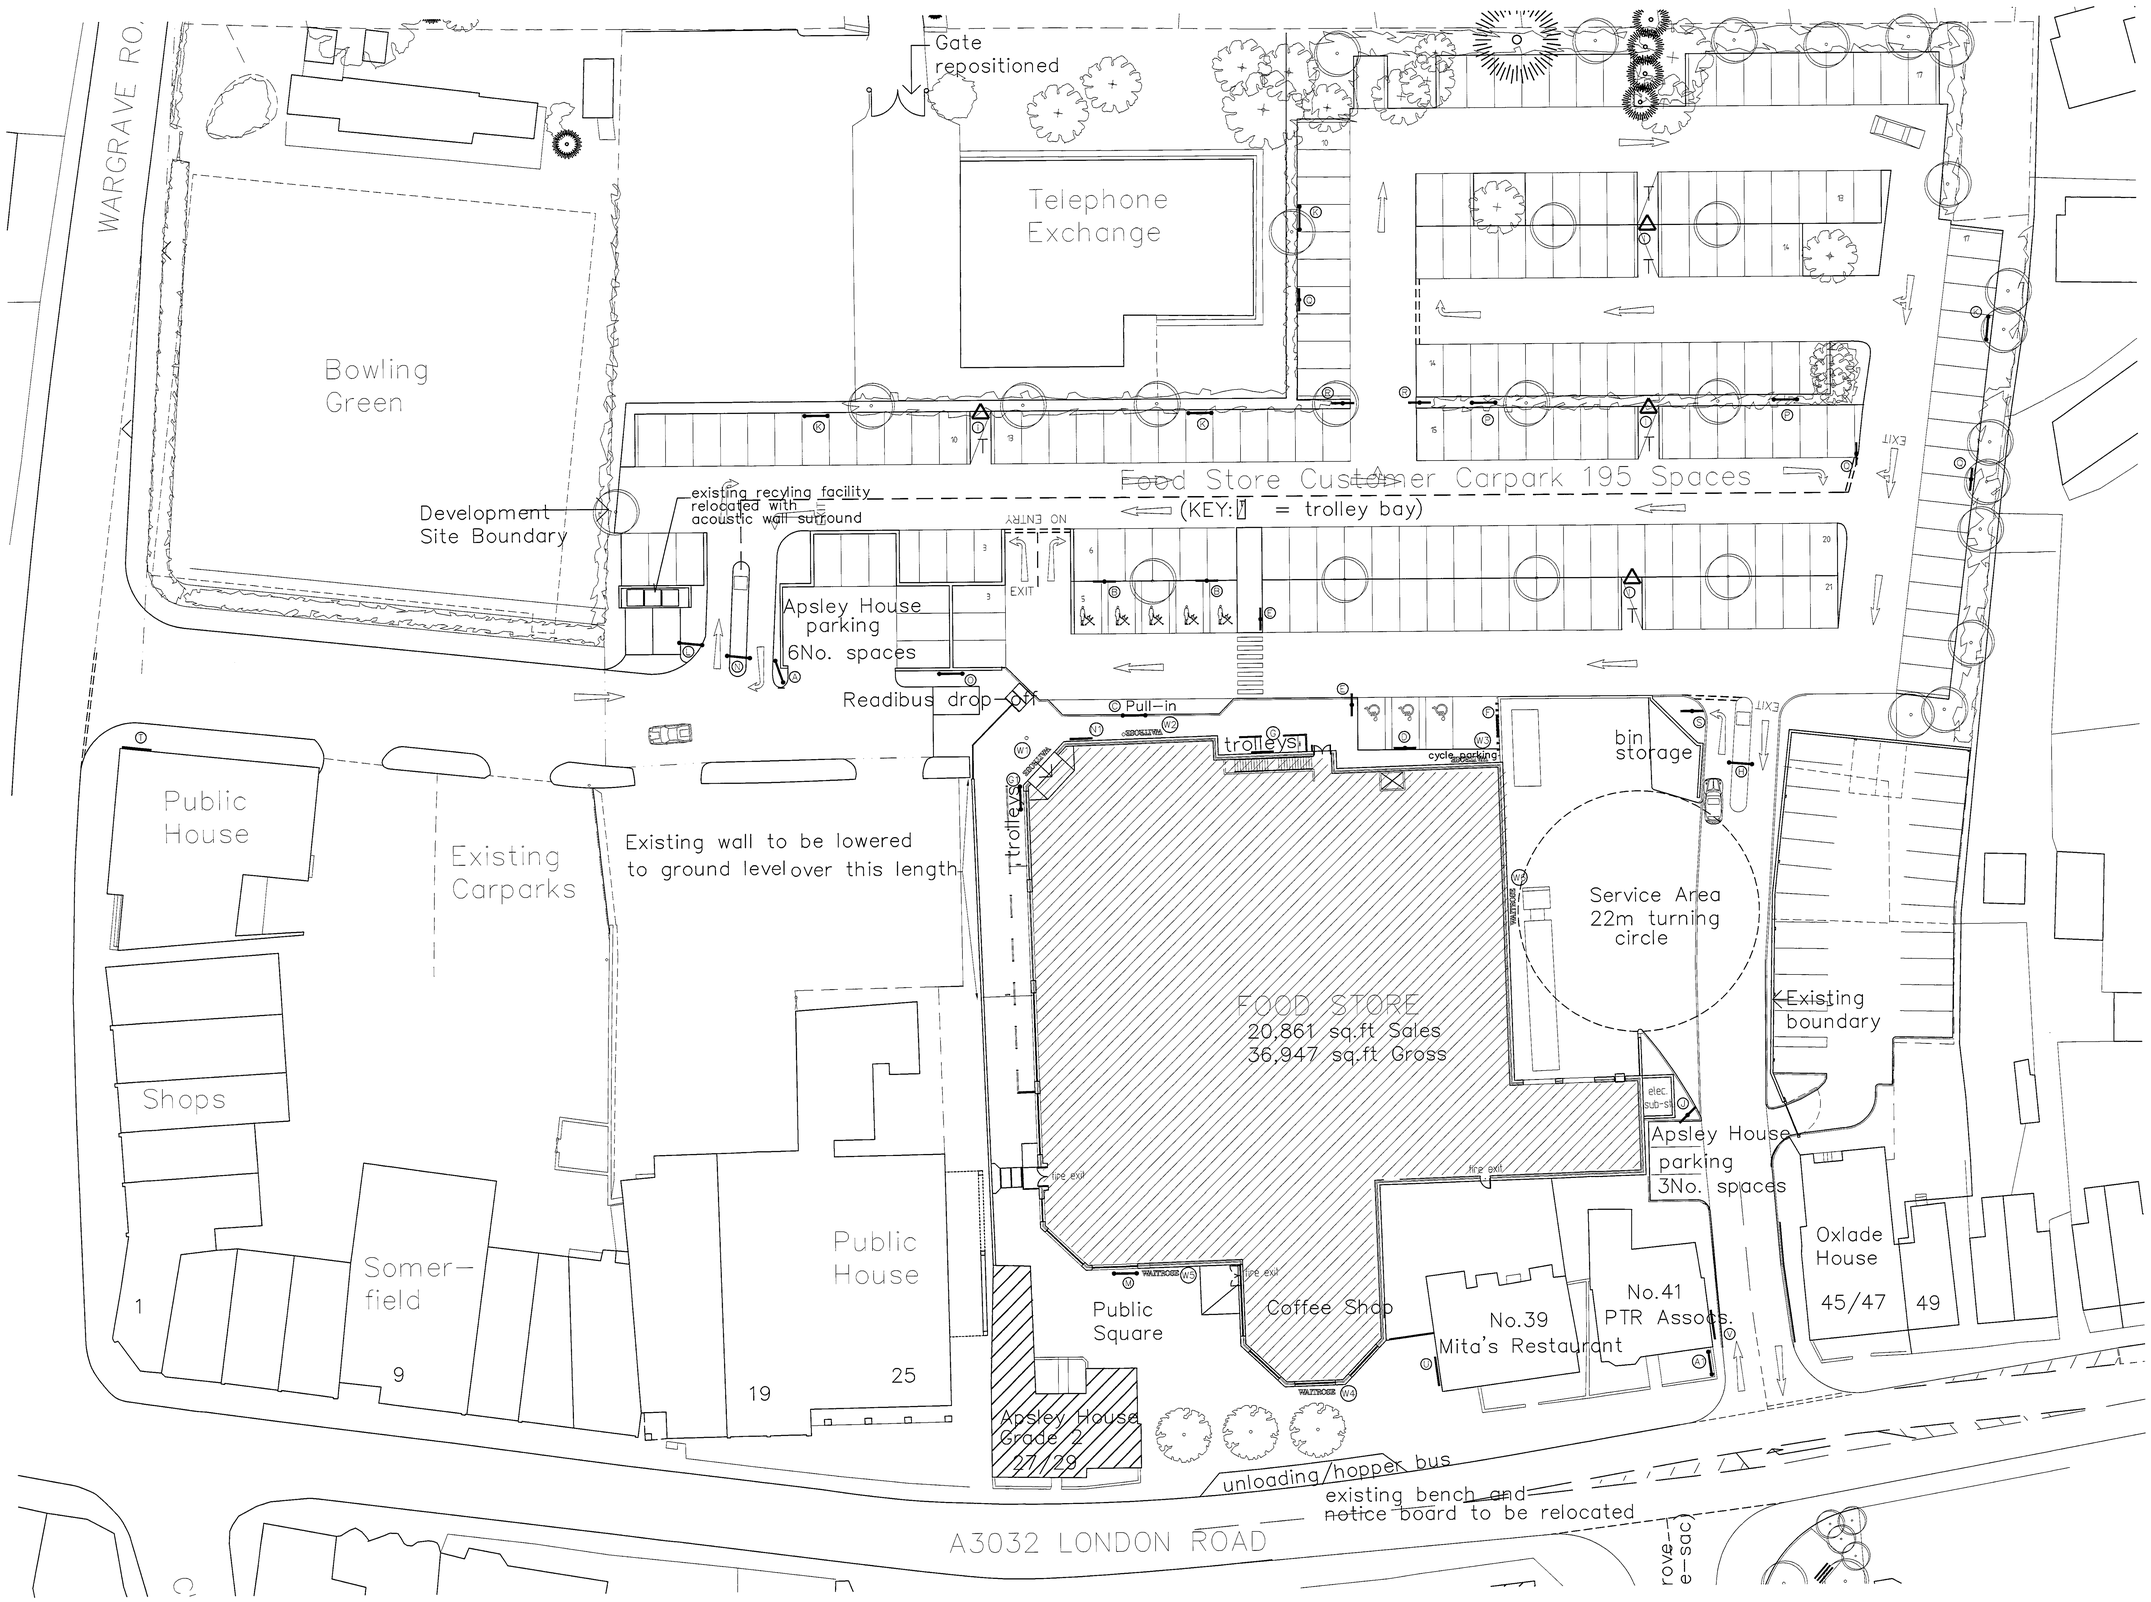

Rev	Date	Amendments	By
A	10/01/00	MAIN ENTRANCE SIGN A REPOSITIONED. SIGN P REVISED. SIGN Y AMENDED TO COMBINED WORDS. ADDITIONAL DIRECTIONAL SIGN. ADDITIONAL MAIN ENTRANCE SIGN. ADDITIONAL ROAD MARKINGS. CYCLE RACKS TO BE REPOSITIONED.	VT
B	09/02/00	DISABLED PARKING & CYCLE RACKS TO BE AS SHOWN ON FARRELL & CLARKE DWG.201 rev 'N'. ADDITIONAL SIGN Q ADDED. ADDITIONAL SIGN U & V ADDED. TROLLEY BAY & DISCLAIMER SIGNS TO BE SEPERATE AS TENDER ISSUE. SIGN A1 REPOSITIONED AND NO LONGER ILLUMINATED.	VT
C	15/03/00	WAITROSE SIGNS OMITTED FROM NORTH WEST &NORTH EAST ELEVATION.	GD
D	20/03/00	WAITROSE SIGNS ADDED TO NORTH WEST &NORTH EAST ELEVATION.	

Notes

1.) No dimensions to be scaled from this drawing.

SIGN	DESCRIPTION	Dwg. No.
A	Main Entrance sign	6025/DS-001
A1	Main Entrance sign	6025/DS-021
B	Parent & Child parking	6025/DS-002
C	Pick up Point	6025/DS-003
D	Disabled Parking	6025/DS-004
E	Pedestrian Crossing (MOT 1 sign)	6025/DS-005
F	Cycle Parking	6025/DS-006
G	Trolley Types	6025/DS-007
H	Charges/ Caution Delivery Vehic.	6025/DS-008
I	Trolley bay signs	6025/DS-009
J	Delivery Vehicles/ Car park	6025/DS-010
K	Disclaimer sign (single sided)	6025/DS-011
L	Recycling sign	6025/DS-012
M	Pedestrian sign	6025/DS-013
N	Charges sign	6025/DS-014
N1	Charges sign	6025/DS-025
O	Bus sign	6025/DS-015
P	Disclaimer sign (double sided)	6025/DS-016
Q	Right turn only (MOT sign 2)	6025/DS-017
R	Ahead only (MOT sign 3)	6025/DS-018
S	Left turn only (MOT sign 4)	6025/DS-019
T	Waitrose Restaurant panel sign	6025/DS-022
U	Waitrose Restaurant panel sign	6025/DS-023
V	Waitrose Restaurant panel sign	6025/DS-024
W1	Waitrose building sign	6025/AE-100
W2	Waitrose building sign	6025/AE-100
W3	Waitrose building sign	6025/AE-100
W4	Waitrose building sign	6025/AE-101
W5	Waitrose building sign	6025/AE-101
W6	Waitrose building sign	6025/AE-101

PLAN APPROVED

BAR A1 SIGN AT 41 LONDON ROAD (SEPARATE APPLICATION).

JOHN LEWIS PARTNERSHIP
DESIGN DEPARTMENT
171 Victoria Street London SW1E 5NN
Telephone 0171-828 1000
Fax 0171-592 6530

Branch	WAITROSE TWYFORD
Title	CAR PARK SIGNAGE LAYOUT
Scale	NTS
Date	13/12/99
Drawn by	VT
Checked by	
Drawing No.	6020/DE-001 D
Note	

(Plot File Created On 22/03/00 At 14:04(GMT) By DEBBIE SULLIVAN)