

South Elevation



East Elevation

Date Jan 00

Scale 1:100

Rev --

Serial no 4 / 4

Job Number 99

Brambles, Charlton Lane, Swallowfield.
South and East elevations of proposed dwelling.

Drawing Title

John E. Fraser Architects. 7 Upper Gordon road, Camberley, Surrey. GU15 2HJ. Tel(01276) 28588

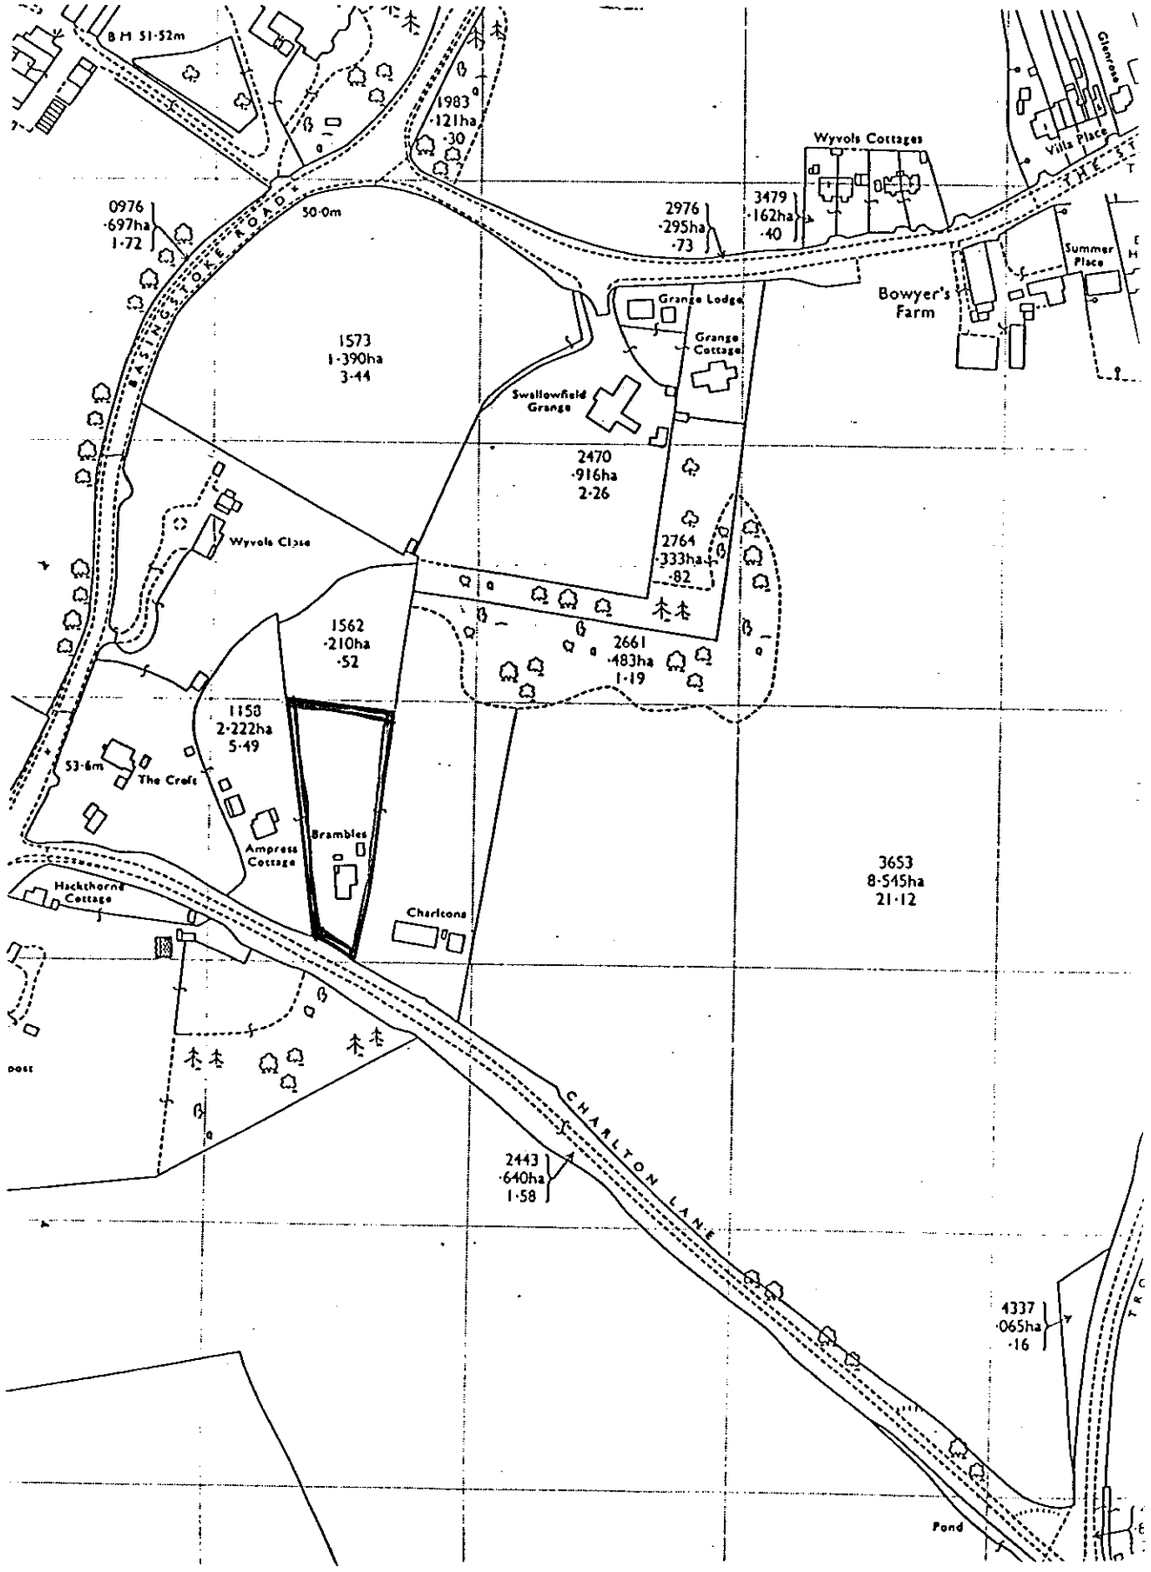

Location Plan Scale : 1:2500

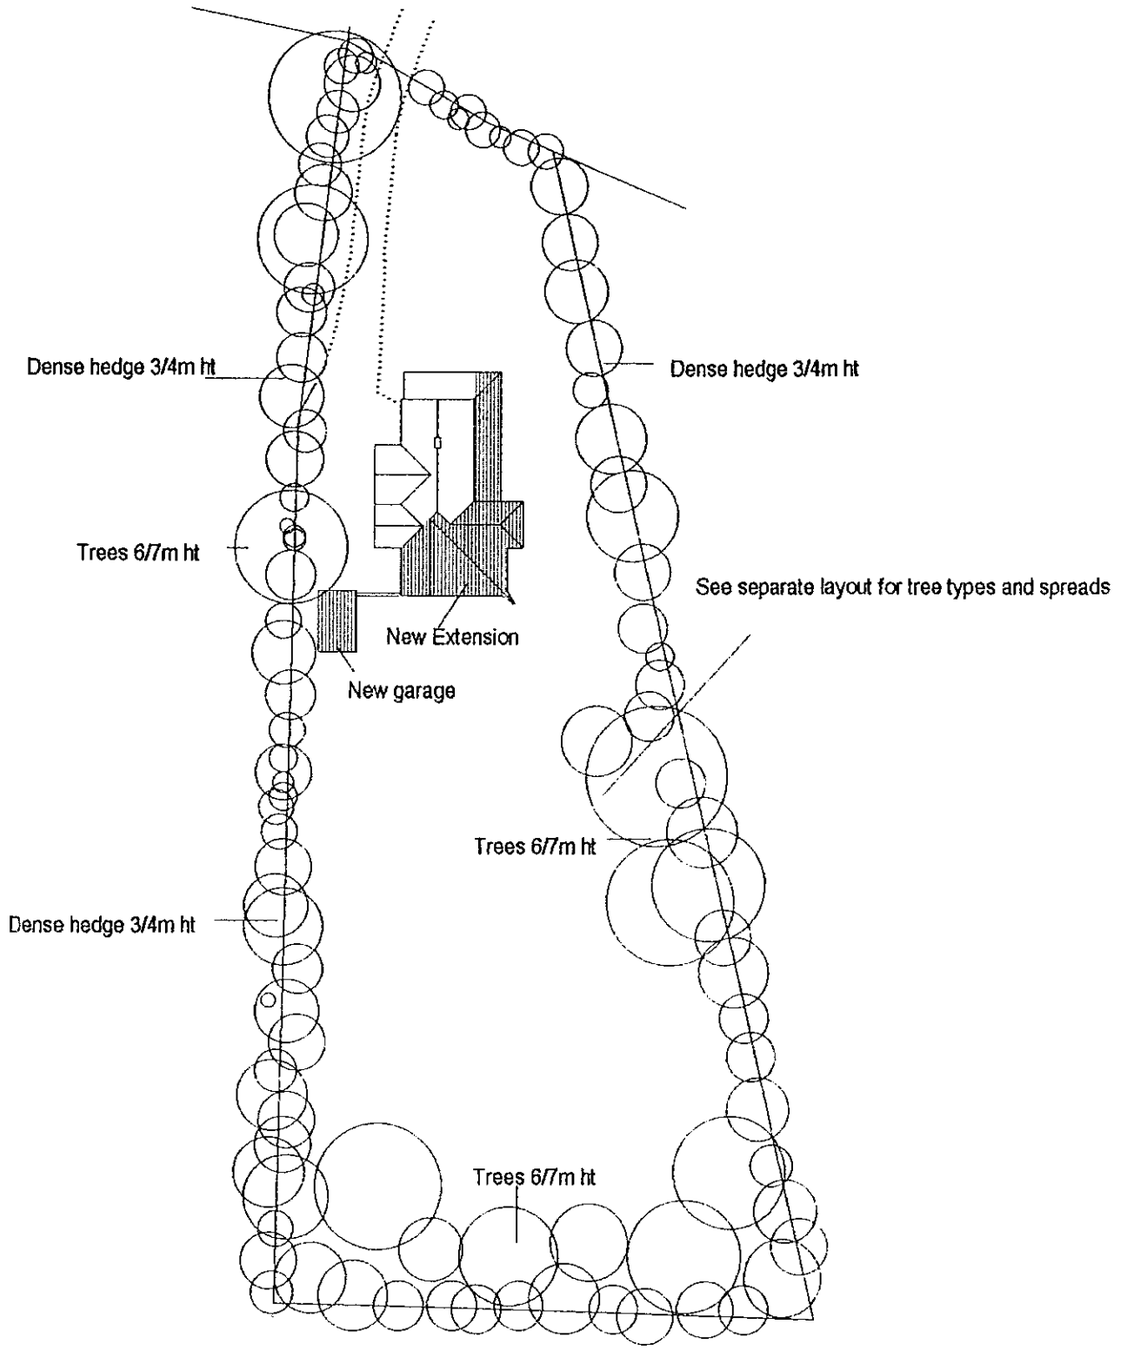

Block Plan Scale : 1:500

0 10 20 30 40 50 60 70 80 90 100

0 1 2 3

Drawing Title

Brambles, Charlton Lane, Swallowfield.

Location and block plans.

Job Number	Serial no	Rev	Date	Scale
99	/ 1	/ --	Feb 00	1:100

John E. Fraser Architects. 7 Upper Gordon road, Camberley, Surrey. GU15 2HJ. Tel(01276) 28588

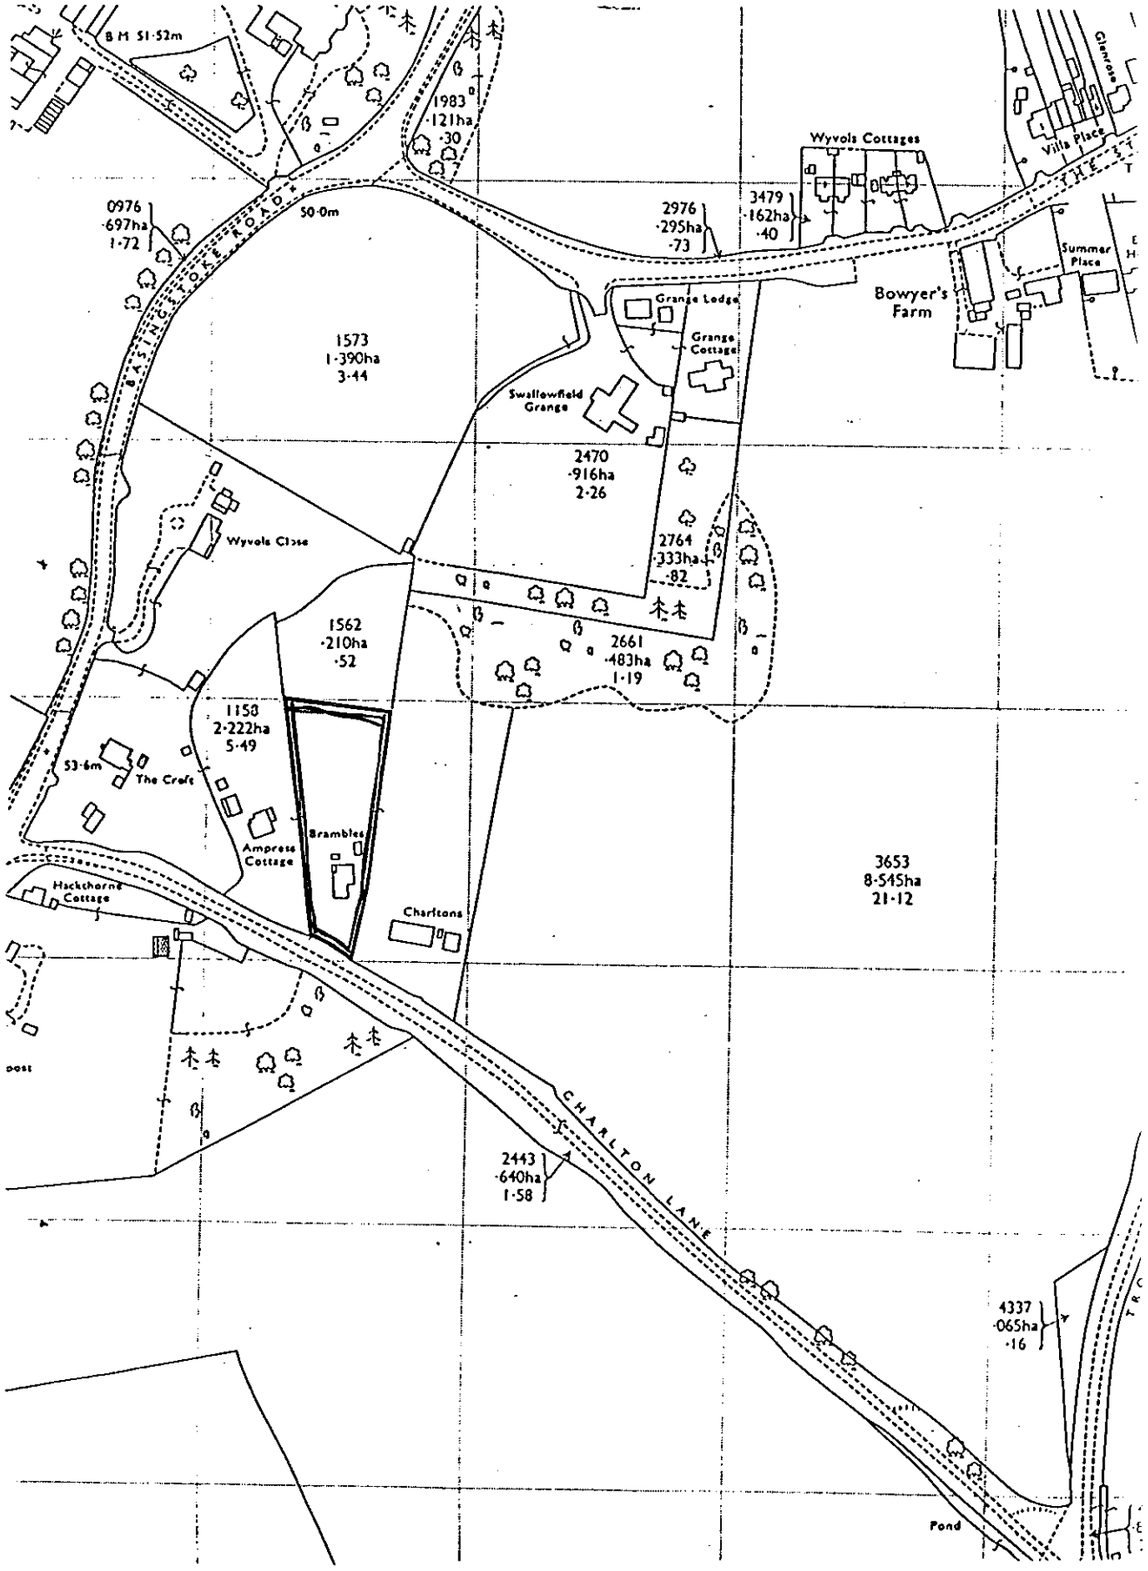

Location Plan Scale : 1:2500

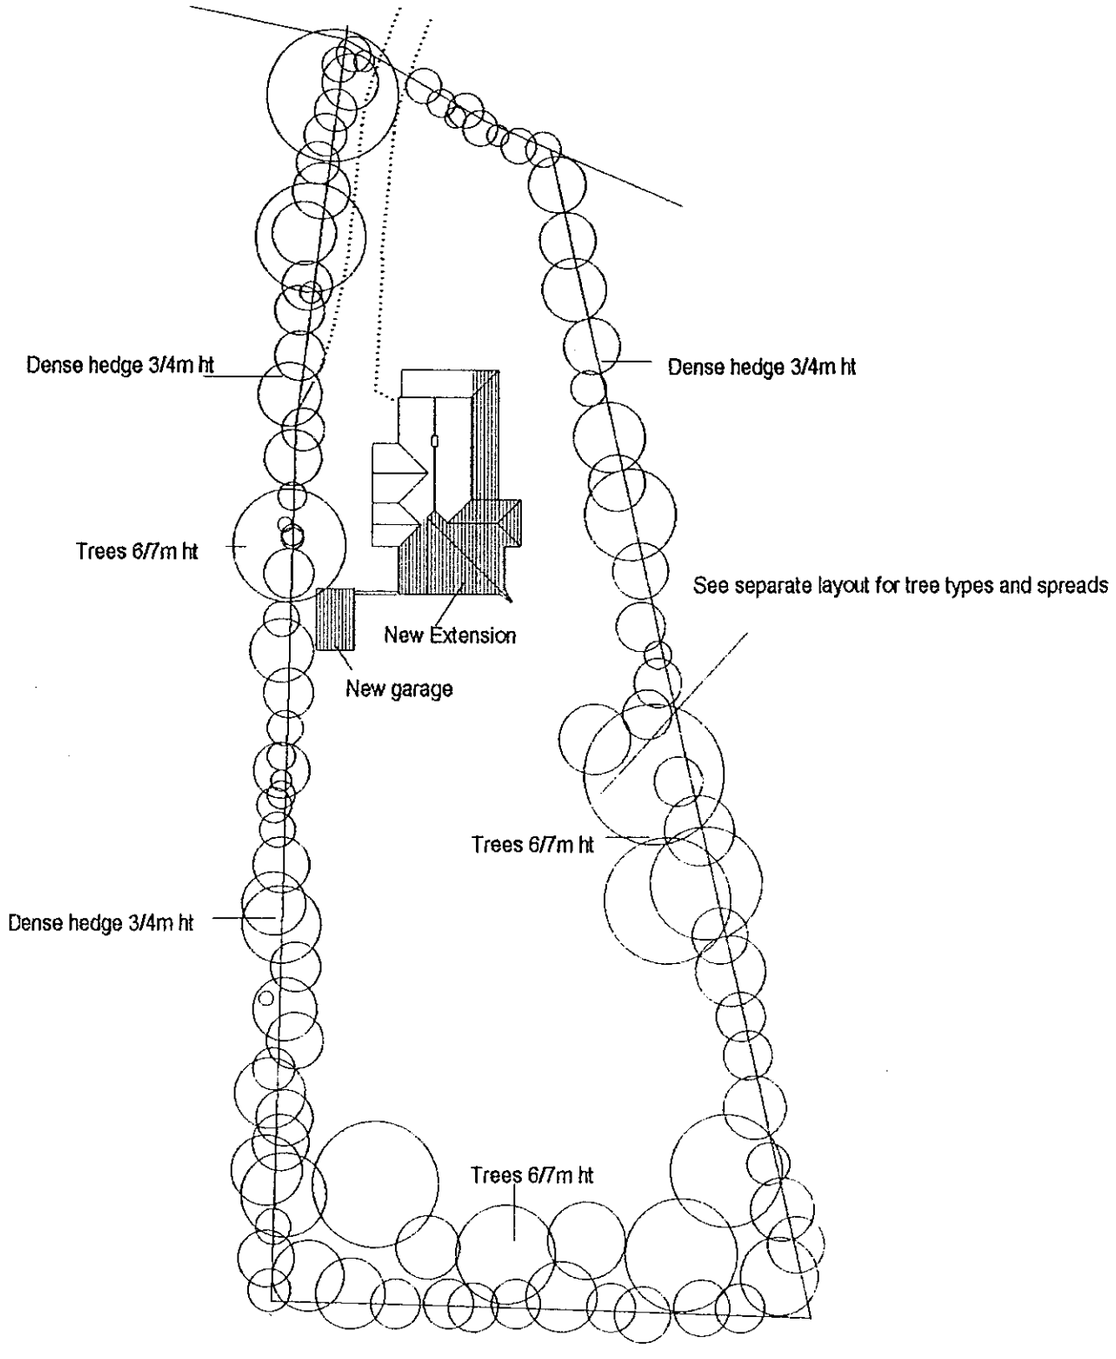

Block Plan Scale : 1:500

0 10 20 30 40 50 60 70 80 90 100

7/6/00

Drawing Title: Location and block plans.

Brambles, Charlton Lane, Swallowfield.

Job Number	Serial no	Rev	Date	Scale
99	/ 1	/ --	Feb 00	1:100

John E. Fraser Architects. 7 Upper Gordon road, Camberley, Surrey. GU15 2HJ. Tel(01276) 28588

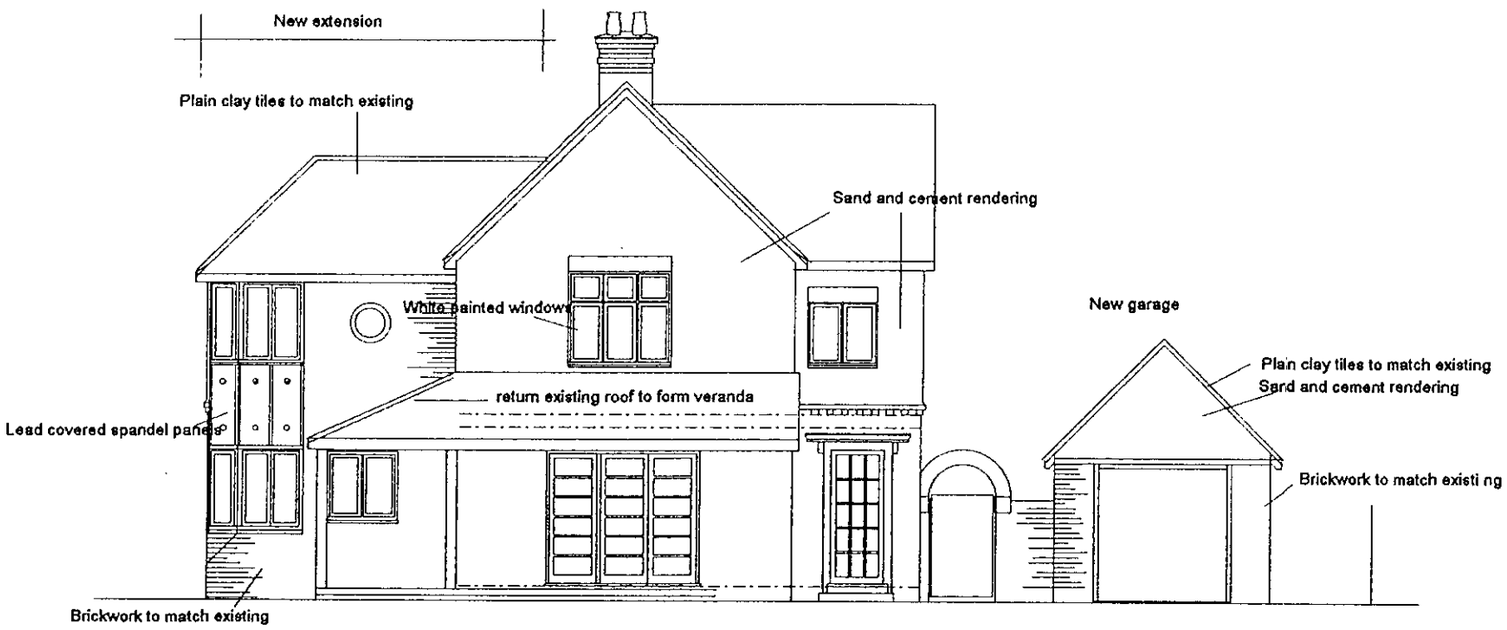

South Elevation



East Elevation

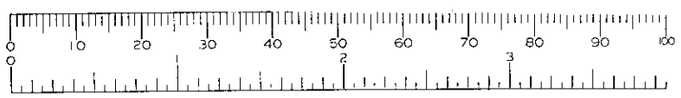

D 1/6/00

Date	Jan 00
Scale	1:100
Job Number	99
Serial no	/ 4
Rev	/ --
Drawing Title	Brambles, Charlton Lane, Swallowfield. South and East elevations of proposed dwelling.

John E. Fraser Architects. 7 Upper Gordon road, Camberley, Surrey. GU15 2HJ. Tel(01276) 28588



North Elevation

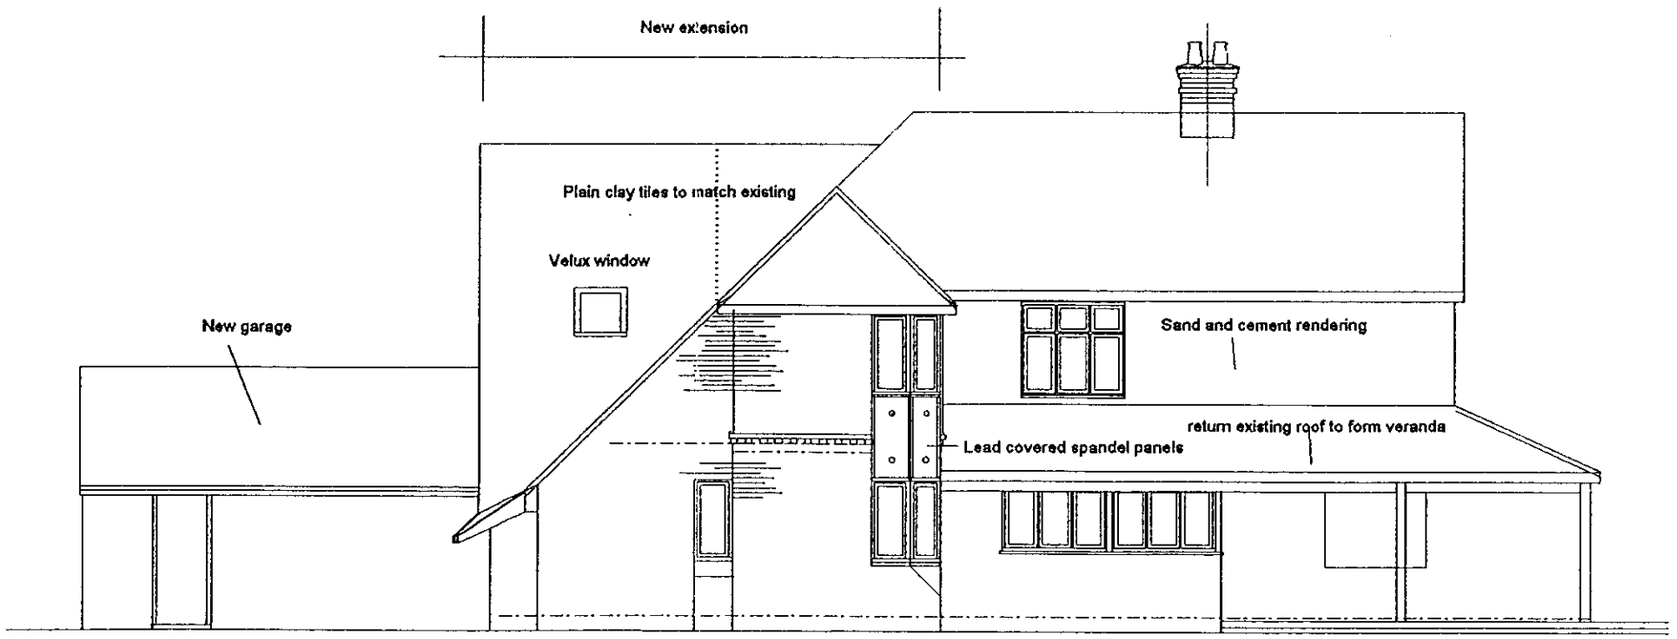

West Elevation

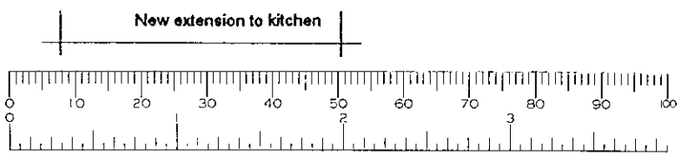

1/6/00

Drawing Title: North and West elevations of proposed dwelling.

Brambles, Charlton Lane, Swallowfield.

Job Number	Serial no	Rev	Date	Scale
99	/ 5	/ --	Jan 00	1:100

John E. Fraser Architects. 7 Upper Gordon road, Camberley, Surrey. GU15 2HJ. Tel(01276) 28588

6530mm

Roof returned to form veranda

Lounge

Entrance Hall

Kitchen

WC

Lobby

Study/Day room

6670mm

Lounge/Dining room

Snug

New garage

4470mm

3220mm

3660mm

7805mm

11300mm

New extension

Bedroom

Roof returned to form veranda

Bathrm

Bedroom

Ensuite

Bedroom

Bedroom

Ground Floor Plan

First Floor Plan

0 10 20 30 40 50 60 70 80 90 100

Job Number	99 / 3
Serial no	/ --
Rev	
Date	Nov 99
Scale	1:100

Drawing Title: Brambles, Charlton Lane, Swallowfield. Plans of proposed dwelling.

John E. Fraser Architects. 7 Upper Gordon road, Camberley, Surrey. GU15 2HJ. Tel(01276) 28588

SD 1/6/00

SD 1/6/00

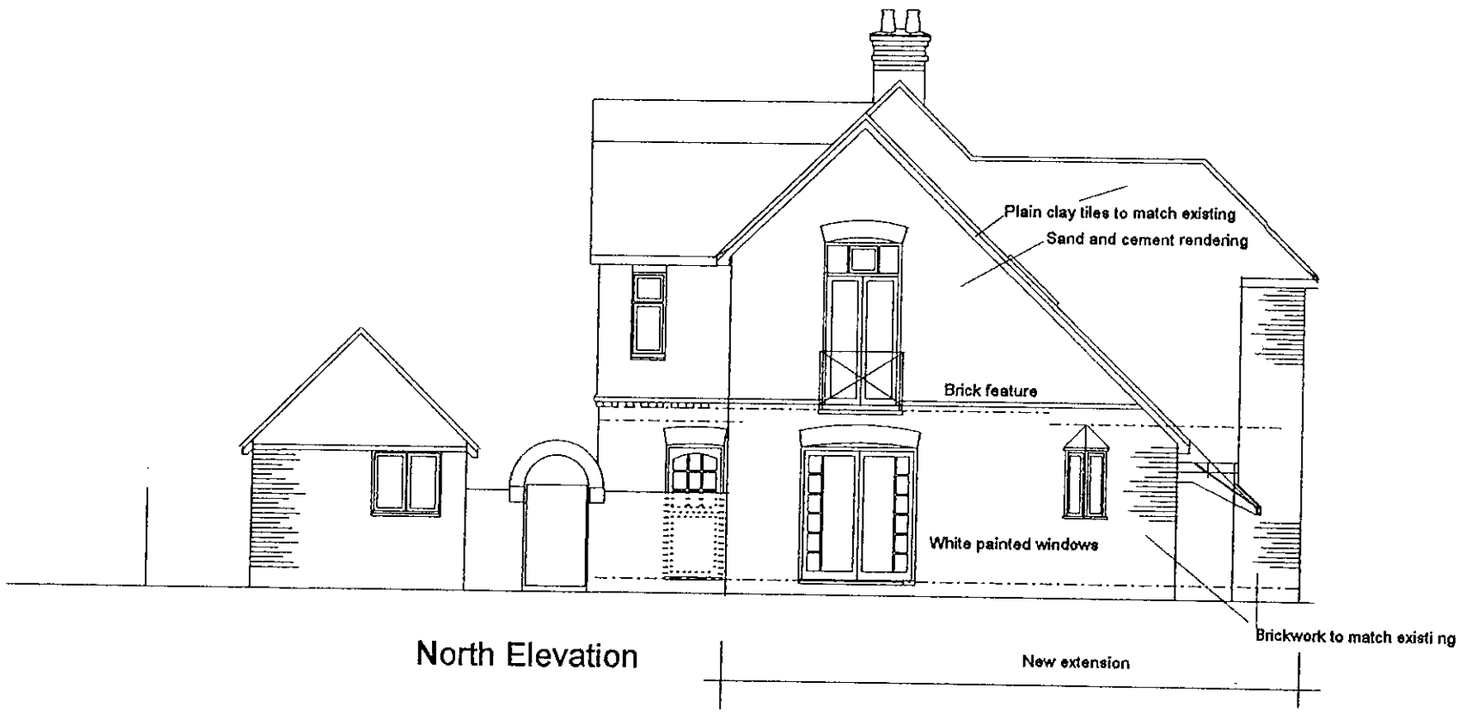

North Elevation

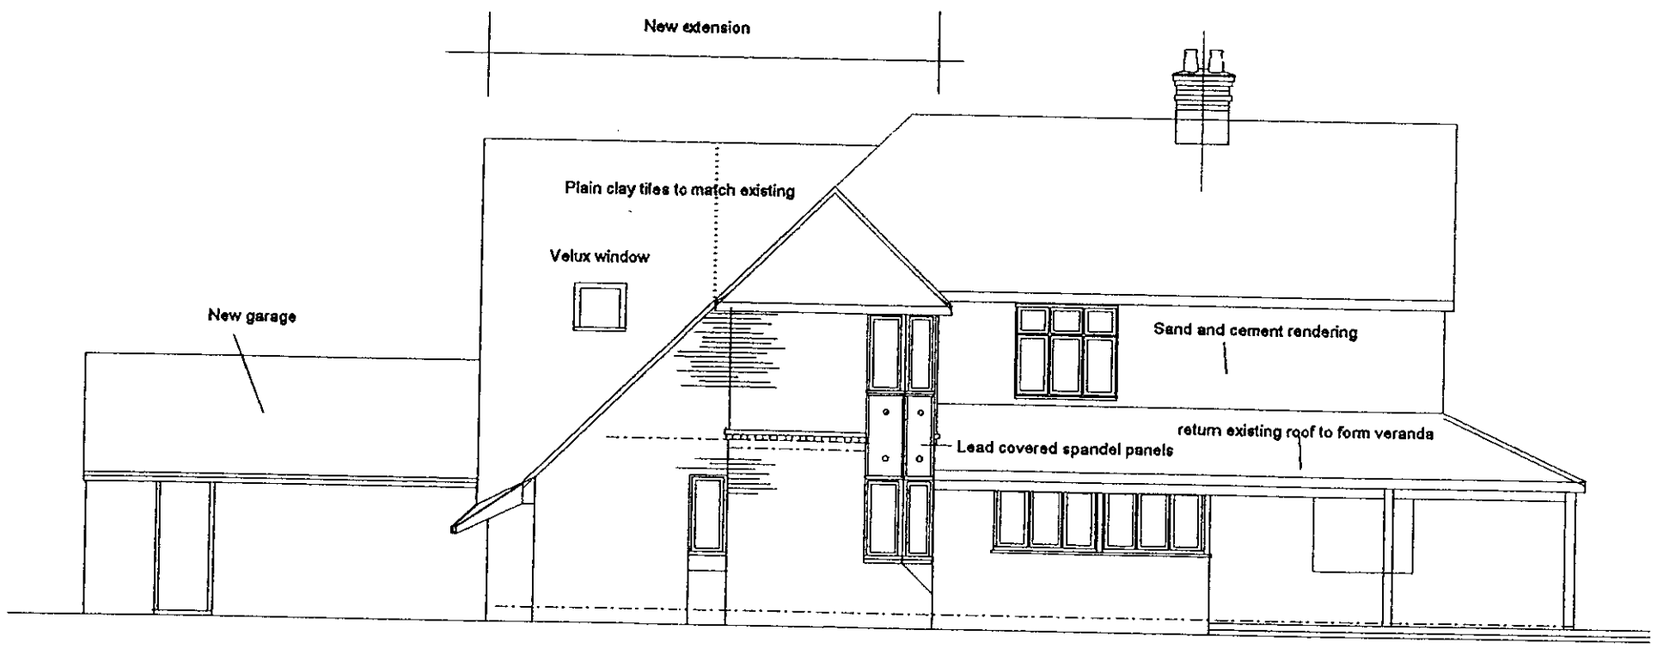

West Elevation

New extension to kitchen

0 10 20 30 40 50 60 70 80 90 100

0 2 3

Drawing Title

Brambles, Charlton Lane, Swallowfield.

North and West elevations of proposed dwelling.

John E. Fraser Architects. 7 Upper Gordon road, Camberley, Surrey. GU15 2HJ. Tel(01276) 28588

Job Number 99 / Serial no 5 / Rev --

Date Jan 00

Scale 1:100

6530mm

Roof returned to form veranda

Lounge

Entrance Hall

Kitchen

WC

Lobby

Study/Day room

6670mm

Lounge/Dining room

Snug

New garage

4470mm

3220mm

3660mm

7805mm

11300mm

New extension

Bedroom

Bathrm

Bedroom

Roof returned to form veranda

Ensuite

Bedroom

Bedroom

Ground Floor Plan

First Floor Plan

0 10 20 30 40 50 60 70 80 90 100

0 1 2 3

Drawing Title

Brambles, Charlton Lane, Swallowfield. Plans of proposed dwelling.

Job Number 99 / 3

Serial no

Rev / --

Date Nov 99

Scale 1:100

John E. Fraser Architects, 7 Upper Gordon road, Camberley, Surrey, GU15 2HJ. Tel(01276) 28588



North Elevation

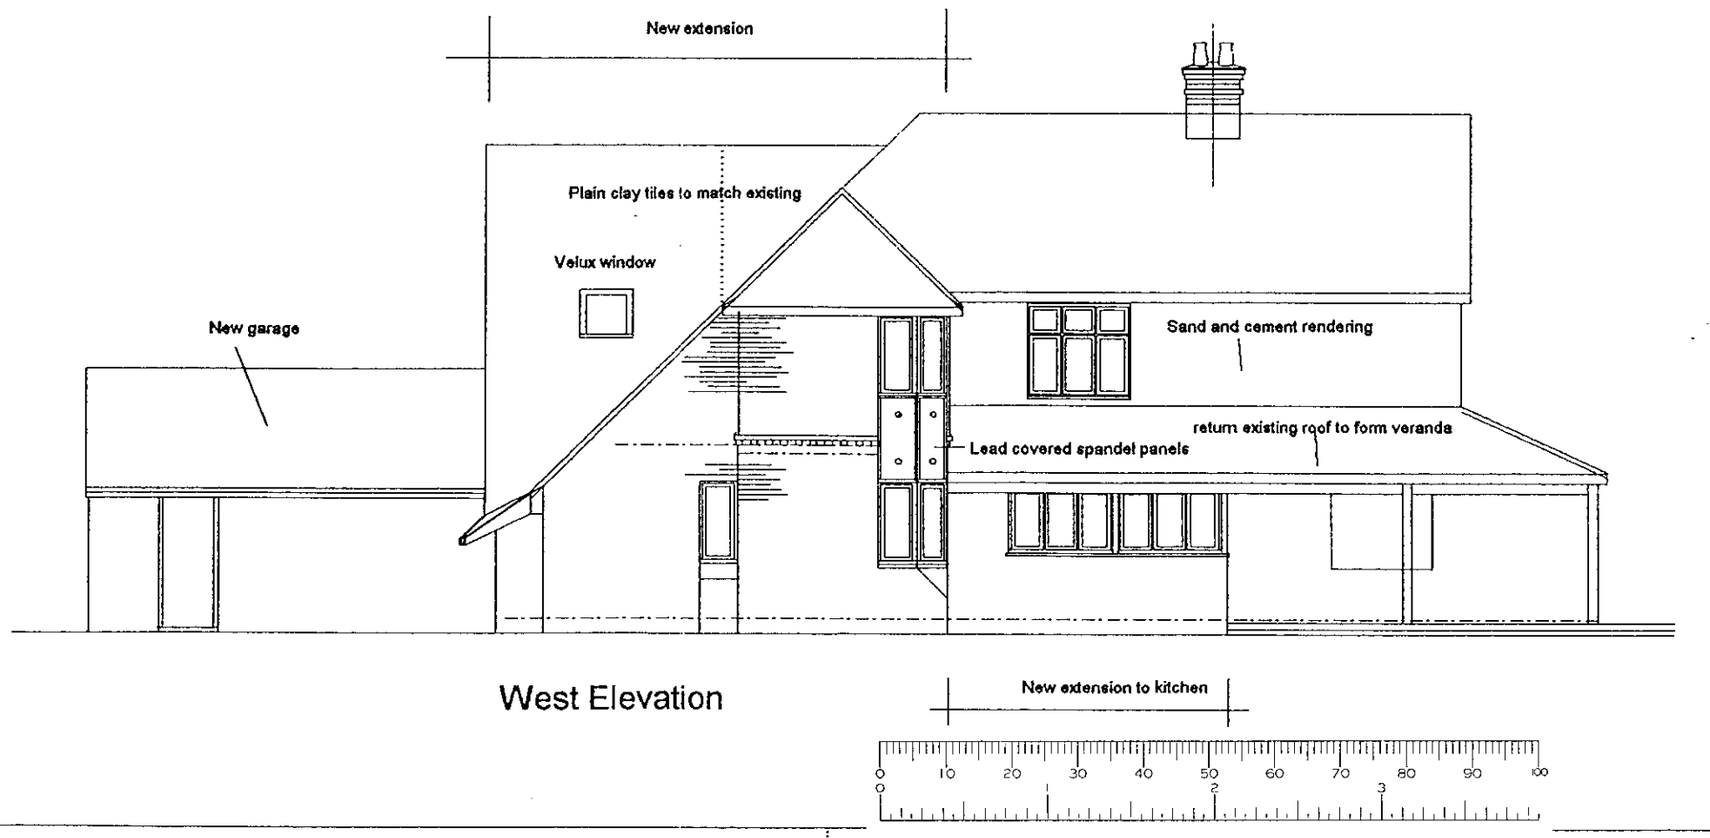

West Elevation

Drawing Title

Brambles, Charlton Lane, Swallowfield.
North and West elevations of proposed dwelling.

John E. Fraser Architects. 7 Upper Gordon road, Camberley, Surrey. GU15 2HJ. Tel(01276) 28588

Job Number	Serial no	Rev
99	/ 5	/ --

Date	Scale
Jan 00	1:100

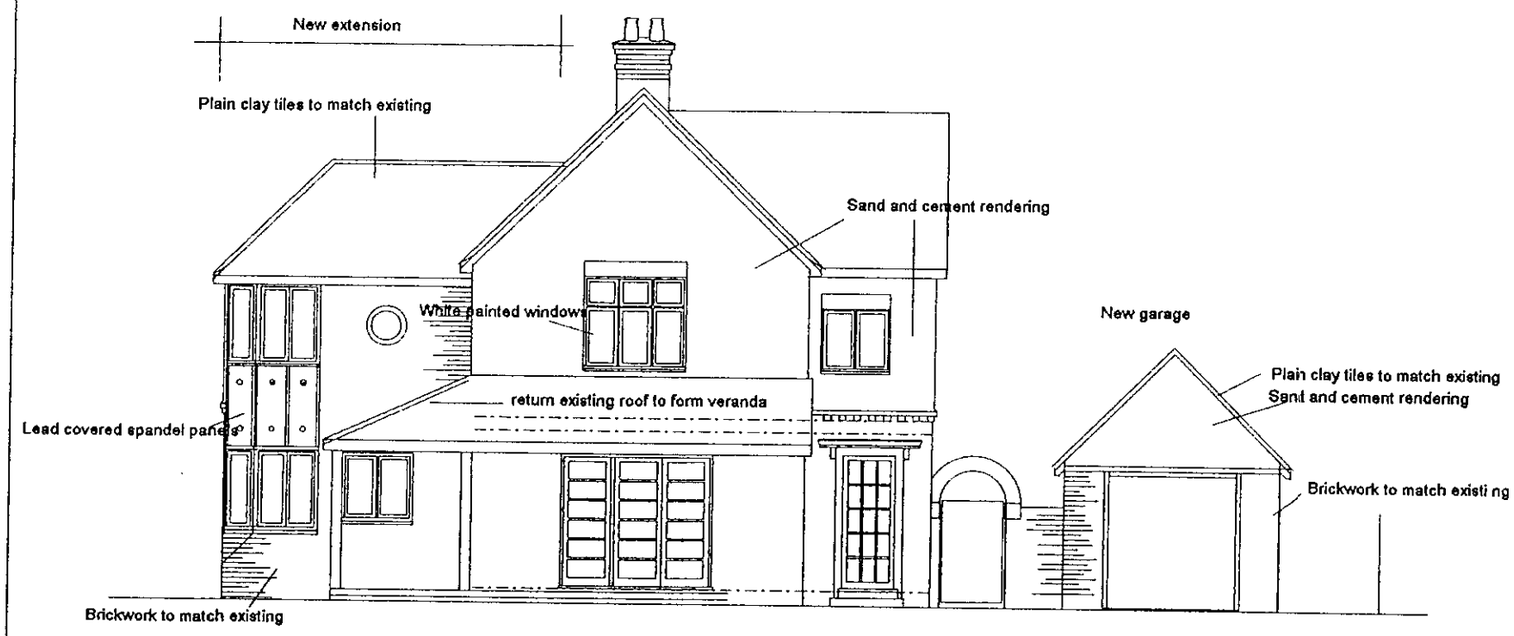

South Elevation



East Elevation

Drawing Title

Brambles, Charlton Lane, Swallowfield.
South and East elevations of proposed dwelling.

Job Number 99 / 4

Serial no / --

Rev

Date Jan 00

Scale 1:100

John E. Fraser Architects. 7 Upper Gordon road, Camberley, Surrey. GU15 2HJ. Tel(01276) 28588

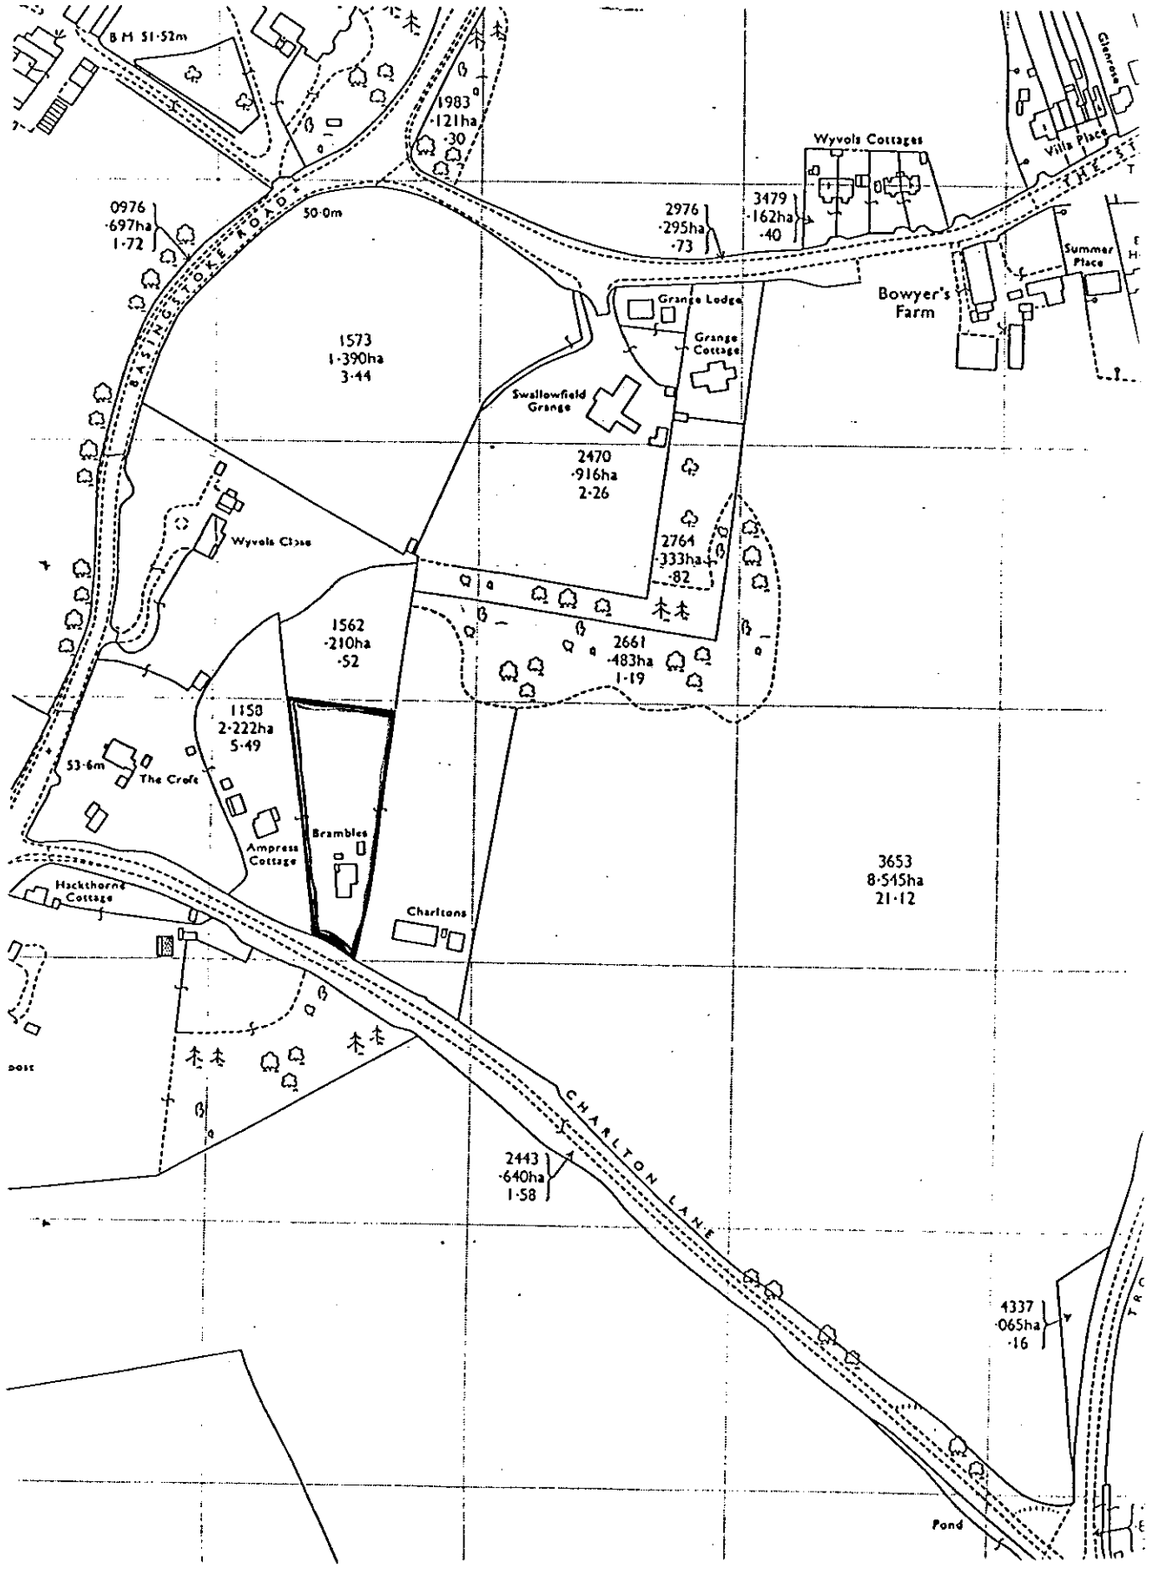

Location Plan Scale : 1:2500

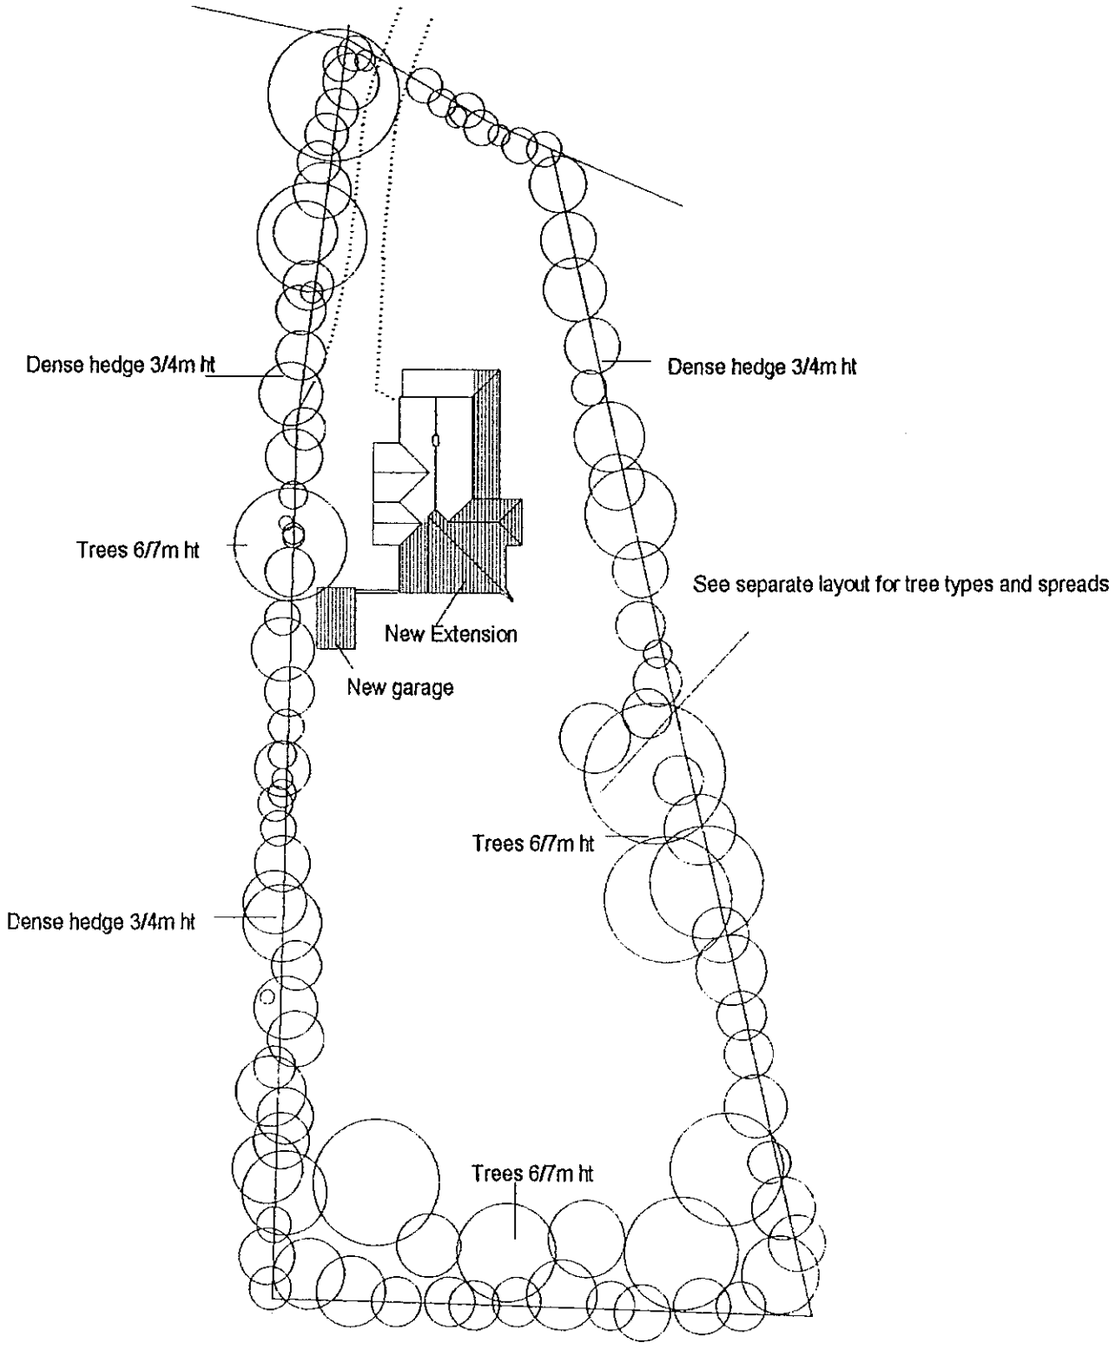

Block Plan Scale : 1:500

Drawing Title: Location and block plans.

Brambles, Charlton Lane, Swallowfield.

Job Number: 99 / 1

Serial no / Rev: / --

Date: Feb 00

Scale: 1:100

John E. Fraser Architects. 7 Upper Gordon road, Camberley, Surrey. GU15 2HJ. Tel(01276) 28588

TOTAL EXIST = 155
PROP = 829 = 53%

EXIST = 87.1
PROP = 477

EXIST - 68.
PROP - 35.2

6530mm

Roof returned to form veranda

Lounge

12.8

5.2

2.1

Entrance Hall

13.9

4.2

66.5

9.4

4.5

4470mm

Kitchen

3.3

WC

2.35

Lobby

4

Study/Day room

12.8

3220mm

8670mm

25.5

Lounge/Dining room

Snug

3.7

3680mm

New garage

6.9

7805mm

11300mm

New extension

5.1

Bedroom

17.8

3.5

Roof returned to form veranda

Bathrm

Bedroom

50.3

7.4

4

Ensuite

Bedroom

12.4

3.1

6.8

Bedroom

22.8

3.8

6.

PROP = 35.2

Ground Floor Plan

First Floor Plan

0 10 20 30 40 50 60 70 80 90 100

Date	Nov 99
Scale	1:100
Rev	--
Serial no	/ 3
Job Number	99

Drawing Title: Plans of proposed dwelling.

Brambles, Charlton Lane, Swallowfield.

John E. Fraser Architects. 7 Upper Gordon road, Camberley, Surrey. GU15 2HJ. Tel(01276) 28588