APPLICATION NO:
A/2000/0507

LOCATION:
Trinity Court Molly Millars Lane, Wokingham.

APPLICANT:
Sulzer Infra CBX Ltd C/O The Redforrest Group Ltd

PROPOSAL:
Proposed erection of internally illuminated free standing sign. ← THIS DESCRIPTION AMENDED 14/3/2000

EARLIEST DATE FOR DECISION: ~~[illegible]~~ 01/04/00

APPLICATION EXPIRY DATE: ~~02/04/2000~~ 25/04/2000 ~~06/05/2000~~

CASE OFFICER: **Bhavash Vashi**

RAILEX
Marbleboard

EASIFILE EP7

WOKINGHAM DISTRICT COUNCIL

TOWN AND COUNTRY PLANNING ACTS

Notification of Approval of Permission

Sulzer Infra CBX Ltd
C/O The Redforrest Group Ltd
273 Dukesway T.V.T.E.
Gateshead
NE11 OPZ

Application Number: A/2000/0507

Parish: **WOKINGHAM**

Location: **Trinity Court, Molly Millars Lane, Wokingham.**

Proposal: **Proposed erection of internally illuminated fascia signs and 2 free standing signs.**

The Wokingham District Council in pursuance of their powers under the above Acts and Regulations hereby **Approve Permission** for carrying out the above development in accordance with the application and the accompanying plans submitted to the Council subject to compliance with the following conditions, the reasons for which are specified hereunder.

Condition

1. Any advertisements displayed and any site used for the display of advertisements, shall be maintained in a clean and tidy condition to the reasonable satisfaction of the Local Planning Authority.

Any structure or hoarding erected or used principally for the purpose of displaying advertisements shall be maintained in a safe condition.

Where an advertisement is required under these regulations to be removed, the removal shall be carried out to the reasonable satisfaction of the Local Planning Authority.

No advertisement is to be displayed without the permission of the owner of the site or any other person with an interest in the site entitled to grant permission.

No advertisement shall be sited or displayed so as to obscure or hinder the ready interpretation of any road traffic sign, railway signal or aid to navigation by water or air so as otherwise to render hazardous the use of any highway, railway, waterway (including any coastal waters) or aerodrome (civil or military).

Reason

1. Standard conditions required by the Town and Country Planning (Control of Advertisements) Regulations 1992.

Head of Planning and Transportation
Date: 14 April 2000

If this notice grants permission to proceed with the proposal the applicant is reminded that it relates to planning permission only and does not constitute approval under any other legislation including Building Regulations.

Ordnance Survey®

Superplan

Planning Extract - 2
07 FEB 2000* 0507
Site-centred

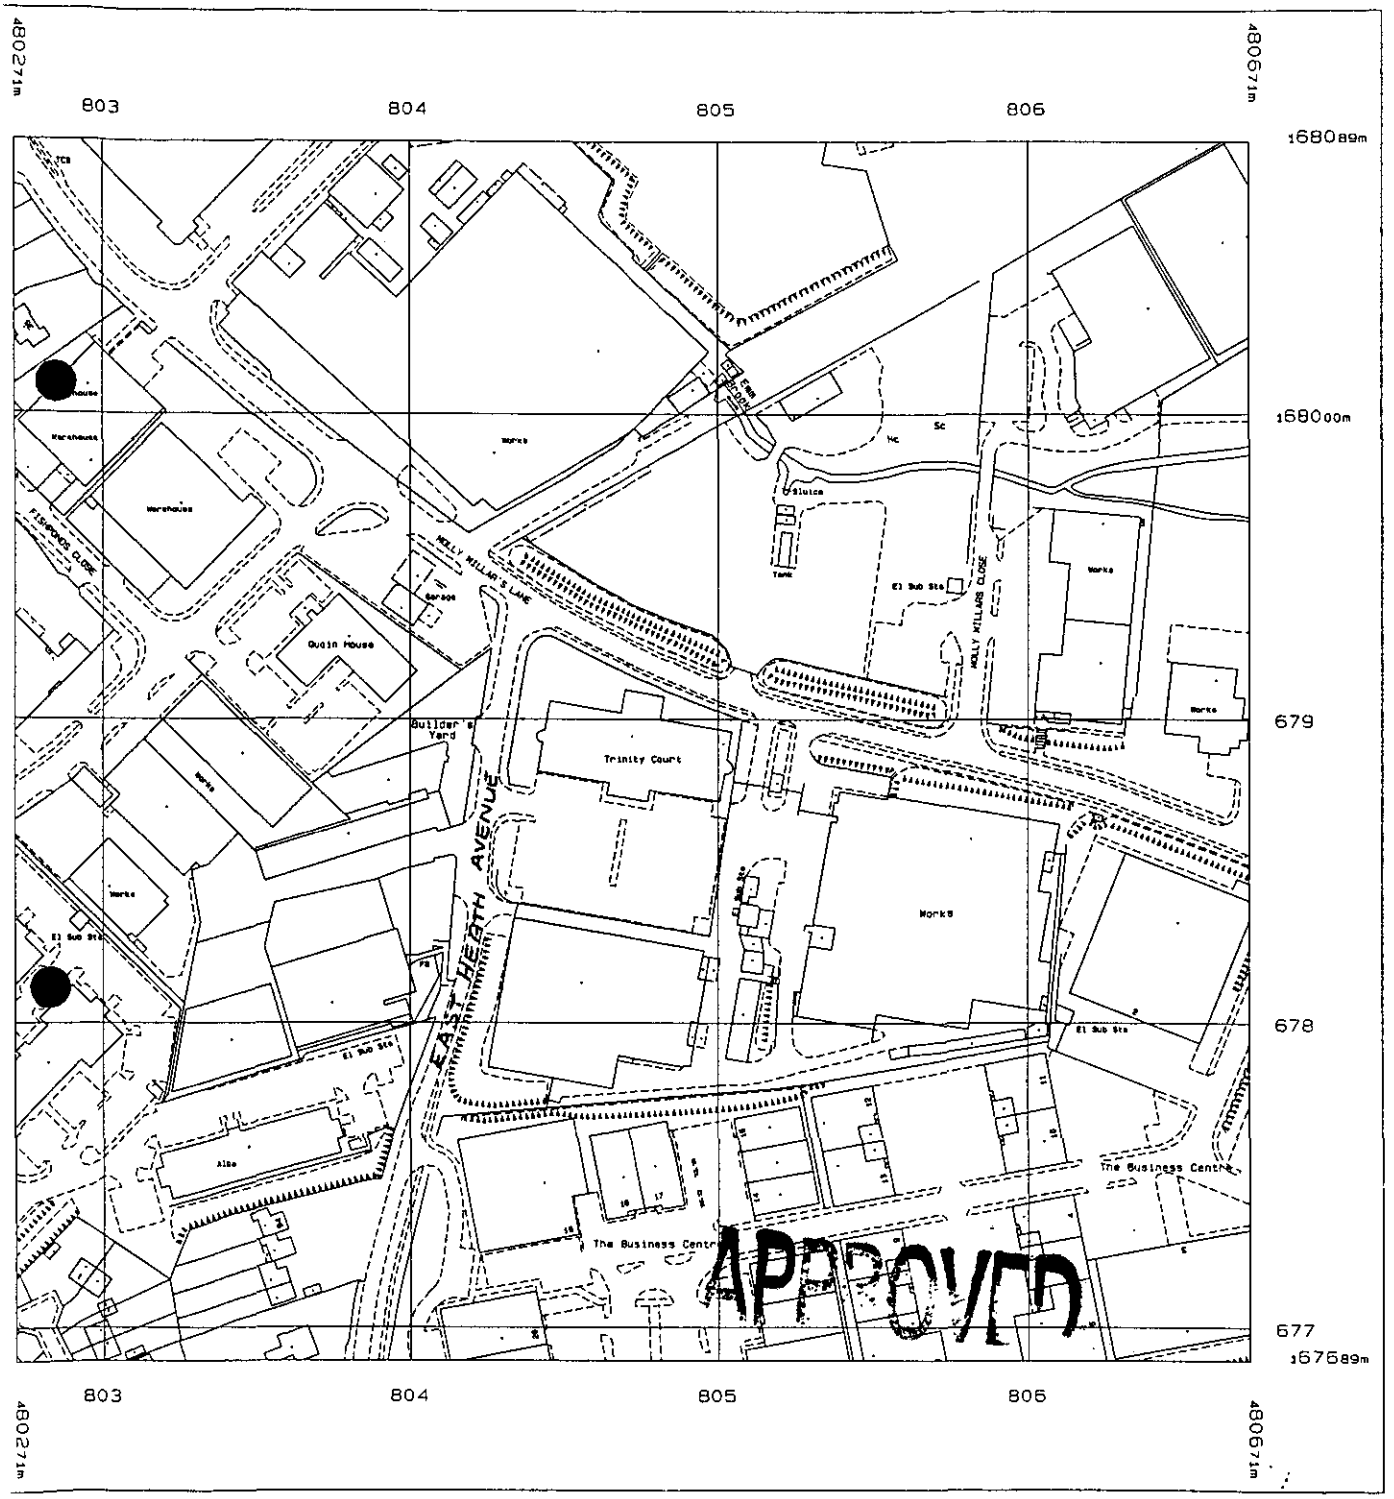

APPROVED

APPROVED

Jan 2000 from Ordnance Survey digital
corporating surveyed revision
this date. © Crown Copyright 2000.

n in whole or in part is prohibited
prior permission of Ordnance Survey.

Scale 1: 2500

National Grid sheet reference at centre of this Superplan: SU8067NW

The representation of a road, track or path is no evidence of a right of way.

lan product does not contain
d map information.

Ordnance Survey®

Superplan

17 JAN 2000 0691

Planning Extract - 1

Site-centred

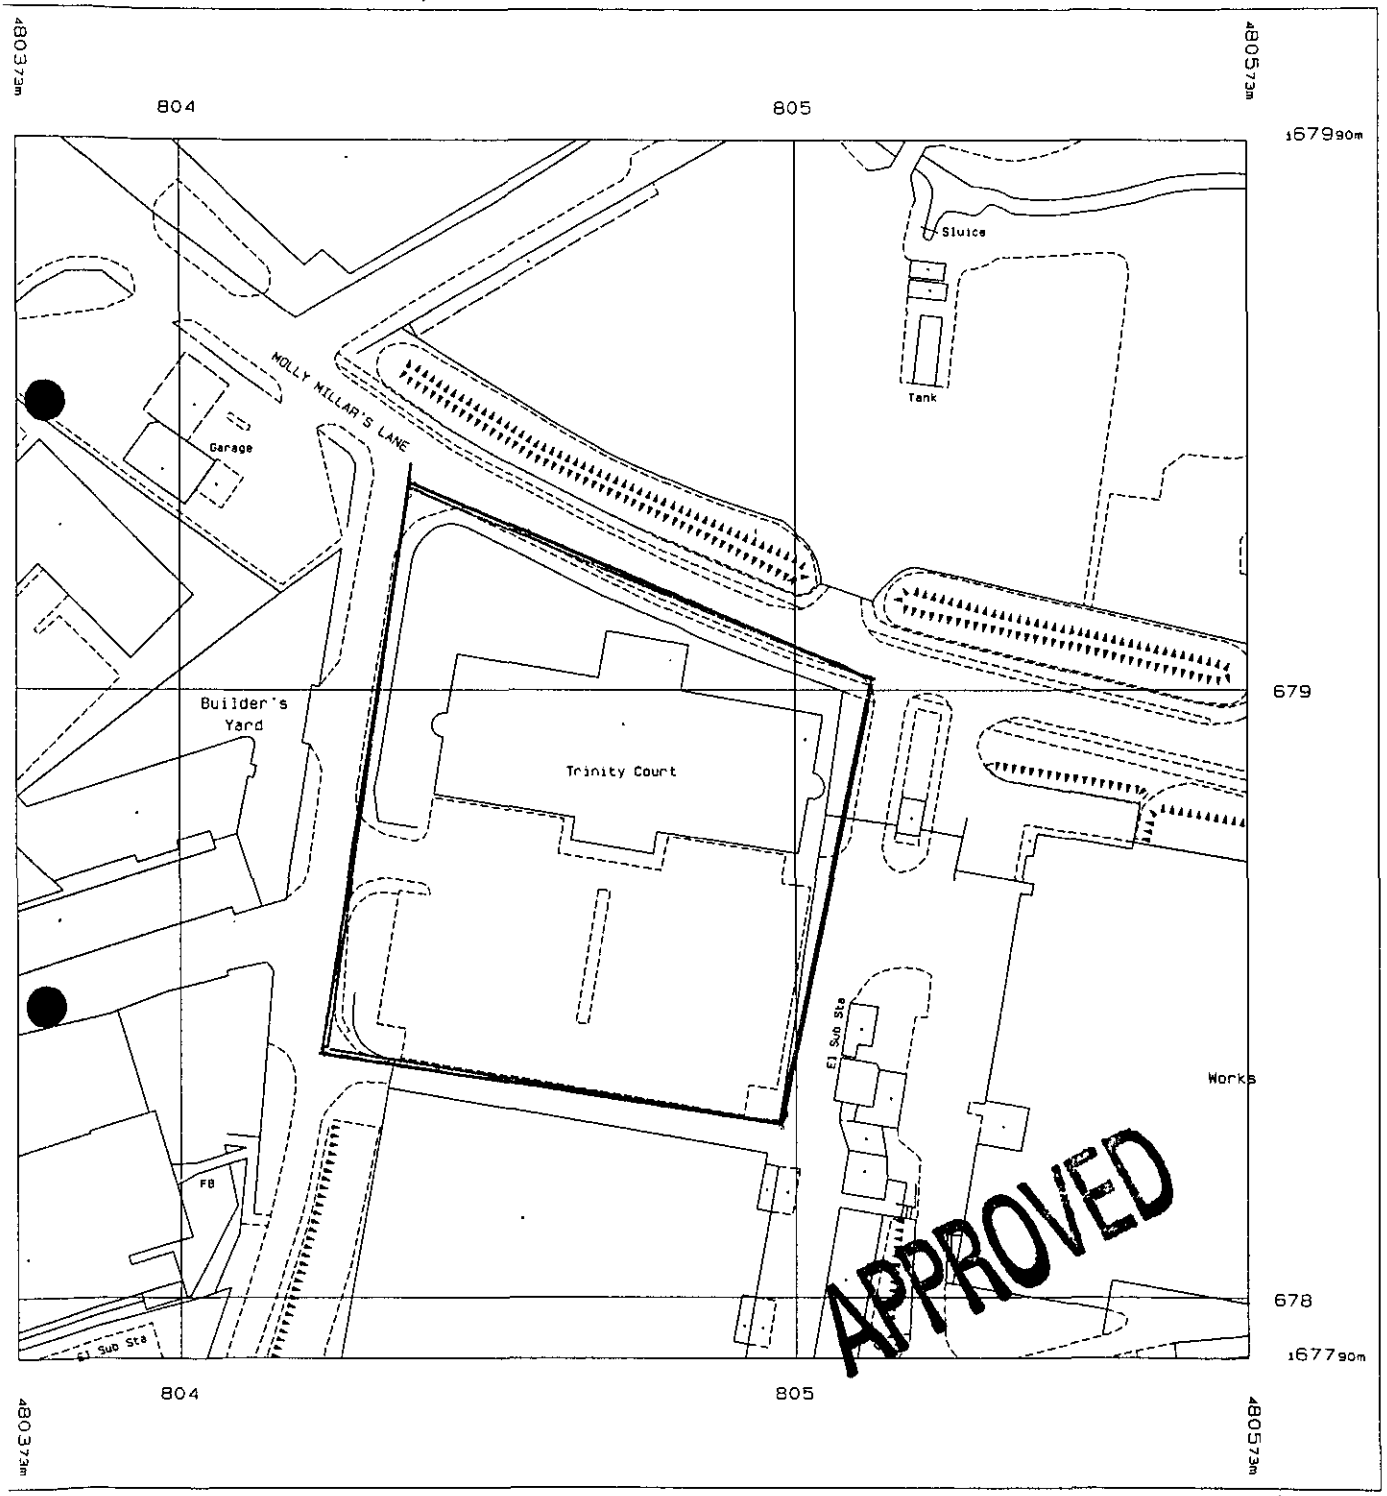

1 Jan 2000 from Ordnance Survey digital
ıcorporating surveyed revision
t this date. © Crown Copyright 2000.

ɔn in whole or in part is prohibited
ɛ prior permission of Ordnance Survey.

National Grid sheet reference at centre of this Superplan: SU8067NW

Scale 1: 1250

ɔlan product does not contain
ɛd map information.

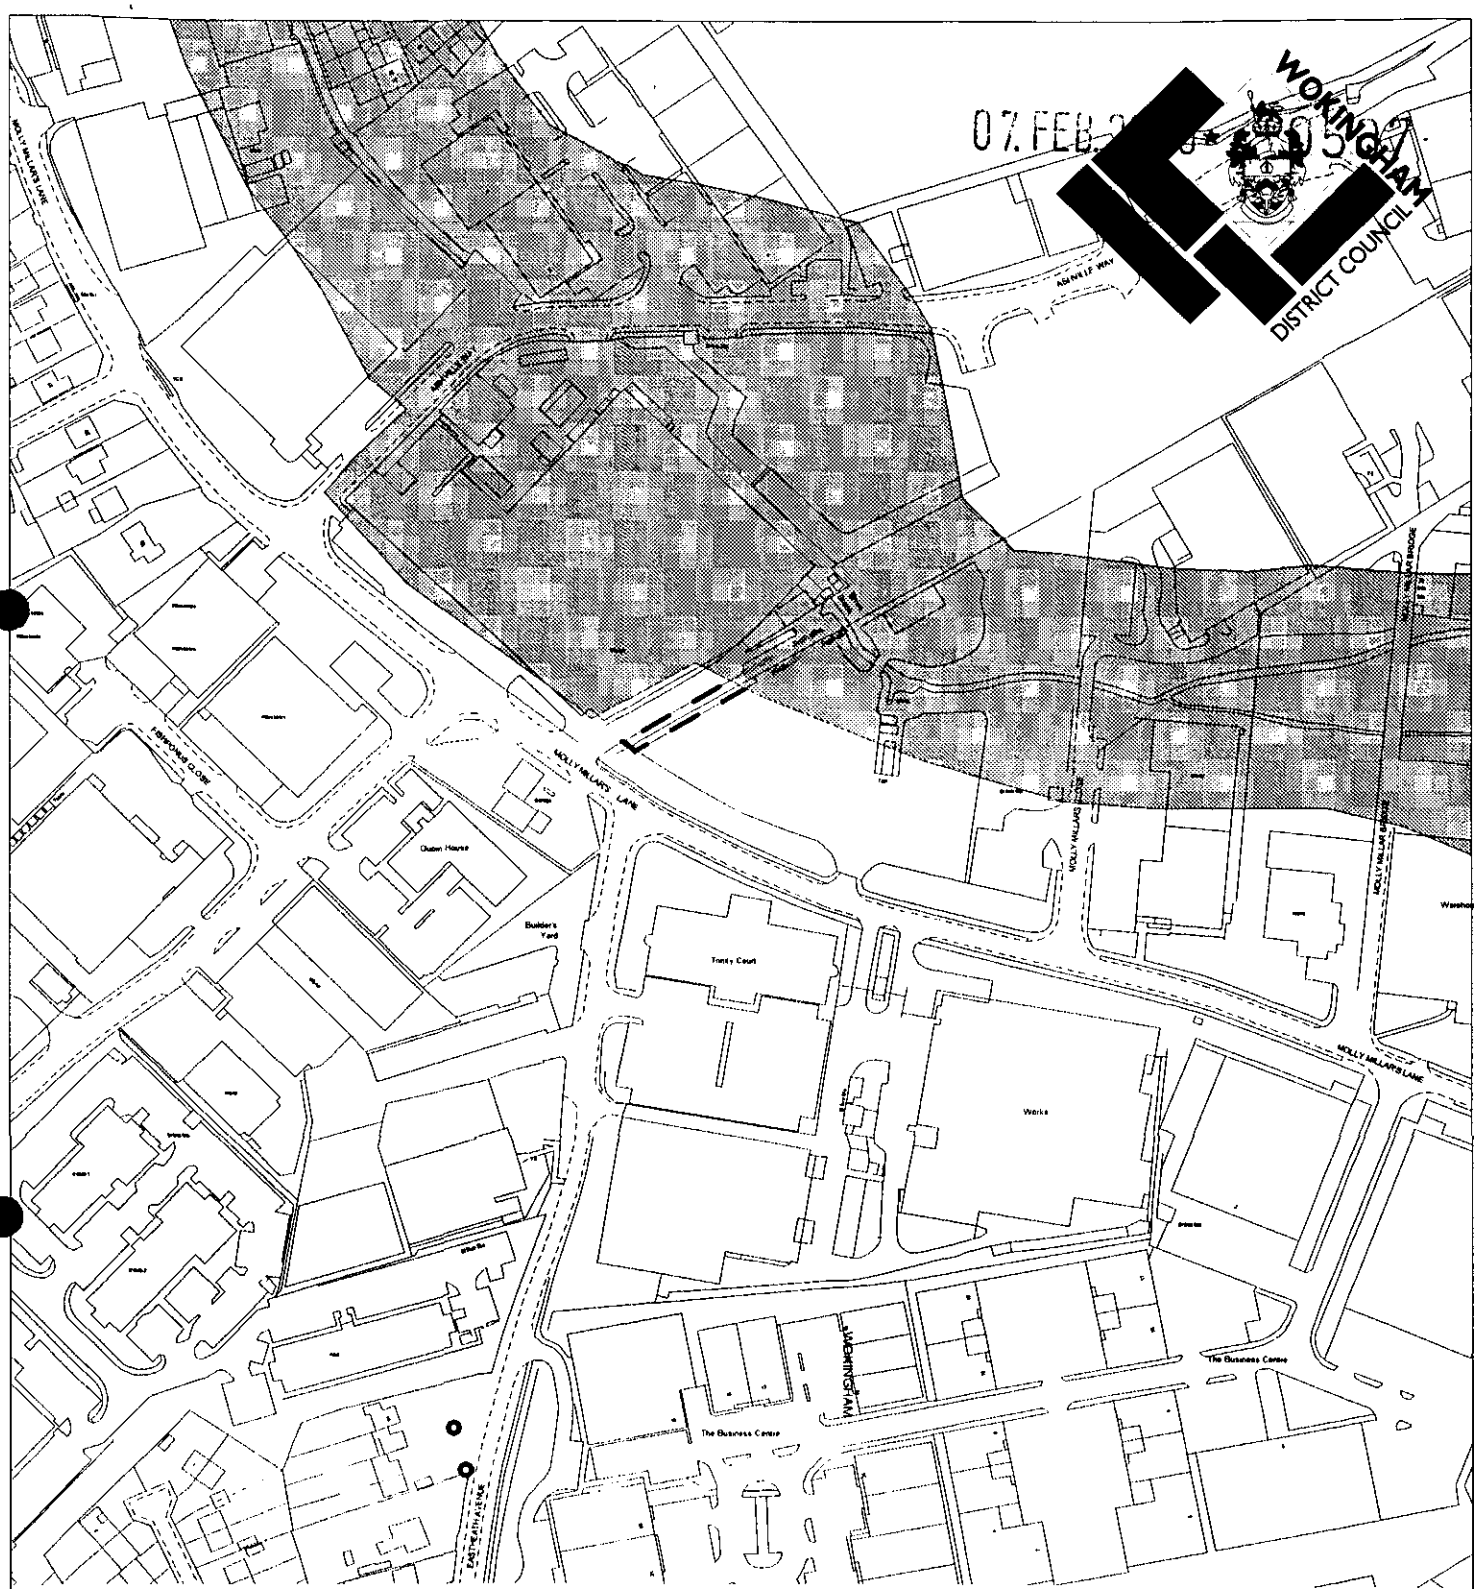

APPROVED

Site Plan, Scale: 1 to 2500

This copy has been produced specifically for the map return scheme purposes only. No further copies may be made.

This map is reproduced from Ordnance Survey material with the permission of Ordnance Survey on behalf of the Controller of HMSO Office. © Crown Copyright. Wokingham District Council, Licence No. LA086134

Date: 20 January 2000

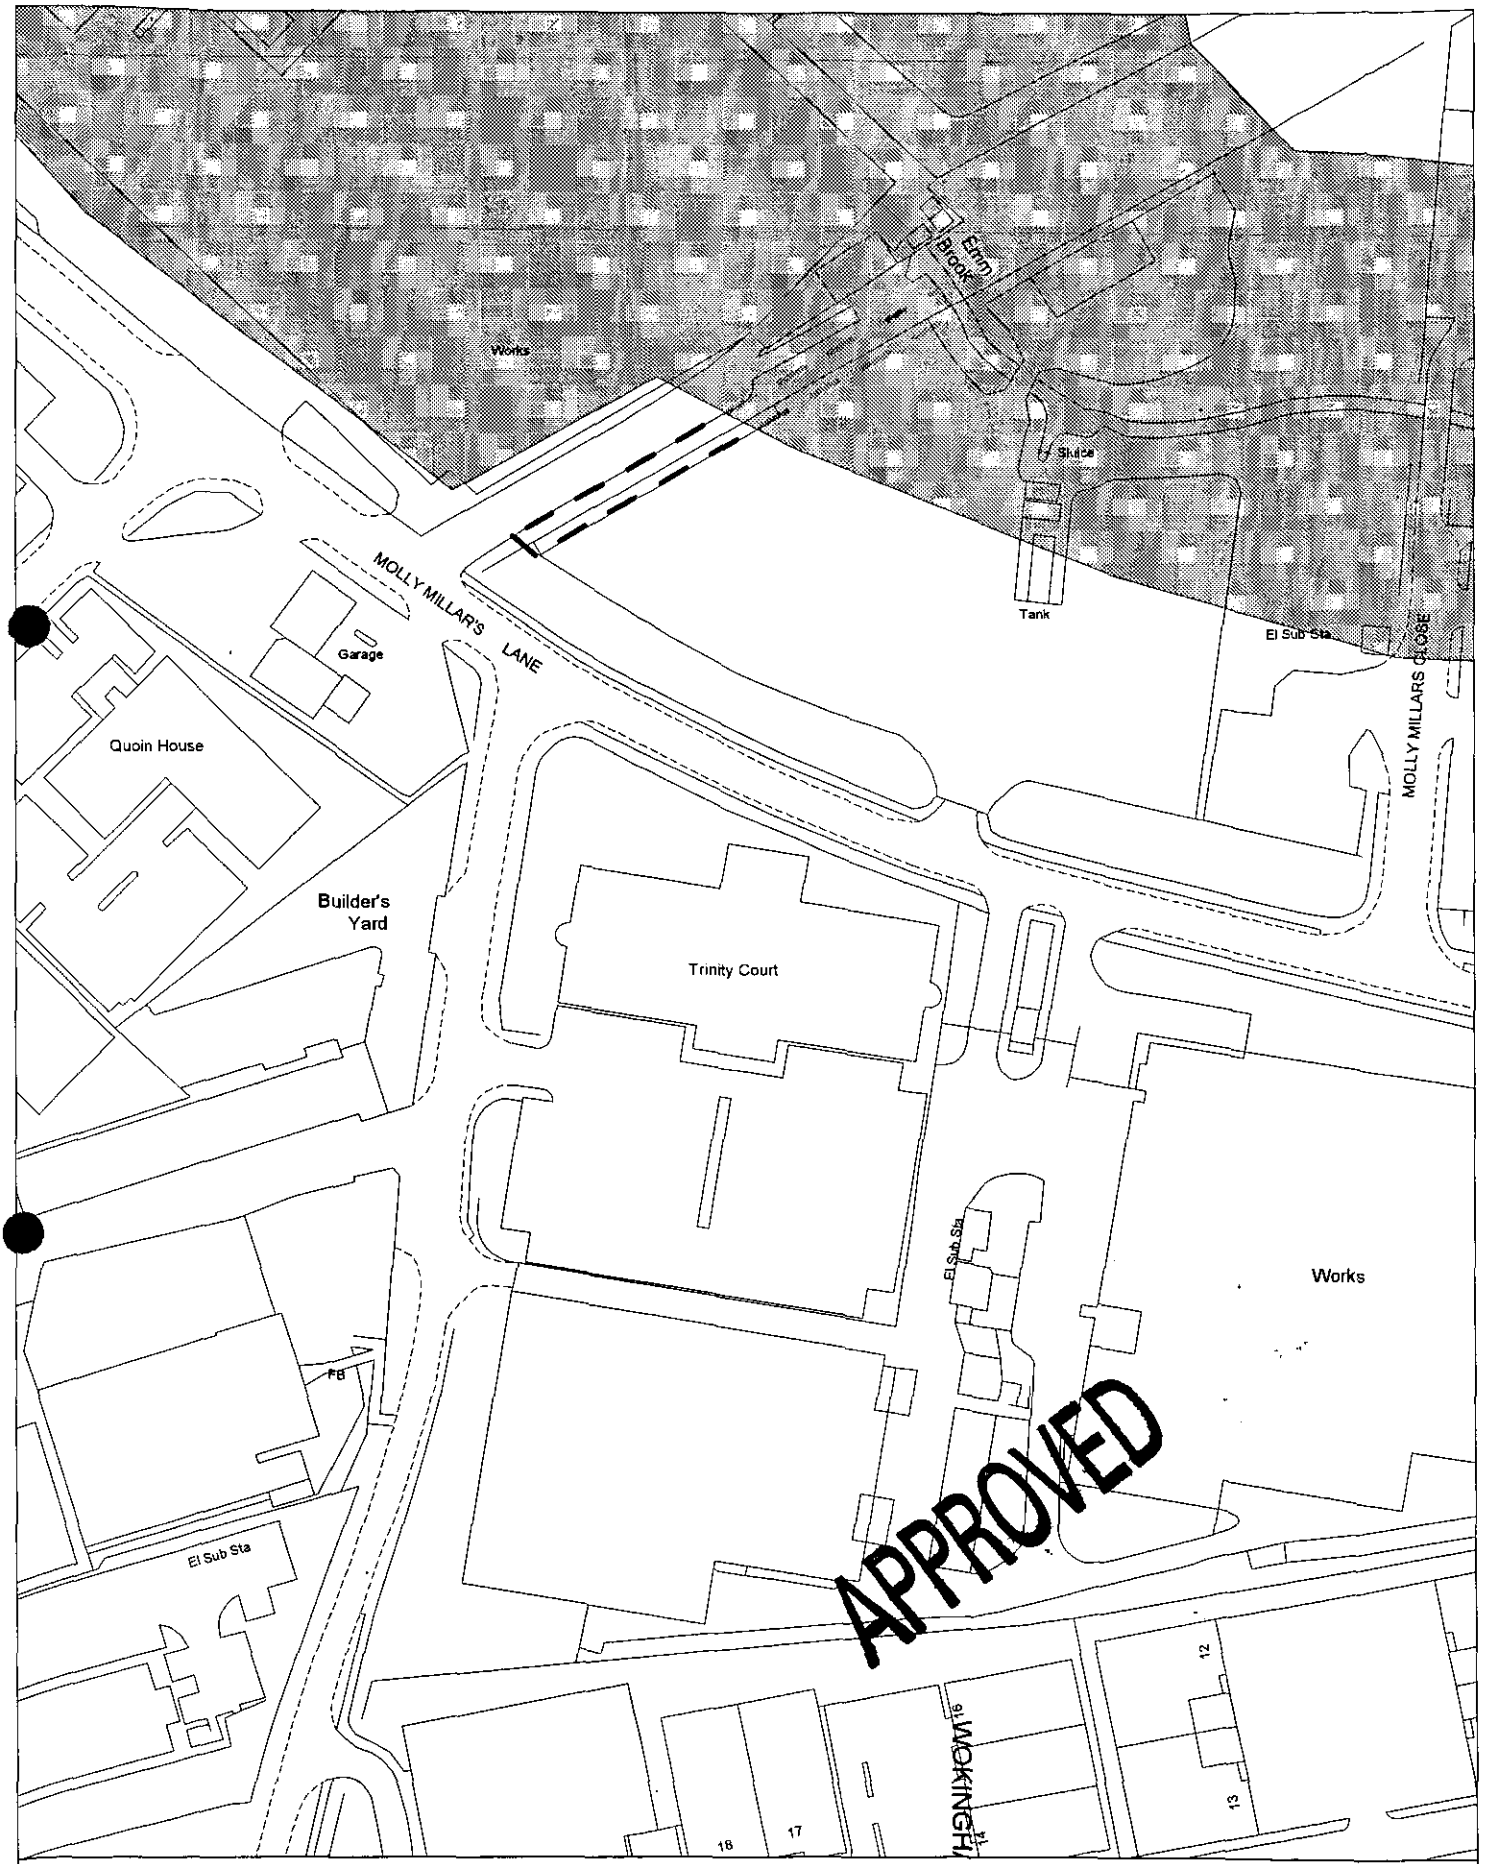

Site Plan, Scale: 1 to 1250

This copy has been produced specifically for the map return scheme purposes only. No further copies may be made.

This map is reproduced from Ordnance Survey material with the permission of Ordnance Survey on behalf of the Controller of HMSO Office. © Crown Copyright. Wokingham District Council, Licence No. LA086134
Date: 20 January 2000

N
W E
S

Tel: (0118) 974 6480

Date: 31/03/2000

My ref: A/2000/0507

Environmental Services Department
Planning Services
P.O. Box 157
Shute End, Wokingham
Berkshire RG40 1WR
Tel: (0118) 974 6000
Fax: (0118) 974 6484
Minicom No: (0118) 974 6991
DX: 33506 – Wokingham

CONFIDENTIAL

Councillor D King
1 Winkfield Close
Wokingham
RG41 2EZ

Dear Councillor

Application Number: A/2000/0507
Trinity Court , Molly Millars Lane, , Wokingham.
Proposed erection of internally illuminated free standing sign.

I write to let you know that the above mentioned application has been recommended for APPROVAL: ☒ ~~REFUSAL:~~ ☐ under delegated powers.

If you have any questions please do not hesitate to contact ~~Bhavash Vashi~~ Andrew Thorley on **(0118) 974 ~~6480~~** 6497. If you then feel the application needs to be transferred to the next available Development Control Sub-Committee for decision please fill in the form below.
This form must be received no later than 10/4/2000

Yours faithfully

Chris Ward
Head of Planning and Transportation

LISTING FORM
Case officer: ~~Bhavash Vashi~~ Andrew Thorley Application Number: **A/2000/0507**
Trinity Court , Molly Millars Lane, , Wokingham.
Proposed erection of internally illuminated free standing sign.

Transfer: Yes ☐ No ☐
Reason for Transfer:

_____

_____

Signed: _____ Date: _____

Councillor D King

NB. It would be helpful for speedy decision making if you could respond, even if you do not wish this application to be transferred.

Tel: (0118) 974 6480

Date: 31/07/2000

My ref: A/2000/0507

CONFIDENTIAL

Councillor C Hudson
4 Sapphire Close
Wokingham
RG41 3DU

Environmental Services Department
Planning Services
P.O. Box 157
Shute End, Wokingham
Berkshire RG40 1WR
Tel: (0118) 974 6000
Fax: (0118) 974 6484
Minicom No: (0118) 974 6991
DX: 33506 – Wokingham

Dear Councillor

Application Number: A/2000/0507
Trinity Court , Molly Millars Lane, , Wokingham.
Proposed erection of internally illuminated free standing sign.

I write to let you know that the above mentioned application has been recommended for APPROVAL: ☑ REFUSAL: ☐ under delegated powers.

If you have any questions please do not hesitate to contact ~~Bhavash Vashi~~ Andrew Thorley on (0118) 974 ~~6480~~ 6487. If you then feel the application needs to be transferred to the next available Development Control Sub-Committee for decision please fill in the form below.
This form must be received no later than 10/4/2000

Yours faithfully

Chris Wood
Head of Planning and Transportation

LISTING FORM Andrew Thorley
Case officer: ~~Bhavash Vashi~~ Application Number: **A/2000/0507**
Trinity Court , Molly Millars Lane, , Wokingham.
Proposed erection of internally illuminated free standing sign.

Transfer: Yes ☐ No ☐
Reason for Transfer:

_____

_____

Signed: _____ Date: _____

Councillor C Hudson

NB. It would be helpful for speedy decision making if you could respond, even if you do not wish this application to be transferred.

Tel: (0118) 974 6480

Date: 31/03/2000

My ref: A/2000/0507

CONFIDENTIAL

Councillor D Morgan
Valois Farm
Range Road
Wokingham
RG40 3NR

Environmental Services Department
Planning Services
P.O. Box 157
Shute End, Wokingham
Berkshire RG40 1WR
Tel: (0118) 974 6000
Fax: (0118) 974 6484
Minicom No: (0118) 974 6991
DX: 33506 – Wokingham

Dear Councillor

Application Number: A/2000/0507
Trinity Court , Molly Millars Lane, , Wokingham.
Proposed erection of internally illuminated free standing sign.

I write to let you know that the above mentioned application has been recommended for APPROVAL: ☑ ~~REFUSAL:~~ ☐ under delegated powers.

If you have any questions please do not hesitate to contact Andrew Thorley ~~Bhavesh Vashi~~ on (0118) 974 6487 ~~6480~~. If you then feel the application needs to be transferred to the next available Development Control Sub-Committee for decision please fill in the form below.
This form must be received no later than 10/4/2000

Yours faithfully

Chris Wood

Head of Planning and Transportation

LISTING FORM Andrew Thorley

Case officer: ~~Bhavesh Vashi~~ Application Number: **A/2000/0507**
Trinity Court , Molly Millars Lane, , Wokingham.
Proposed erection of internally illuminated free standing sign.

Transfer: Yes ☐ No ☐
Reason for Transfer:

_____

_____

Signed: _____ Date: _____

Councillor D Morgan

NB. It would be helpful for speedy decision making if you could respond, even if you do not wish this application to be transferred.

WORK SHEET FOR : Andrew Thorley

Application Number : A/2000/0507

Applicant : Sulzer Infra CBX Ltd C/O The Redforrest Group Ltd.

Location : Trinity Court, Molly Millars Lane, , Wokingham.
Proposal : Proposed erection of internally illuminated free standing sign.

Site Notice Displayed ? :	YES	NO	DATE
	✓		10/03/2000

Date of Neighbour Notifications : ✓

Date of Site Visit : 10/03/2000

Date Registered : 07/02/2000

Earliest Date for Decision : 01/04/2000

Latest Consultation Date/Site Notice Expiry Date : 01/04/2000

Application Expiry Date: 03/04/2000

Consultation Responses :
Wokingham Town Council — No objections
Highway Authority — No objections

Planning Issues : WDLP/WOS2/WBE1
SEALP/SBE1/SBE2/SBE10

1. Impact on streetscene / visual amenity
2. Impact on amenities of neighbouring properties
3. Highways.

Application Number: A/2000/0507

Appraisal :

A) Impact on Streetscene / Visual Amenity

The proposal is to erect internally illuminated fascia signs and free standing signs on the 2-3 storey office block. They will be visible from public view points.
The area has a number of illuminated signs both externally and internally. There are located on the Texaco petrol station next door (to the north-west) on Molly Millers lane.
The two free standing signs will replace two existing free standing signs in the same positions.
- considered acceptable, no adverse impact on streetscene

B) Impact on amenities of neighbouring properties

As the area is identified as an employment area and the office is set back from the road, it is considered that the signs and their illumination are acceptable and would not have a significant detrimental impact upon amenities of adjoining neighbours

C) Highways

No Objection from highways especially as the free standing signs are replacement of two existing free standing signs and there will be no glare / dazzle to drivers of vehicles using the highway.

Recomendation : Approval: ☑ **Refusal:** ☐
(tick appropriate box)

Application Number A/2000/0507
Conditions/Reasons for Refusal

No	Std Con	Std Reas	Non Std Conditions / Reasons for Refusal
1.	SC69	SR29	Delete A + B

RECORD OF SITE VISIT

SITE ADDRESS: Trinity Court Molly Millars Lane Wokingham.

APPLICATION NUMBER: A/2000/0507

OFFICER: Andrew Thorley

DATE OF SITE VISIT: 10/03/00

1 SITE/STATUTORY NOTICE DISPLAYED ? Yes

2. DESCRIPTION OF SURROUNDINGS

Industrial / business park

3. DESCRIPTION OF SITE/BUILDING

A 2-3 storey office block, brick faced with concrete tiled roof

4. RELATIONSHIP TO ADJOINING PROPERTIES

See plan

5. SITE CONSTRAINTS

TREES — No (only at entrance to rear car park)

ACCESS/PARKING — via service road East Heath Ave.

LEVELS — Level site from road (carpark at rear, slight incline)

BOUNDARY TREATMENT

OTHERS — 1m high low privet hedge at front and sides, around perimeter. 1.8m high metal railings on eastern boundary.

WOKINGHAM D.C. DEVELOPMENT CONTROL

Start date: ~~17 JAN 2000~~ VALID 07 FEB 2000	Map No. 83. Site ..066.....
Officer: BV / Application No. A/2000/0507	Easting: ..... Flood Pln .....
	Northing: ..... Mineral .....

Level: ☐ Sub Committee ☑ Delegated ☐ Sec. State

☐ Incorrect Fee ☑ Invalid ☐ PD

Description: (A) PROPOSED ERECTION OF AN INTERNALLY ILLUMINATED FREE STANDING SIGN

Location: TRINITY COURT OFF MOLLY MILLERS LANE

Parish: WOKINGHAM Ward: Evendons

Applicant: SULZER INFRA CBX LTD

Fee Received 50-00 Required ..... Additional ..... Refund .....

Enforcement Section (3) to be notified ☐ tick if required

Additional information required for validation

		Reason	Requested	Received
1	1:2500 OS location plan showing property edged in blue/red	show another road to identify building	24/1	07 FEB 2000
2	1:500 block plan showing existing & proposed dev. + adj. Properties			
3	Forms unsigned			
4	Correct S 66 certificate			
5	Elevation plans	Is this for all signs?	24/1	07 FEB 2000
6	Floor plans	Depth of sign (front to back) not indicated on any of the section drawings. Not clear		
7	Metric scale disclaimer			
8	Encroachment letter			
9	Miscellaneous			

APPLN NO. _____

ACTION REQUIRED BY DEVELOPMENT CONTROL

Conservation Area .....

Listed Building 1 2 2*

Advertisement Required .....

Date Site Notice Sent : 15.2.2000 Parish Council Informed - YES / NO

INTERNAL CONSULTATIONS

Building Control	NF: .....
Landscape	NK: .....
Trees	NK: .....
Conservation Officer	NK: .....
Environmental Health	NA: .....
Housing	NA: .....
Leisure & Cultural services	PA: .....
Public Rights of Way	PA: .....
Property	NG: .....
District Secretary (only if called in by SOS)	MA: .....
Policy & Plans	QA: .....
Strategic Planning (JSPU)	HA: .....
Minerals (BABTIE)	GA: .....
Archaeological Site (BABTIE)	: .....
Education	AP: .....
Social Services	BT: ..... ✓
Highways	XA: .....

EXTERNAL CONSULTATIONS

Adjacent D P A	: .....
Adjacent Parish	: .....
Southern Electricity Board	BN: .....
British Gas	BM: .....
PSA Oil Pipeline	BD: .....
Transco	: .....
Environment Agency	BP: .....
Rail Track	BI: .....
Police Arch. Liaison Officer	PC: .....

HERITAGE BODIES

The Georgian Group	KC: .....
Ancient Monuments Society	KA: .....
Council for British Arch.	KB: .....
RCHME	KF: .....
Telecommunications (NRPB)	: .....
Sport England	: .....

OTHERS:

.....

.....

..... No pre-apps .....

NEIGHBOURS:

..... S/N Sufficient .....

See office file for plan.

HIGHWAYS CONSULTATION SHEET

From: Bhavash Vashi

Date: 15 February 2000

Application Number: A/2000/0507

Proposal: Proposed erection of internally illuminated ~~free-standing sign.~~ fascia and free standing signs.

Site Address:
Trinity Court , Molly Millars Lane, , Wokingham.

Applicant:
Sulzer Infra CBX Ltd C/O The Redforrest Group Ltd.

Your observations are required in respect of this application within **7 days** of the above date.

✓ below as applicable;

1) ☐ Recommend refusal for the reason(s) **stated below**;
2) ☐ Recommend approval but with condition(s) & reason(s) **stated below**;
3) ☑ Recommend approval with **no** condition(s) or reason(s).

Signed: N. S. Trotter **Print name:** N TROTTER

10-3-00

07.FEB.2000* 0507
31 JAN 2000

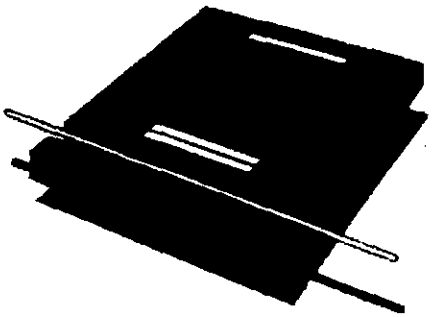

A DIVISION OF THE REDFORREST GROUP LIMITED
273, Dukesway, Team Valley Trading Estate, Gateshead, NE11 OPZ.
Tel: 0191 491 0097 Fax: 0191 491 0158
E-Mail: astley@redforrest.co.uk

Facsimile Transmittal Sheet.

TO: cc.	*Mrs Huist*	**DATE:**	*31st January 2000*
COMPANY:	*Wokingham DC*	**TIME:**	*9.15am*
FAX NO:	*0118 974 6000*	**PAGES:**	*2 (incl. Cover)*
FROM:	*Tracey*	**REF:**	*H:\WDC1.TT*

RE: XEROX ENGINEERING SYSTEMS - TRINITY COURT, WOKINGHAM

Further to our telephone conversation of last week, please find attached planning extract scale 1 : 2500 as requested.

Unfortunately as you can see, there is only one road named on the map, please advise if this would be acceptable.

Kind Regards,

Tracey.

OK

phoned 2/2/00

Should you not receive all pages please contact the sender

Ordnance Survey®

Superplan

Planning Extract - 2

Site-centred

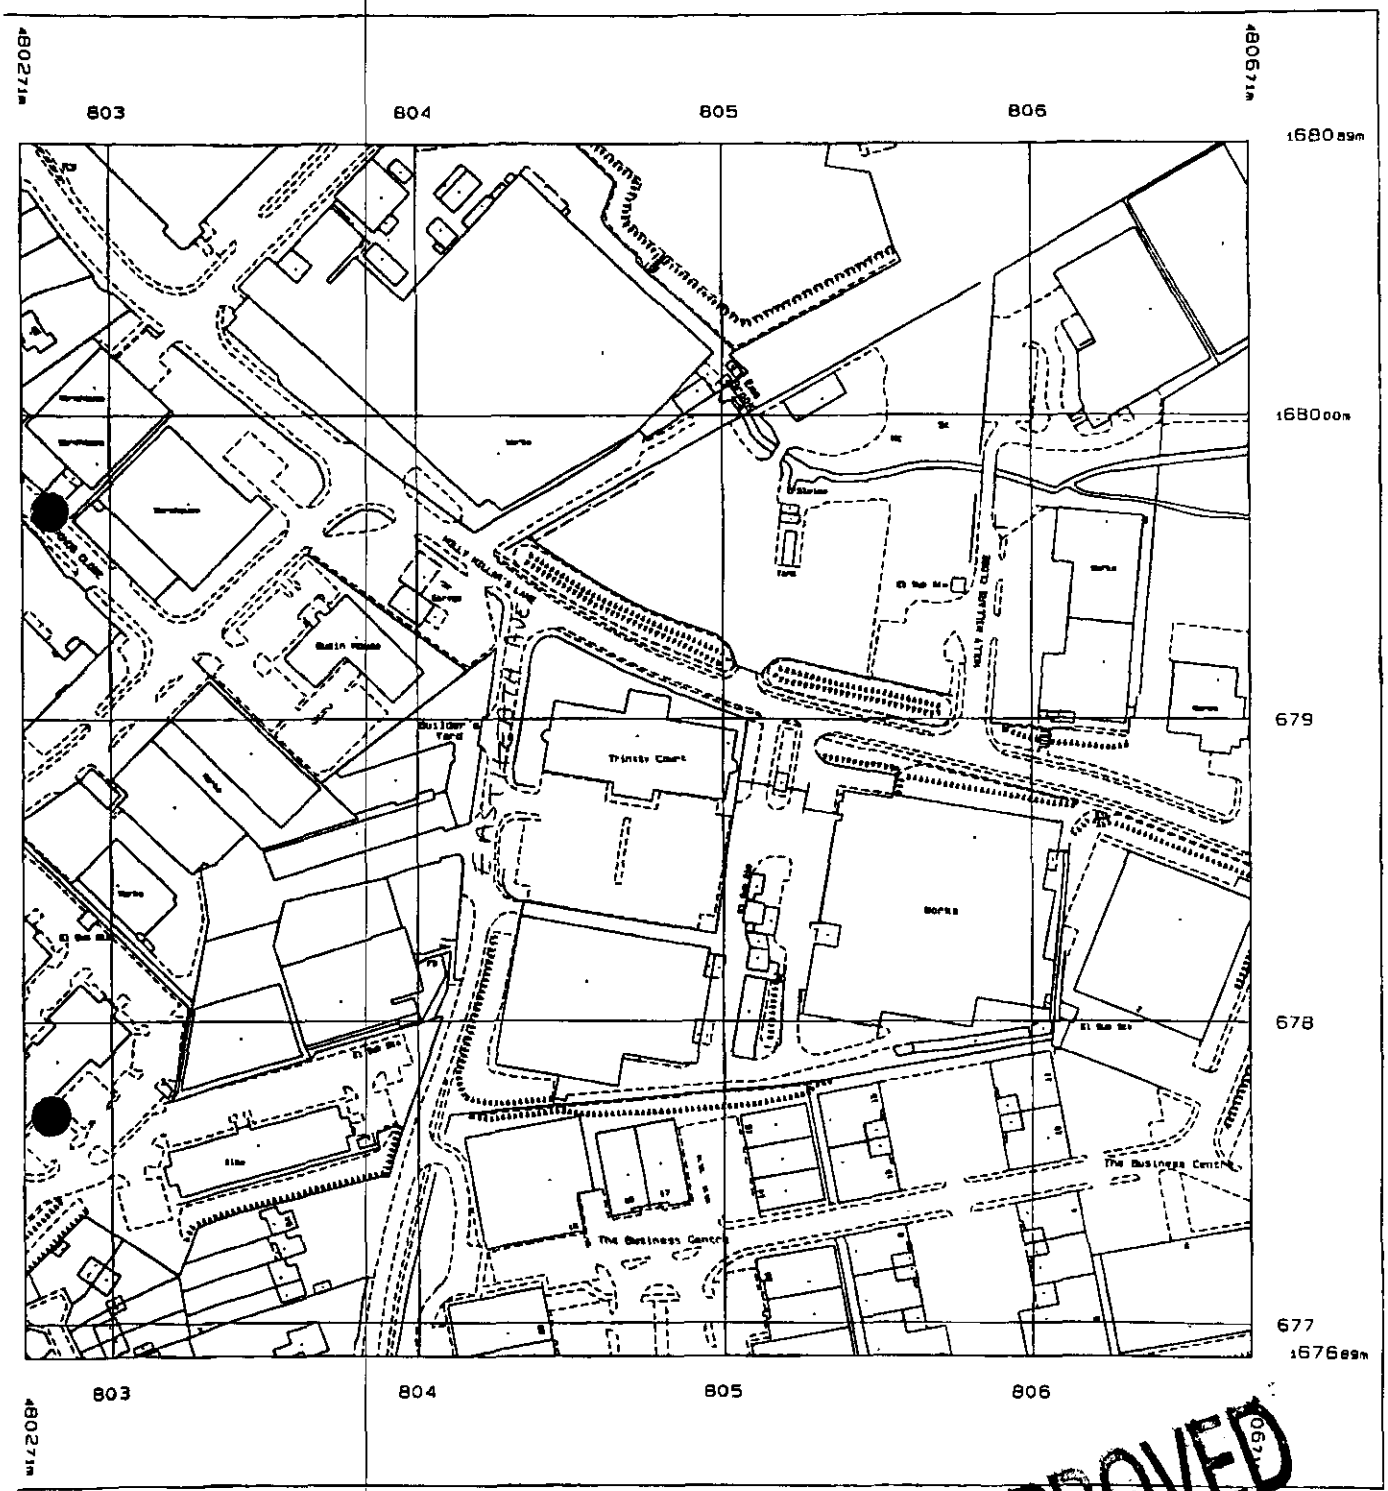

APPROVED

Jan 2000 from Ordnance Survey digital
incorporating surveyed revision
this date. © Crown Copyright 2000.

on in whole or in part is prohibited
prior permission of Ordnance Survey.

Scale 1: 2500

National Grid sheet reference at centre of this Superplan: SU8067NW

The representation of a road, track or path is no evidence of a right of way.

plan product does not contain
ed map information.

PLANNING SERVICES DEPT
POL
DC
APP
CS
01 MAR 2000
COPIES TO:
ACK:
FILE:

WOKINGHAM TOWN COUNCIL CONSULTATION SHEET

Case officer: Bhavash Vashi

Application Number: A/2000/0507

Proposal: Proposed erection of internally illuminated free standing sign

Site Address: Trinity Court, Molly Millars Lane, Wokingham

Applicant: Sulzer Infra CBX Ltd c/o The Redforrest Group Ltd

Your observations are required in respect of this application by **19/02/2000**

Objections:

No Objections

SIGNED: _____ **DATE:** 28 February 2000

CLERK TO Wokingham Town Council

273 DUKESWAY, TEAM VALLEY TRADING ESTATE
GATESHEAD, TYNE & WEAR, NE11 0PZ
TEL: 0191 491 0050 FAX: 0191 491 0158
ISDN: 0191 491 0789
E-mail: redforrest@dial.pipex.com
www.redforrest.co.uk

THE REDFORREST GROUP LIMITED

Our Ref: **H:\PLAN1.TT**

Your Ref:

07 FEB 2000

11th January 2000

07.FEB.2000* 0507

Planning Department
Wokingham District Council
PO Box No. 157
Civic Offices
Shute End
Wokingham
Berkshire
RG40 1WR

Dear Sirs,

RE: XEROX ENGINEERING SYSTEMS, TRINITY COURT (OFF MOLLY MILLERS LANE), WOKINGHAM

Please find enclosed duly completed forms for consent to display an advertisement, together with 4 copies of our drawing No: 0052-01 and our cheque in the sum of £50.00.

We would be grateful if you could put this before your next meeting and acknowledge receipt of the enclosed.

Should you have any queries regarding our application, please do not hesitate to contact the undersigned.

Yours faithfully,

T. A. TRACEY (MRS)
PLANNING CO-ORDINATOR

Enc.

DIRECTORS: R.D. REDHEAD (Managing), D.W. FORRESTER, R.G. REDHEAD BSc (Hons) ARICS,
G.M. BELL BA (Hons) ACA (Financial), E. CUTTER FCA, M. COATES (Sales)
Registered Office: 273 DUKESWAY, TEAM VALLEY TRADING ESTATE GATESHEAD, TYNE & WEAR, NE11 0PZ
VAT REGISTRATION no. 569 3615 06 COMPANY REGISTRATION no. 2495862

(1) ADDRESS TRINITY COURT PARISH WOKINGHAM

PLOT No. MOLLY MILLARS LANE ORD. SHEET No.

BUILDER X CANTEEN SITE FOR RADYNE

Plan No.	Applicant	Description of Development	Date of Decision	Decision
TP 65 2793		ASSEMBLY SHOP/OFFICES/CANTEEN	14.7.49	AP
TP 1274 4170		CARPARK	13.12.56	C/
TP 1391 4318		WORKS CANTEEN	10.10.57	AP
06891		CANTEEN TO OFFICES	29.9.77	C/
08107		"	13.4.78	C/
29135	RADYNE	DEM. PART BLDG/NEW WALL	27.11.87	C/
29672	TRINITY ESTATES	B1 BLDG - OFFICE/HI-TECH/LIND	18.2.88	C/A
31244	"	SIGNS	9.9.88	C/A
32991/2	"	FLAGPOLE & SIGN	11.5.89	C/
BRA 5339	"	2ST. BLDG.	5.6.89	APP
BRA 8084	APRICOT	PARTITIONS	31.10.89	APP
BRA 10627	ABBEY NATIONAL	FITTING OUT/NEW PLANT ROOM	5.11.91	APP

DATE OF COMPLETION

MINISTRY DECISION

SPECIAL ORDERS TP 1005 LETTER APPROVING IN PRINCIPLE

DRAINAGE

091074

1933

(2) TRINITY COURT

ADDRESS MOLLY MILLARS LANE PARISH WOKINGHAM

PLOT No. ORD. SHEET No.

BUILDER

Plan No.	Applicant	Description of Development	Date of Decision	Decisio
FP95/3408	NATIONAL GRID CO. plc.	OFFICE AREAS ETC USING PARTITIONS GROUND FLOOR	21.4.95	APP
FP95/3479	"	"	21.4.95	APP
96/64806/F	ABBEY NATIONAL (1ST FLOOR)	SATELLITE DISH	9.8.96	C/
97/64843/F	HILL SAMUEL ASSET MANAGEMENT	15 ADD. CAR SPACES	24.4.97	C/
A199/0193	First Leisure Corporation	fit-out offices 1st Floor	28.9.99	APP
A199/0195	SICBX c/o XEROX	Office refurbishment	5.10.99	APP

MINISTRY DECISION

SPECIAL ORDERS

1782/a

You are advised to read the accompanying notes before completing any part of this form.

APPLICATION FOR CONSENT TO DISPLAY AN ADVERTISEMENT. 07.FEB.2000* 0507

Town and Country Planning Act 1990 (Schedule 2 to the 1989 Regulations)

The Town and Country Planning (Consent to Display Advertisements) Amendment Regulations 1993. All documents to be submitted in quadruplicate.

Completed copies of this form and the drawing specified overleaf (see Note 3) should be sent to:- **Wokingham District Council, Planning Department, PO Box No. 157, Civic Offices, Shute End, Wokingham, Berkshire, RG40 1WR.**

1. APPLICANT (Block capitals please)

Full Name: SULZER INFRA CBX LTD

Address: RIVERSIDE HOUSE, HOLTSPUR LANE

WOOBURN GREEN, BUCKS Post Code HP10 0AU

Tel. No. _____

2. AGENT (if any) (Block capitals please)

Full Name THE REDFORREST GROUP LTD

Address: 273 DUKESWAY, T.V.T.E.

GATESHEAD Post Code NE11 0PZ

Tel. No. 0191 4910050

3. Full postal address or location of the land on which the advertisement is to be displayed.

XEROX ENGINEERING SYSTEMS
TRINITY COURT (OFF MOLLY MILLERS LANE)
WOKINGHAM

4. State the purpose for which the land or building is now used.

OFFICES

5. (a) Has the applicant an interest in the land?

(YES) / NO *

(b) If **NO**, has the permission of the owner, or of any other person entitled to give permission for the display of the advertisement, been obtained?

(See Note 4) **YES / NO ***

6. (a) State the nature of the advertisement (e.g. hoarding, shop sign, projecting sign, etc.)

FREE STANDING
FASCIA

(b) Is the advertisement already being displayed?

YES (NO *)

7. (a) Will the advertisement be illuminated?

(YES) / NO *

(b) If **YES**, state the type of illumination (e.g. internally, externally, floodlighting, etc.)

INTERNAL FLUORESCENT.

(c) Will the illumination be static or intermittent?

STATIC.

8. Period for which consent is sought (See Note 2).

MAXIMUM

9. Any additional information which you may wish to supply.

* **Delete as appropriate**

I enclose a cheque or money order for the appropriate fee (See Note 6) of £ 50-00.

Signed ..... Date 11-01-00

(applicant/agent)

DATA PROTECTION ACT 1984
'Information contained in this form is likely to be personal data within the terms of the Data Protection Act 1984, and as such will be held by the Council on computer (such as the PLANAPS applications processing system) and may be used by the Council only for purposes registered under the terms of the Data Protection Act.'

NOTES

GENERAL

1. Under the Town and Country Planning (Control of Advertisements) Regulations 1989, many outdoor advertisements required "express consent" from the local planning authority (usually the district council) before they can be lawfully displayed. Applicants should refer to the Regulations for details.

Period of Consent

2. Normally the maximum period for which the Council will grant consent is 5 years; but they have discretion to grant consent for a longer period. If consent is required for a specific period of more or less than 5 years, this requirement should be stated in reply to Question 8 on the application form.

Drawing Required

3. The drawing of the proposed advertisement can be in black and white on paper. It should show the size of the advertisement and its position on the land or the building in question. For a sign, the drawing should indicate the materials to be used, fixings, colours, height above the ground and, where it would project from a building, the extent of the projection.

   The drawings should include a 1:2500 scale location plan showing the site edged in *RED*. All drawings should be submitted in quadruplicate.

Owner's Consent

4. It is a condition of every consent granted by or under the Regulations that, before displaying the advertisement for which consent is given, the permission of the owner of the land or other person entitled to grant permission shall be obtained.

Other Consents

5. A grant of consent under the Town and Country Planning (Control of Advertisements) Regulation 1989 does not rank as consent which may be required for any other purpose, e.g. 'listed building consent' where the advertisement is to be displayed on any listed building.

Fees for Advertisement Applications

6. Regulation 11 of the Town and Country Planning (Fees for Applications and Deemed Applications) Regulations 1997 requires a fee to be paid to the Council with the advertisement application. The fee is related to each site on which it is proposed to display one or more advertisements. The appropriate fee for the following categories of advertisement is:-

   1. Advertisements displayed on business premises, on the forecourt of business premises or on other land within the curtilage of business premises, wholly with reference to all or any of the following matters:- **£50.00**

      (a) the nature of the business or other activity carried on on the premises:
      (b) the goods sold or the services provided on the premises; or
      (c) the name and qualifications of the person carrying on such business or activity or supplying such goods or services.

   2. Advertisements for the purpose of directing members of the public to, or otherwise drawing attention to the existence of, business premises which are in the same locality as the site on which the advertisement is to be displayed but which are not visible from that site. **£50.00**

   3. All other advertisements. **£190.00**