

EXISTING BASEMENT PLAN.

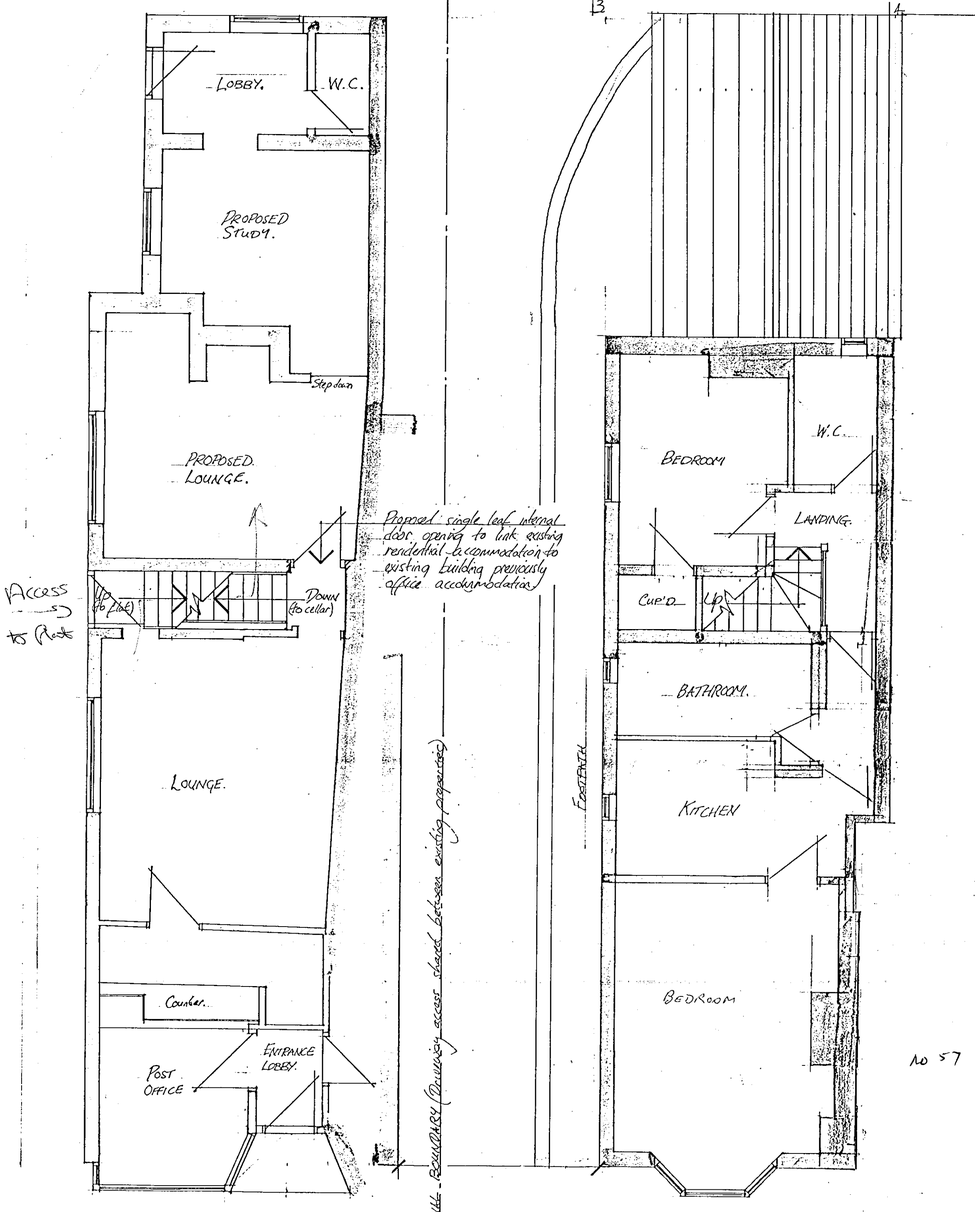

EXISTING GROUND FLOOR PLAN (showing change of use proposals at rear).

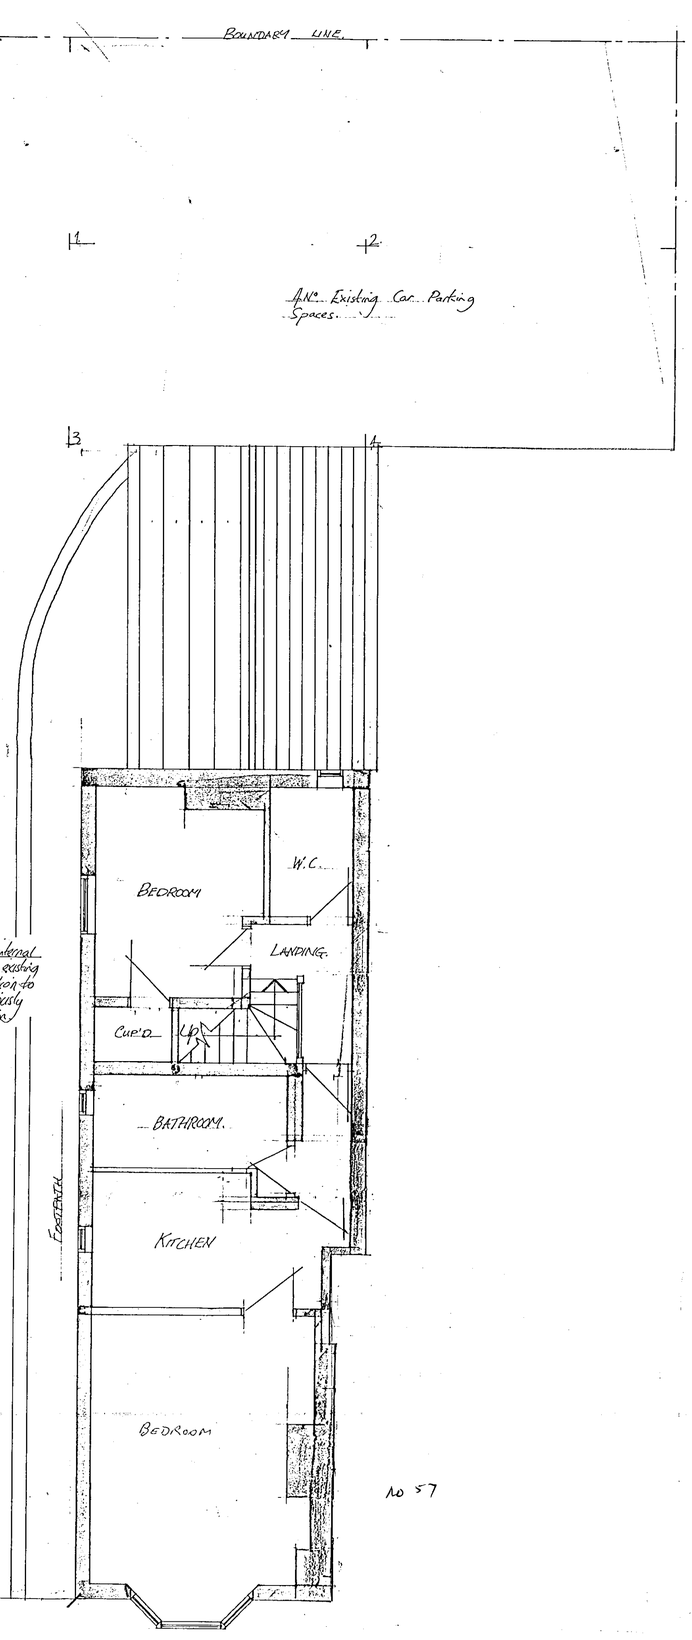

EXISTING FIRST FLOOR PLAN & SITE PLAN

07 FEB 2006 0508

APPROVED

CLIENT: MR. G. BUTLER.
ADDRESS: N° 55 HIGH STREET, LYNGARAVE, BERKSHIRE.
PROPOSAL: CHANGE OF USE FROM OFFICE ACCOMMODATION BACK TO RESIDENTIAL USE.
PLAN N°: GB00/001
SCALE: 1:50.