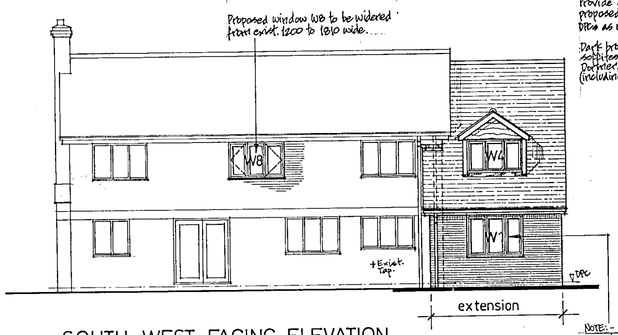

SOUTH WEST FACING ELEVATION

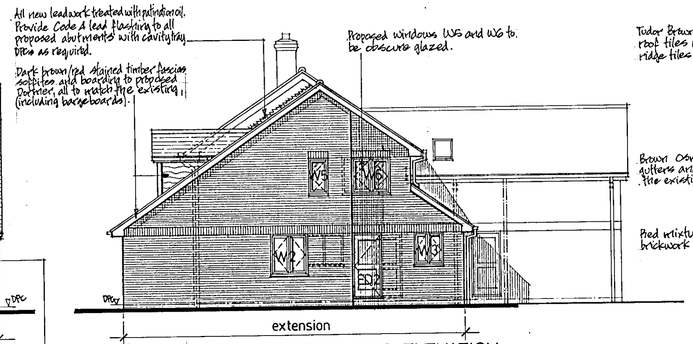

NOTE:- New fenestration W1-W8, plus door and frame ED2 to be brown treated UPVC, with leaded lights, all to match the existing.

SOUTH EAST FACING ELEVATION

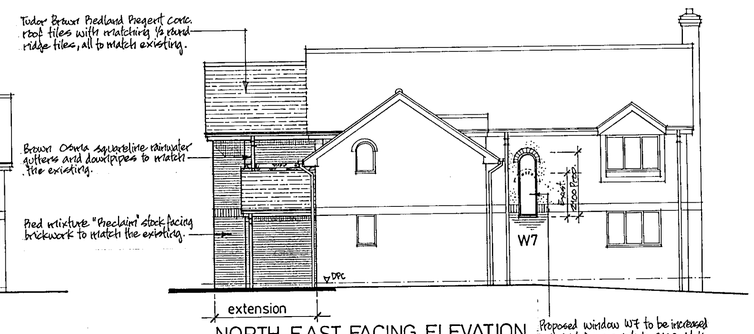

Proposed window W7 to be increased in height from exist. to 2400. Make good exist. render to suit.

NORTH EAST FACING ELEVATION

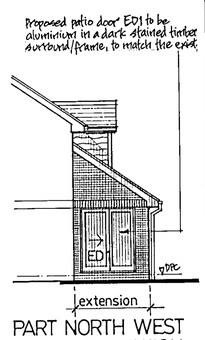

PART NORTH WEST FACING ELEVATION

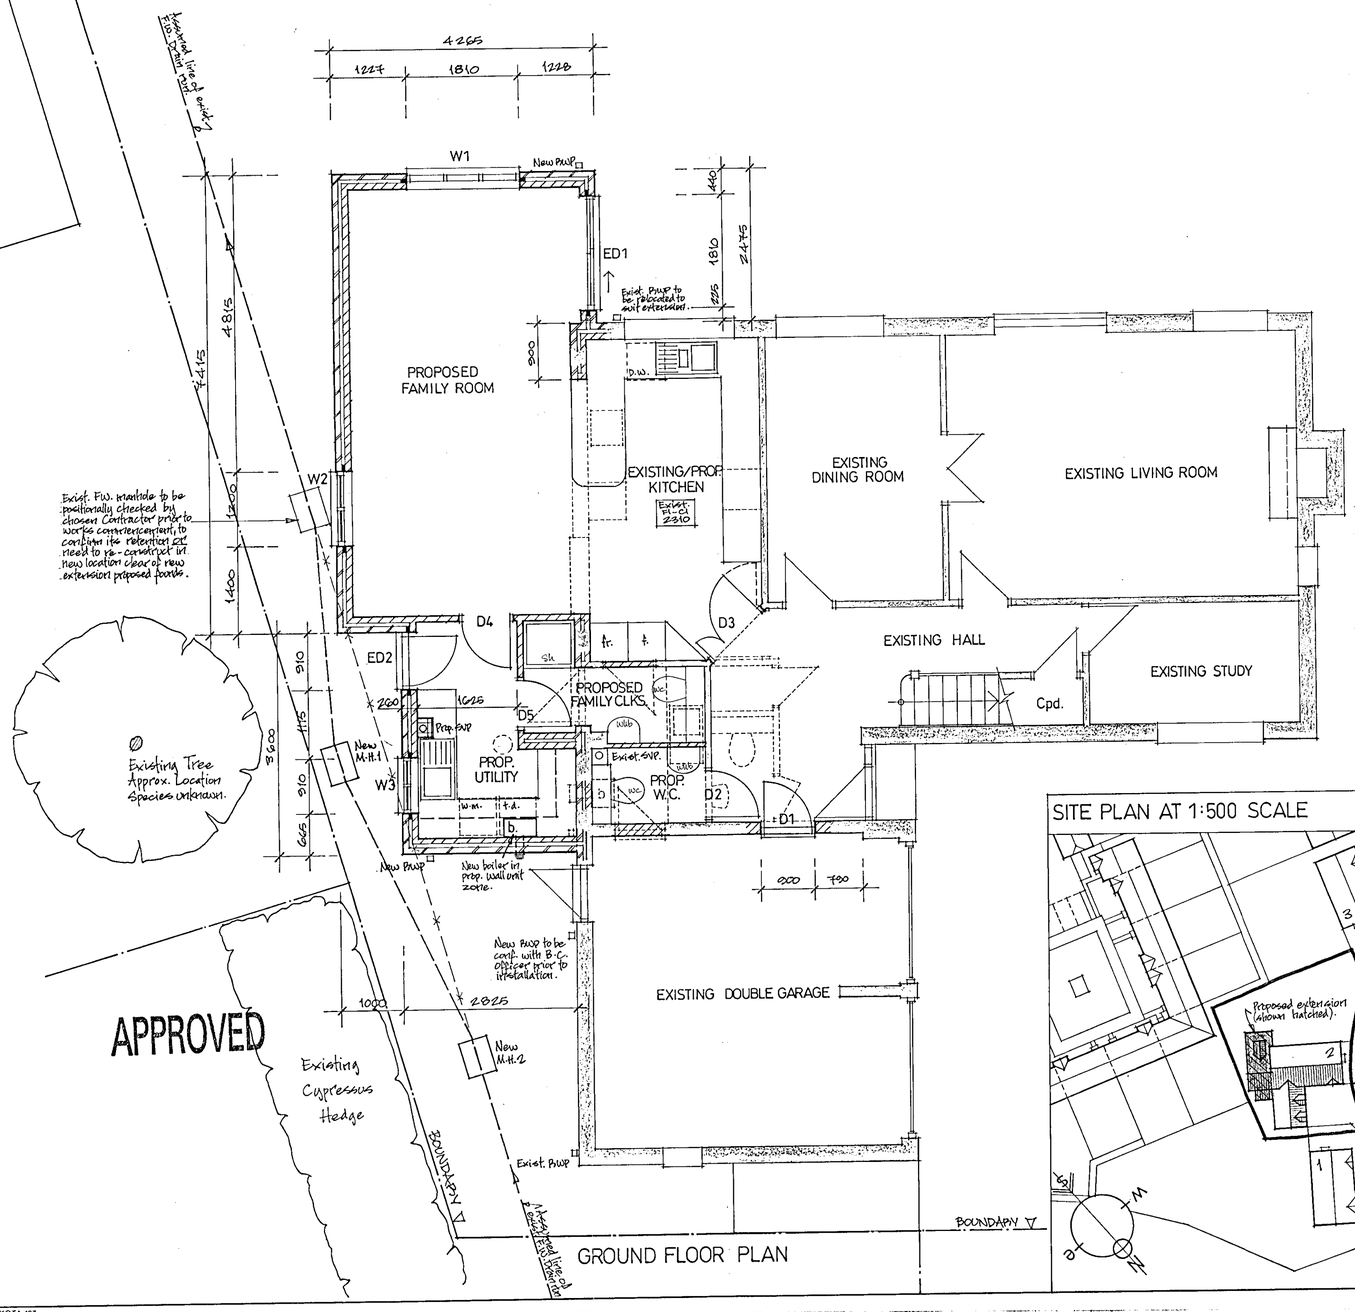

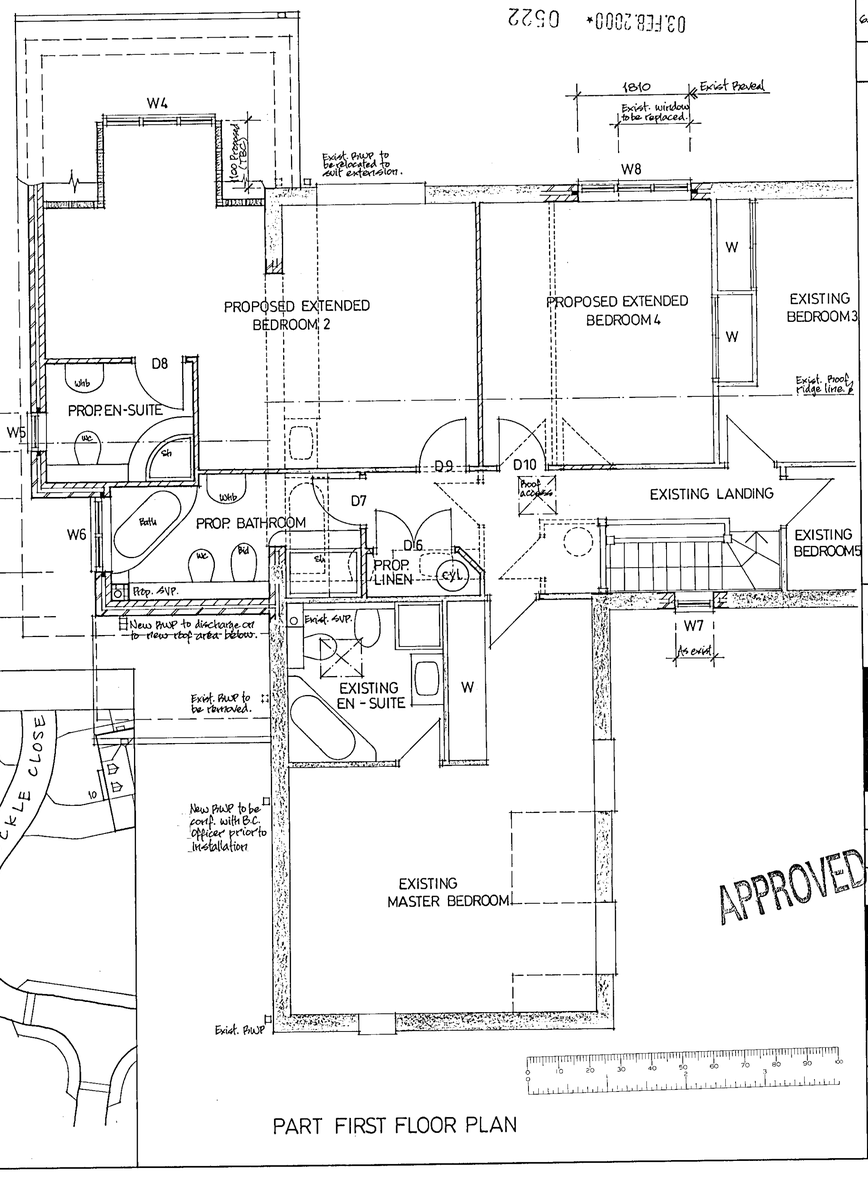

PART FIRST FLOOR PLAN

03.FEB.2000* 0522

Notes

1. DO NOT SCALE THIS DRAWING.
2. CONTRACTOR TO CHECK ALL DIMENSIONS ON SITE.
3. THIS DRAWING MUST NOT BE REPRODUCED WITHOUT PERMISSION.
4. Wall notation:-
   - Indicates existing wall to be retained.
   - Indicates existing walls to be carefully demolished.
   - Proposed 250 o/a thick Cavity wall construction, with fully filled insulated cavity with approved material.
   - Proposed internal partition in either blockwork or timber studwork.
   - Indicates proposed window reveal with "Thermalate" insulated cavity closer.
5. All new internal door openings to have full architrave detail.
6. Make good all existing walls/floors where affected by proposed works.

Revisions

Drawing for Mr and Mrs Batt. Proposed Extension and Internal Alteration Details. Plans and Elevations.

2 Honeysuckle Close
Pine Ridge
Crowthorne
Berks. RG45 6TR

Scale 1:50/1:100/1:500.

Date JANUARY 2000

Drawn PJC

Peter Card Associates
51 The Brackens
Pine Ridge, Crowthorne
Berks. RG45 6TB
tel. 01344 777458

Drawing Number	Revision
PCA/25/01	

DAKOTA 497

9 8/5/00


Track
Track
Spring
1500
2600
66.3m
Tennis Courts
Pine Wood
Pinewood House
2181
HONEY HILL
3971
5672
Lilac Cottage
Pine Cottage
Rose Cottage
68.0m
2969
3964
72.1m
68.0m
NINE MILE RIDE
Pinewood Cottages
70.4m
Sebastian's Memorial Hall
69.9m
Path (up)
Corner House
Post House
Crossways Cottage
Applegarth
LB
The Lodge
The Oaks
Sunny Side
The Birches
Pine Crest
Hill Rise
Oak Tree Farm
Woodhayes
Wandsley
Zephyr
Pine View
Lennox
Tinkerbell
55 Nine
Honeywood
The Willows
Fiddlis
6855
The Glen
ETL
4750
3430
NORTH
03.FEB.2000* 0522
2 HONEYSUCKLE CLOSE, PINE RIDGE, CROWTHORNE - LOCATION PLAN AT 1: 2500 SCALE