

EAST

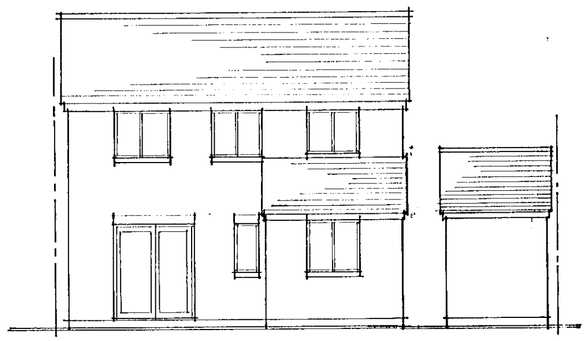

NORTH

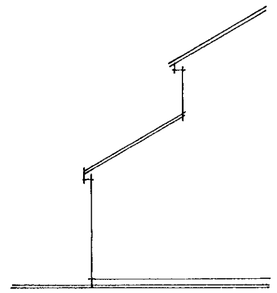

WEST

EXISTING ELEVATIONS 1:100

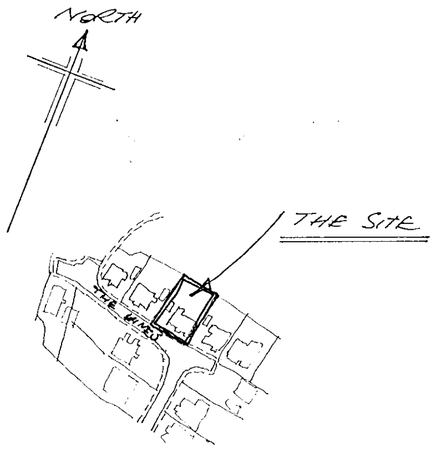

LOCATION PLAN 1:2500

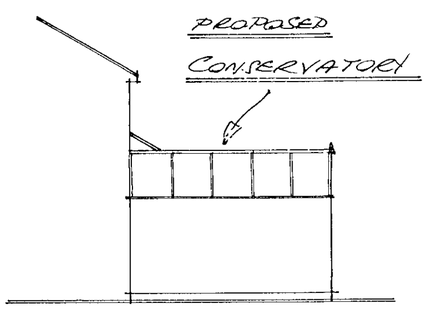

EAST

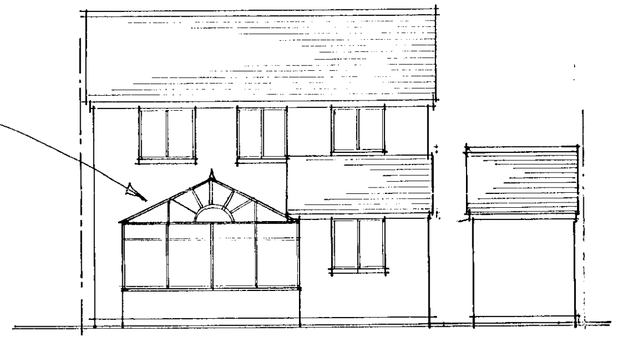

NORTH

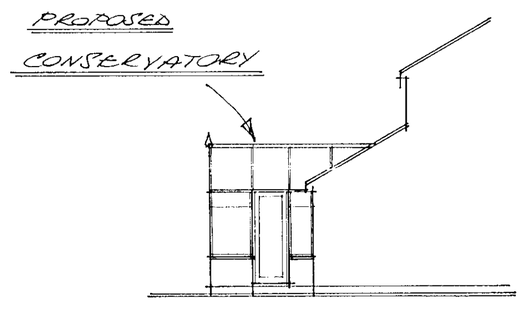

WEST

PROPOSED ELEVATIONS 1:100

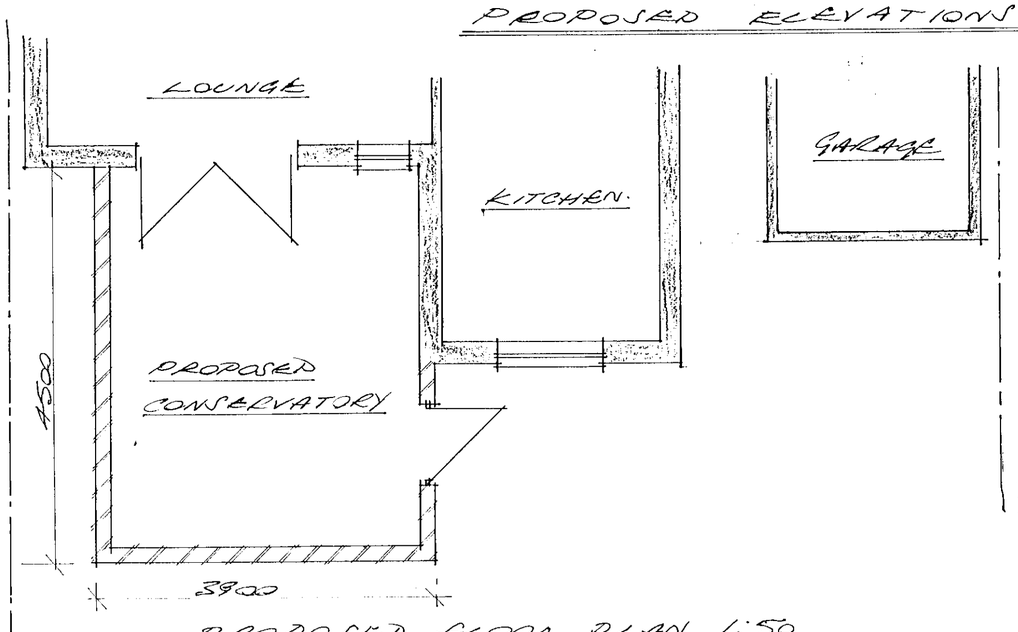

PROPOSED FLOOR PLAN 1:50

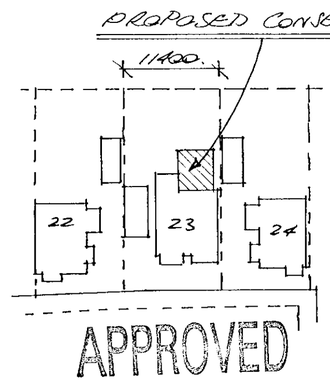

LAYOUT PLAN 1:500

REVISED PLAN
0922

GENERAL NOTES:

ROOF Polycarbonate sheeting in patent glazing bars.

WINDOWS & DOORS Double glazed units in white UPVC frames.

WALLS: Red Brickwork to match exist. & Existing.



PROPOSED CONSERVATORY.	REVISIONS	SCALES	DRG Nº.
CLIENTS:- MR & MRS CARTER. 23 THE VINES. BARKHAM. WOKINGHAM. BERKS.	"A" APRIL 2000	1:2500	990089/1/A
	BOUNDARYS & GARAGE POSITION AMENDED.	1:500 1:100 1:50	
PLANS & ELEVATIONS.			



EXISTING ELEVATIONS 1:100

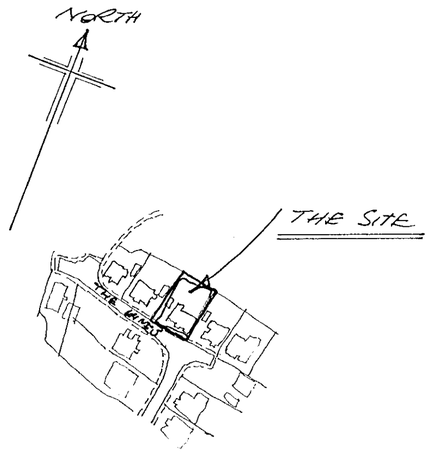

LOCATION PLAN 1:2500

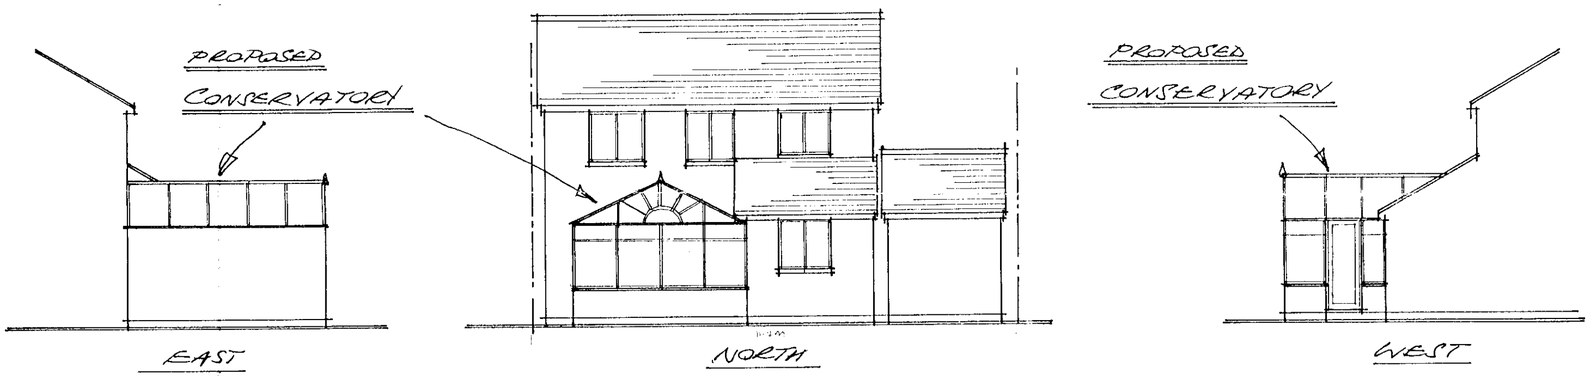

PROPOSED ELEVATIONS 1:100

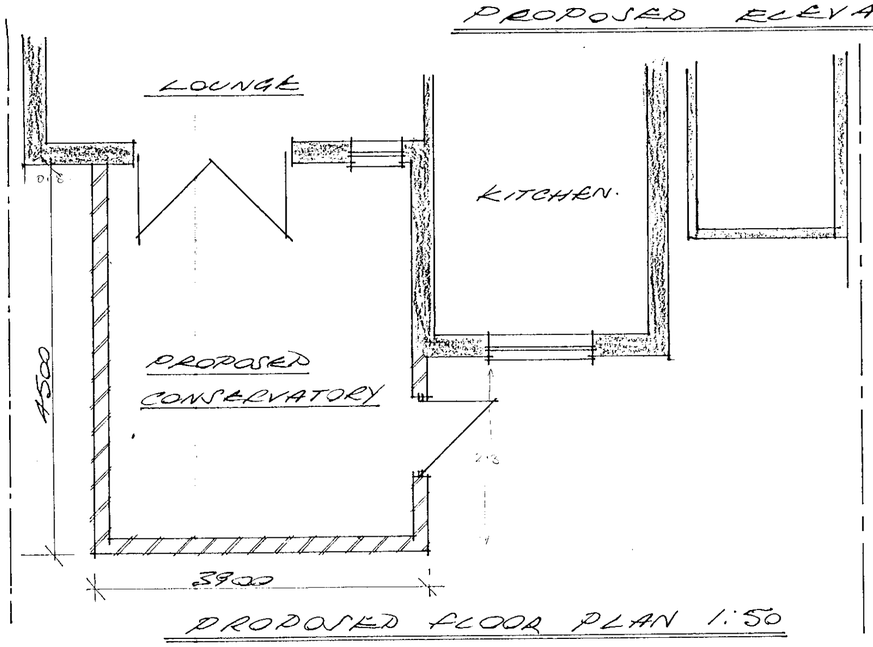

PROPOSED FLOOR PLAN 1:50

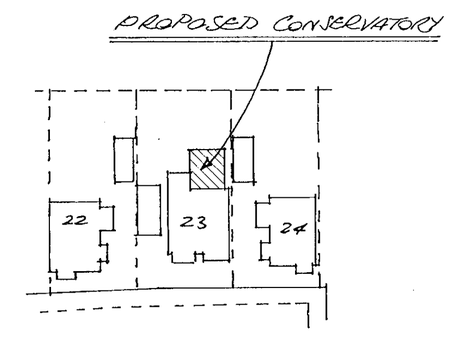

LAYOUT PLAN 1:500

GENERAL NOTES.

ROOF Polycarbonate sheeting in patent glazing bars.

WINDOWS & DOORS Double glazed units in white UPVC frames.

WALLS. Red brickwork to match cills & existing.

13.MAR2000* 0922

SUPERSEDED

PROPOSED CONSERVATORY.	REVISIONS	SCALES	DRG No.
CLIENTS:- MR & MRS CARTER. 23 THE VINES. BARKHAM. WOKINGHAM. BERKS.			990089/1
PLANS & ELEVATIONS.			