14.MAR2000* 0934

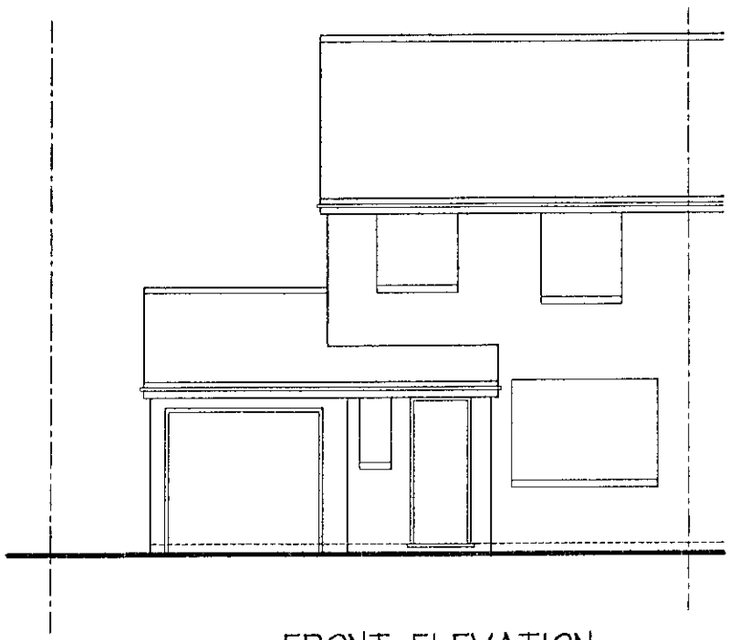

FRONT ELEVATION

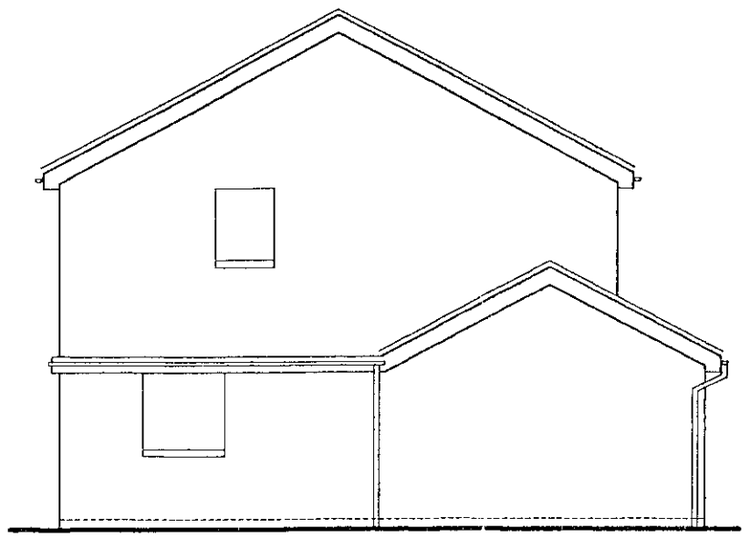

SIDE ELEVATION

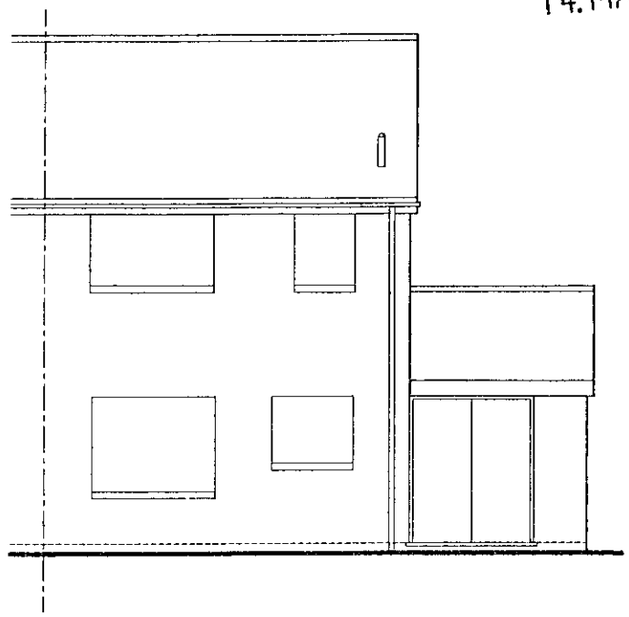

REAR ELEVATION

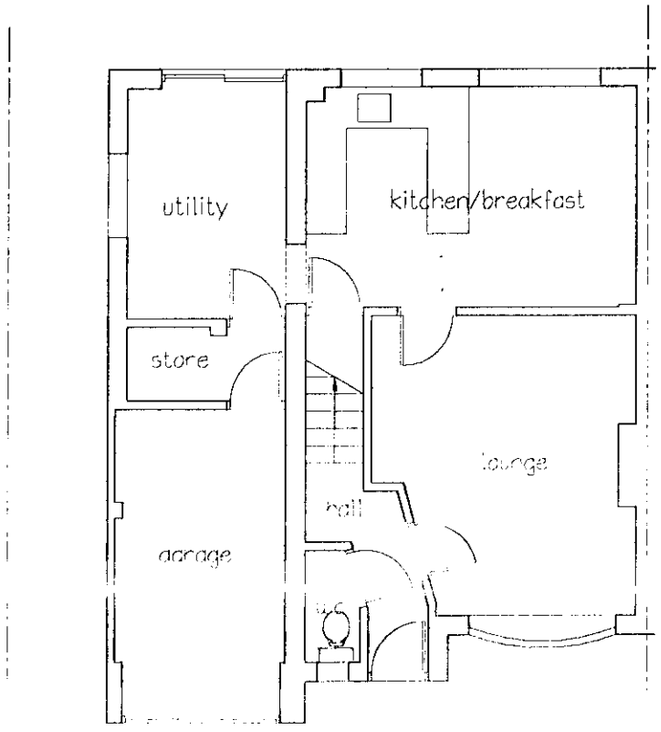

GROUND FLOOR PLAN

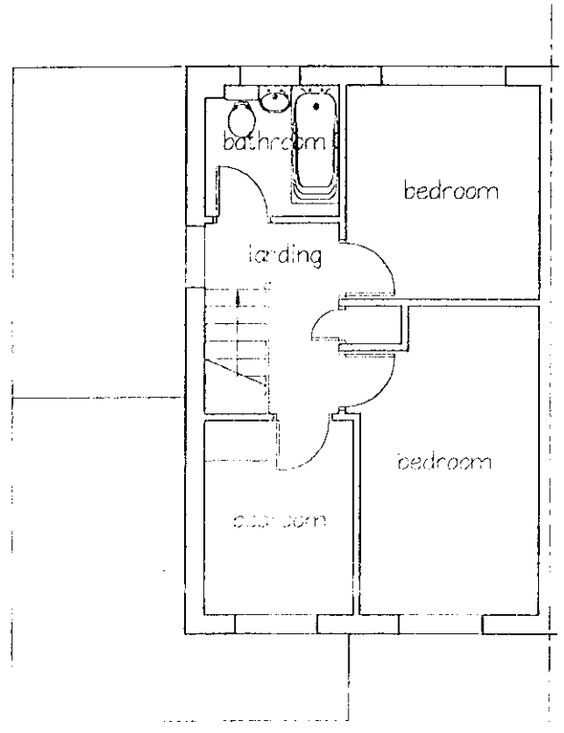

FIRST FLOOR PLAN

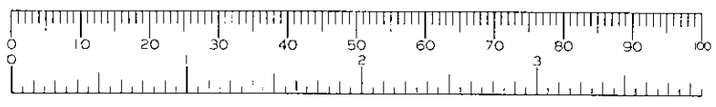

Job 4 Cornet Way Woodley, Reading	Date Mar 00	Building contractor to verify all dimensions prior to setting out, commencing works or detailing shop drawings. Any discrepancies are to be reported to the supervising officer immediately. Do not scale from this drawing. © Copyright	Architectural Services 21 Fairway Avenue, Twyhurst, Reading RG30 4QA Tel: Reading (0118) 942 1655 Architectural Design–Planning–Appeals–Surveys
Drawing Title Proposed First floor Side Extension Existing Plans & Elevations	Scale 1:100		
	Drawn by PS	Drawing No 00752/03	Revision

14.MAR2000* 0934

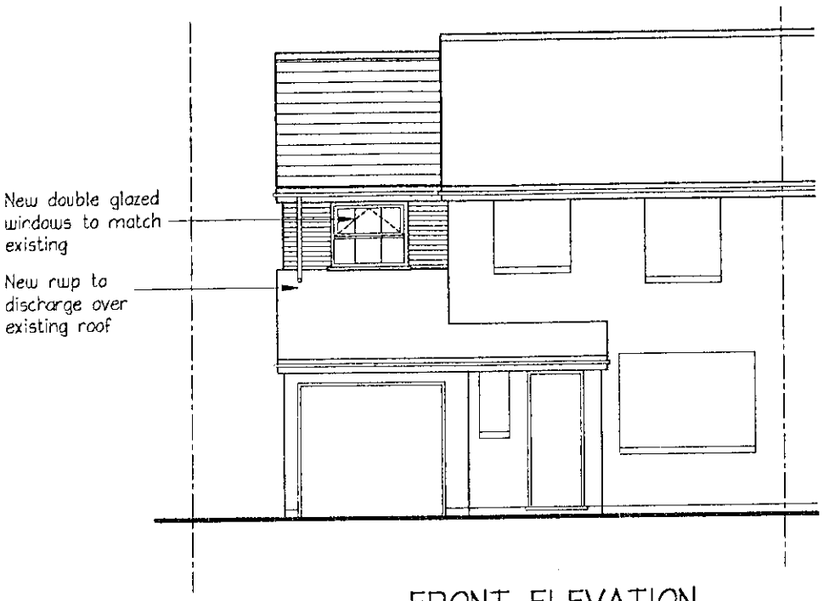

FRONT ELEVATION

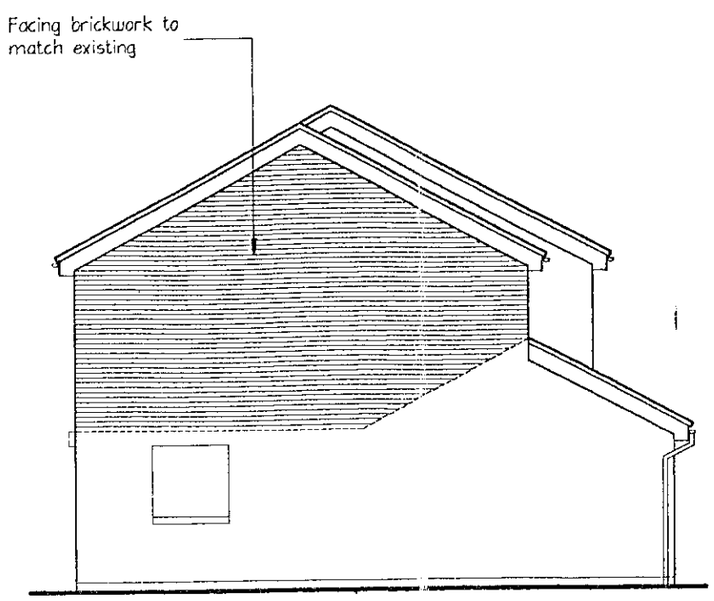

SIDE ELEVATION

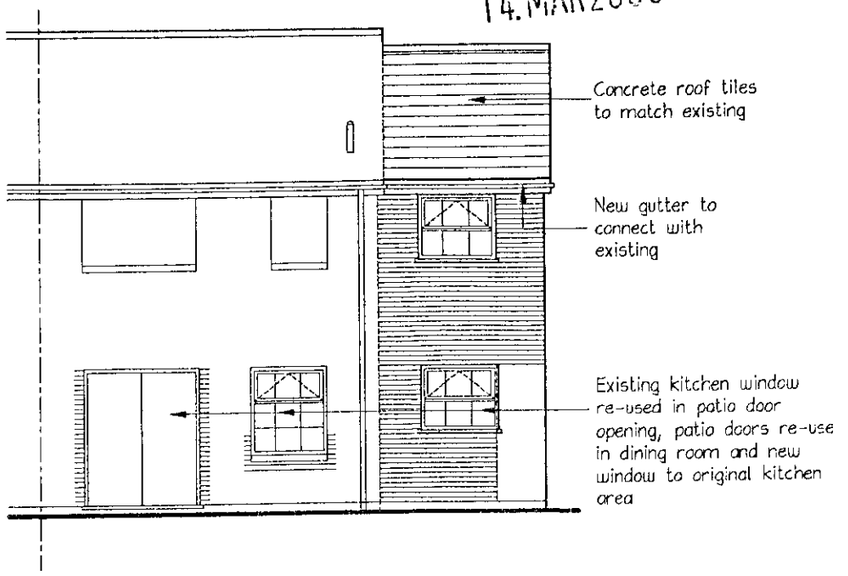

REAR ELEVATION

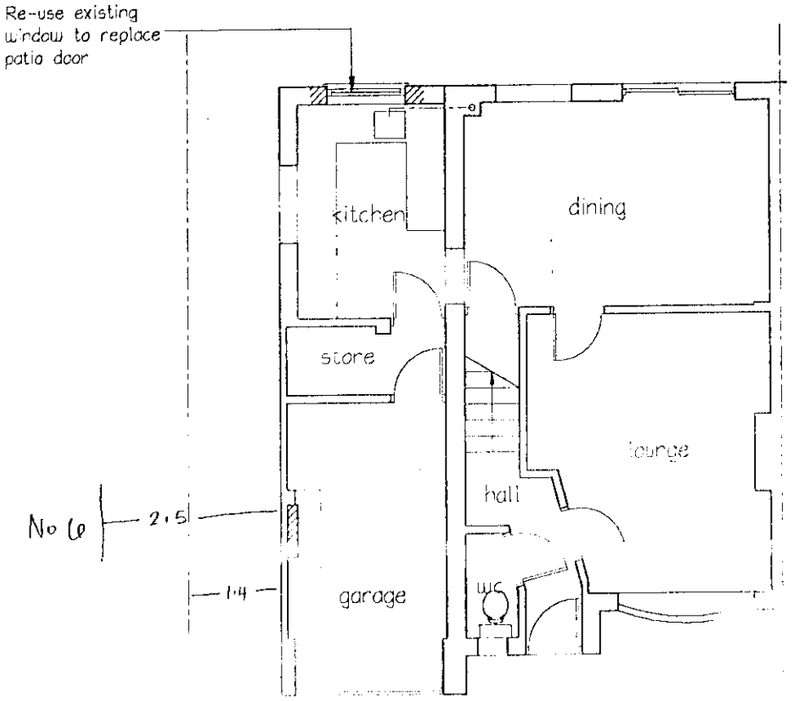

GROUND FLOOR PLAN

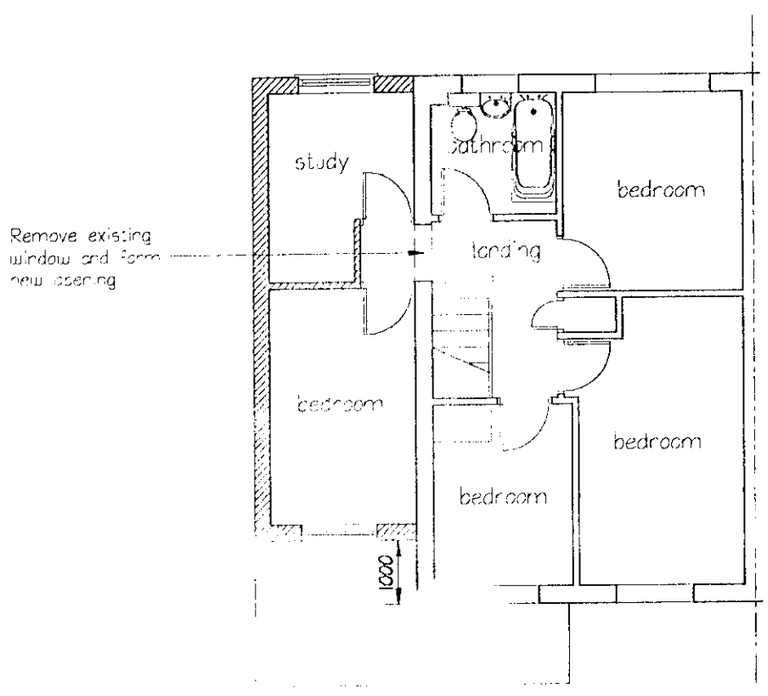

FIRST FLOOR PLAN

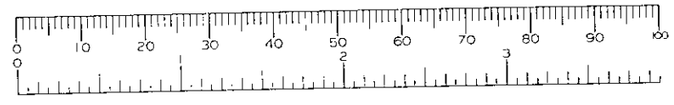

1/100

Job: 4 Comet Way, Woodley, Reading	Date: Mar 00	Building contractor to verify all dimensions prior to setting out, commencing works or detailing shop drawings. Any discrepancies are to be reported to the undersigned prior to proceeding. Do not scale from this drawing. © Copyright	Architectural Services 21 Fairway Avenue, Wokingham, Reading RG30 1QA Tel: Reading (0118) 942 1655 Architectural Design–Planning–Appeals–Surveys
Drawing Title: Proposed First floor Side Extension Proposed Plans & Elevations	Scale: 1:100		
	Drawn by: PS	Drawing No: 00752/04 Revision:	