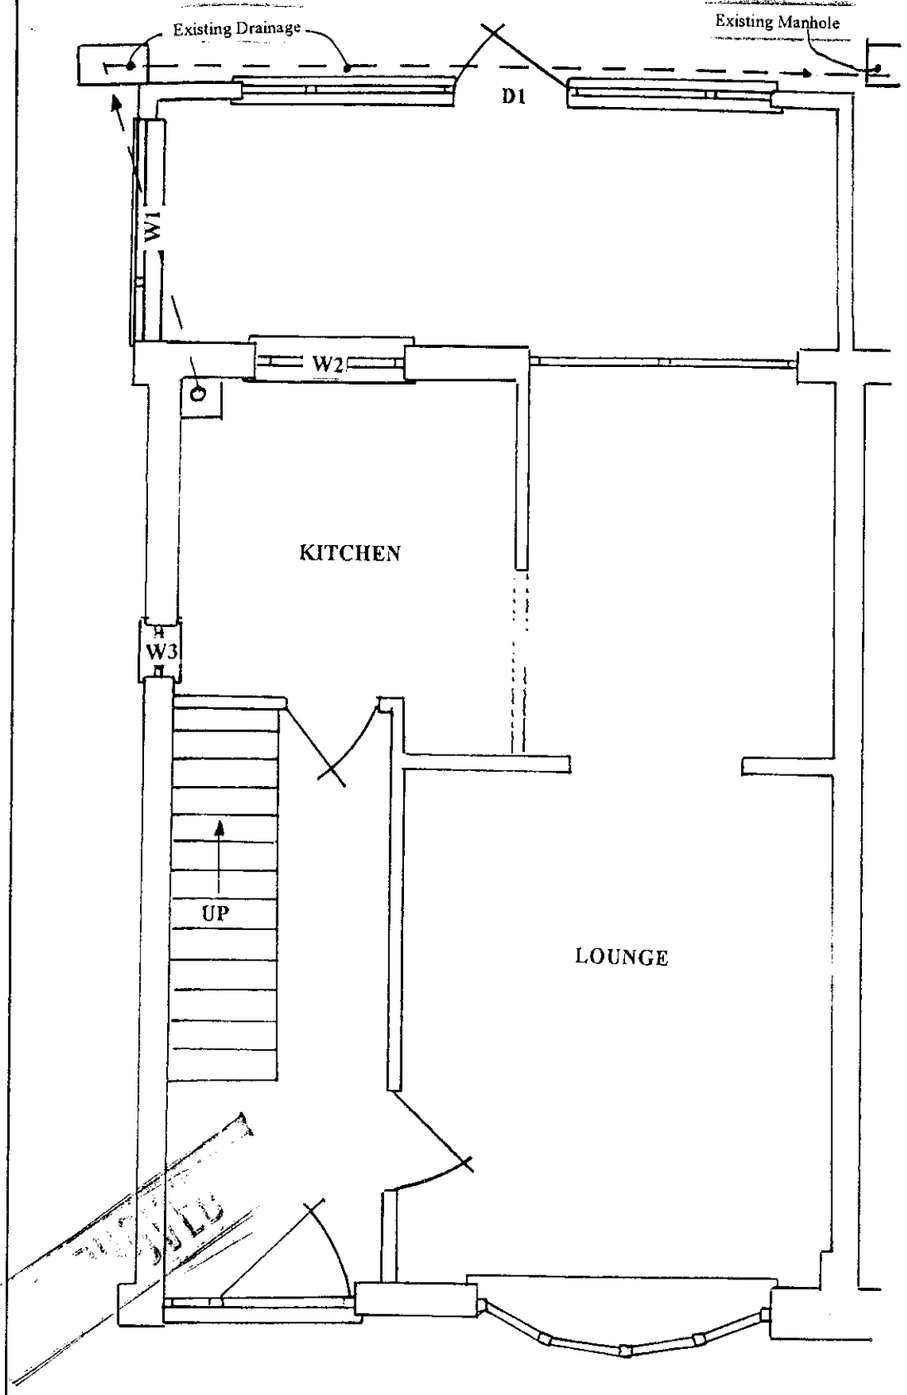

EXISTING GROUND FLOOR

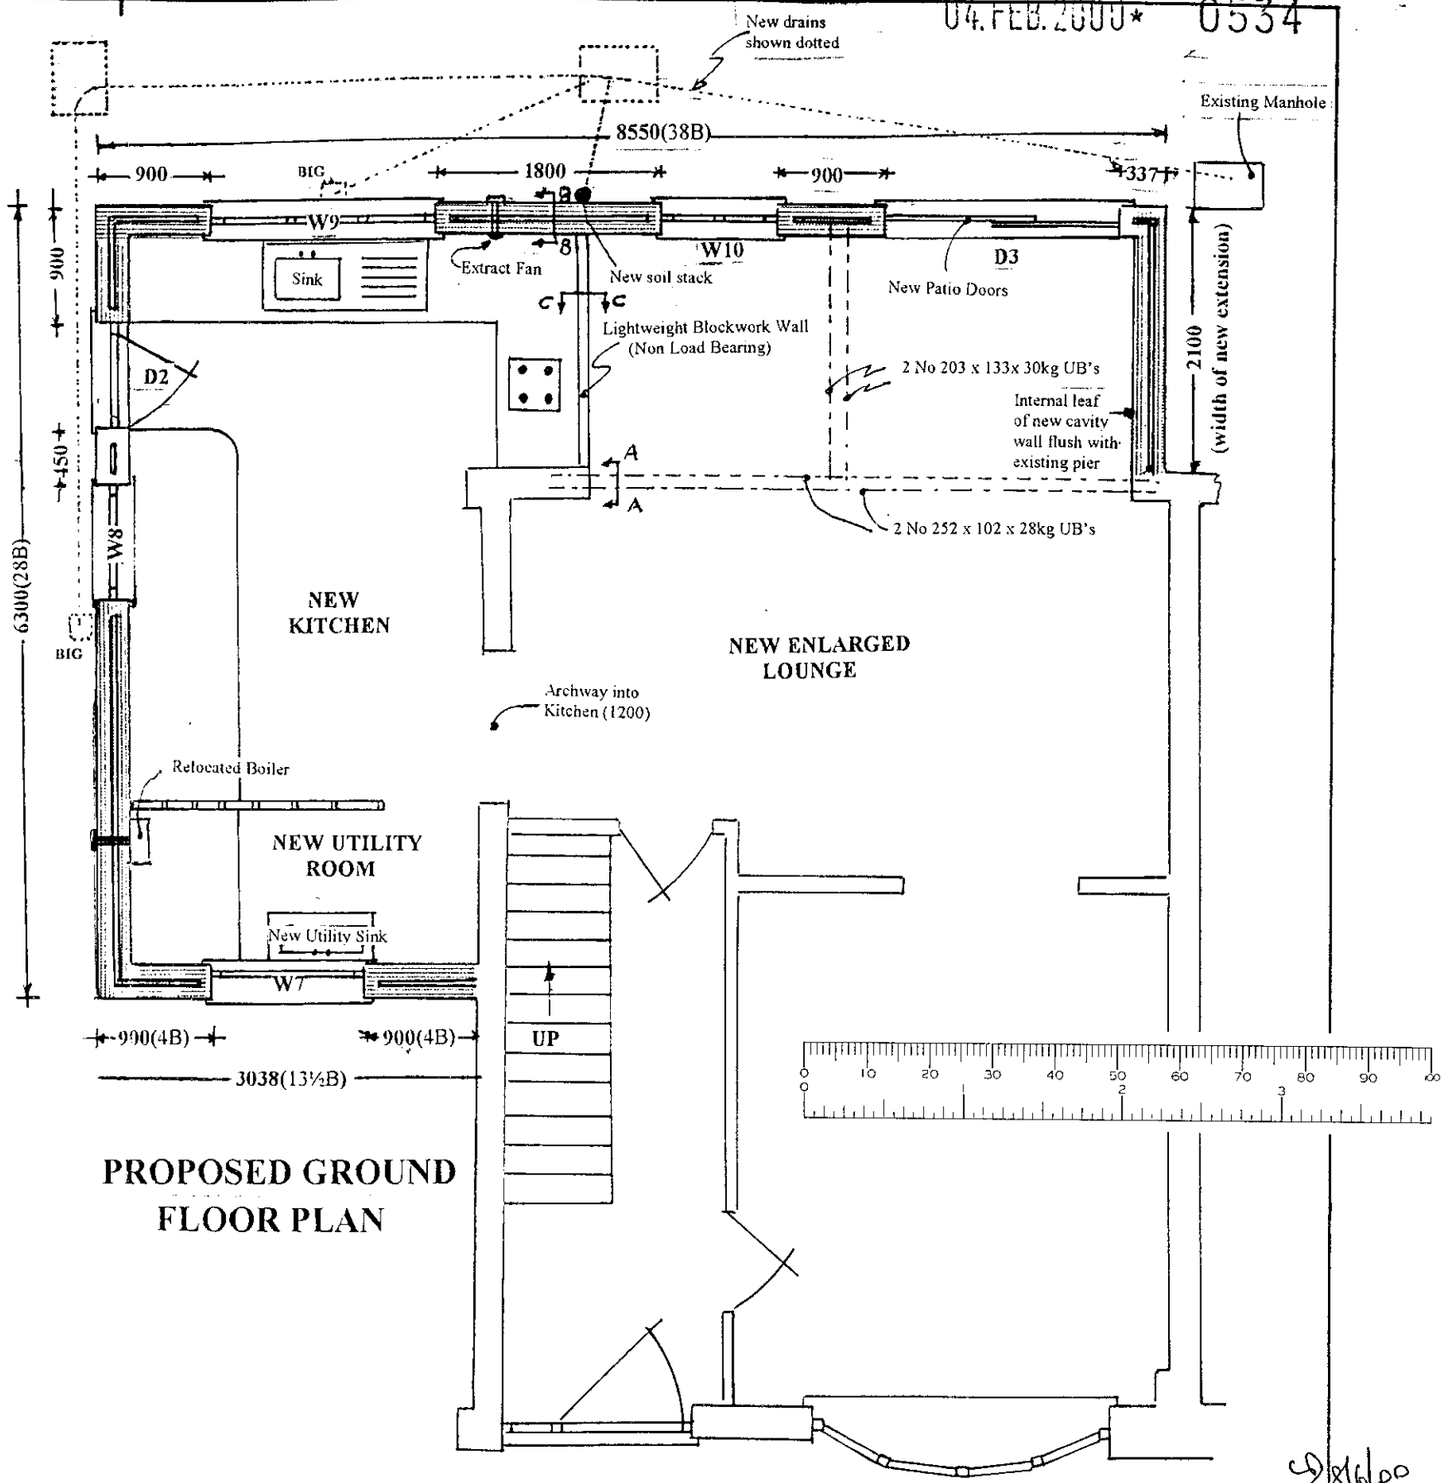

PROPOSED GROUND FLOOR PLAN

04.FEB.2000* 0534

9/6/00

	NOTES: Amended design to application 99/70151/F to accommodate WDC concerns **All dimensions must be checked on site and not scaled from this drawing.**	**Client** MR & MRS POWELL	**Scale** 1 : 50	**Drawing Title** EXISTING & PROPOSED GROUND FLOOR PLANS
		Job Title EXTENSION WORKS TO 14 PLUMTREES ,. EARLEY READING, BERKS, RG6 5QQ	**Drawn by** Jackbarn **Date** Feb 2000	**Drg No.** POW/03/00 **Rev** A

420×297mm A3

04.FEB.2000* 0534

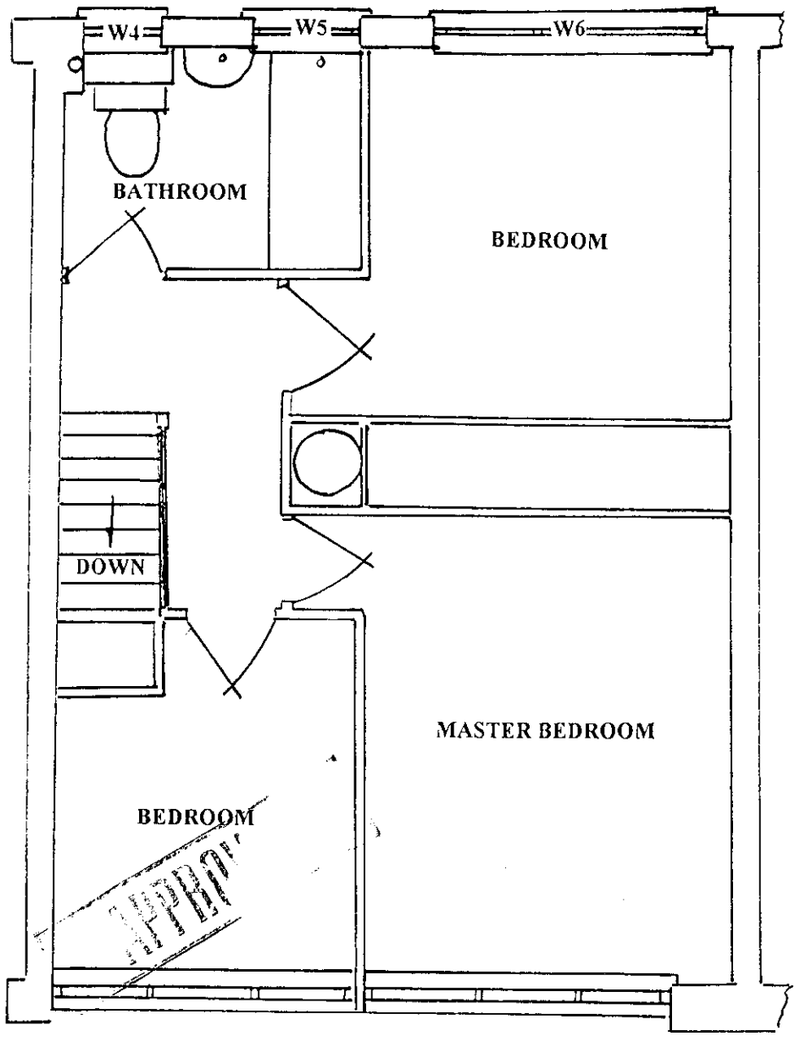

EXISTING
FIRST FLOOR

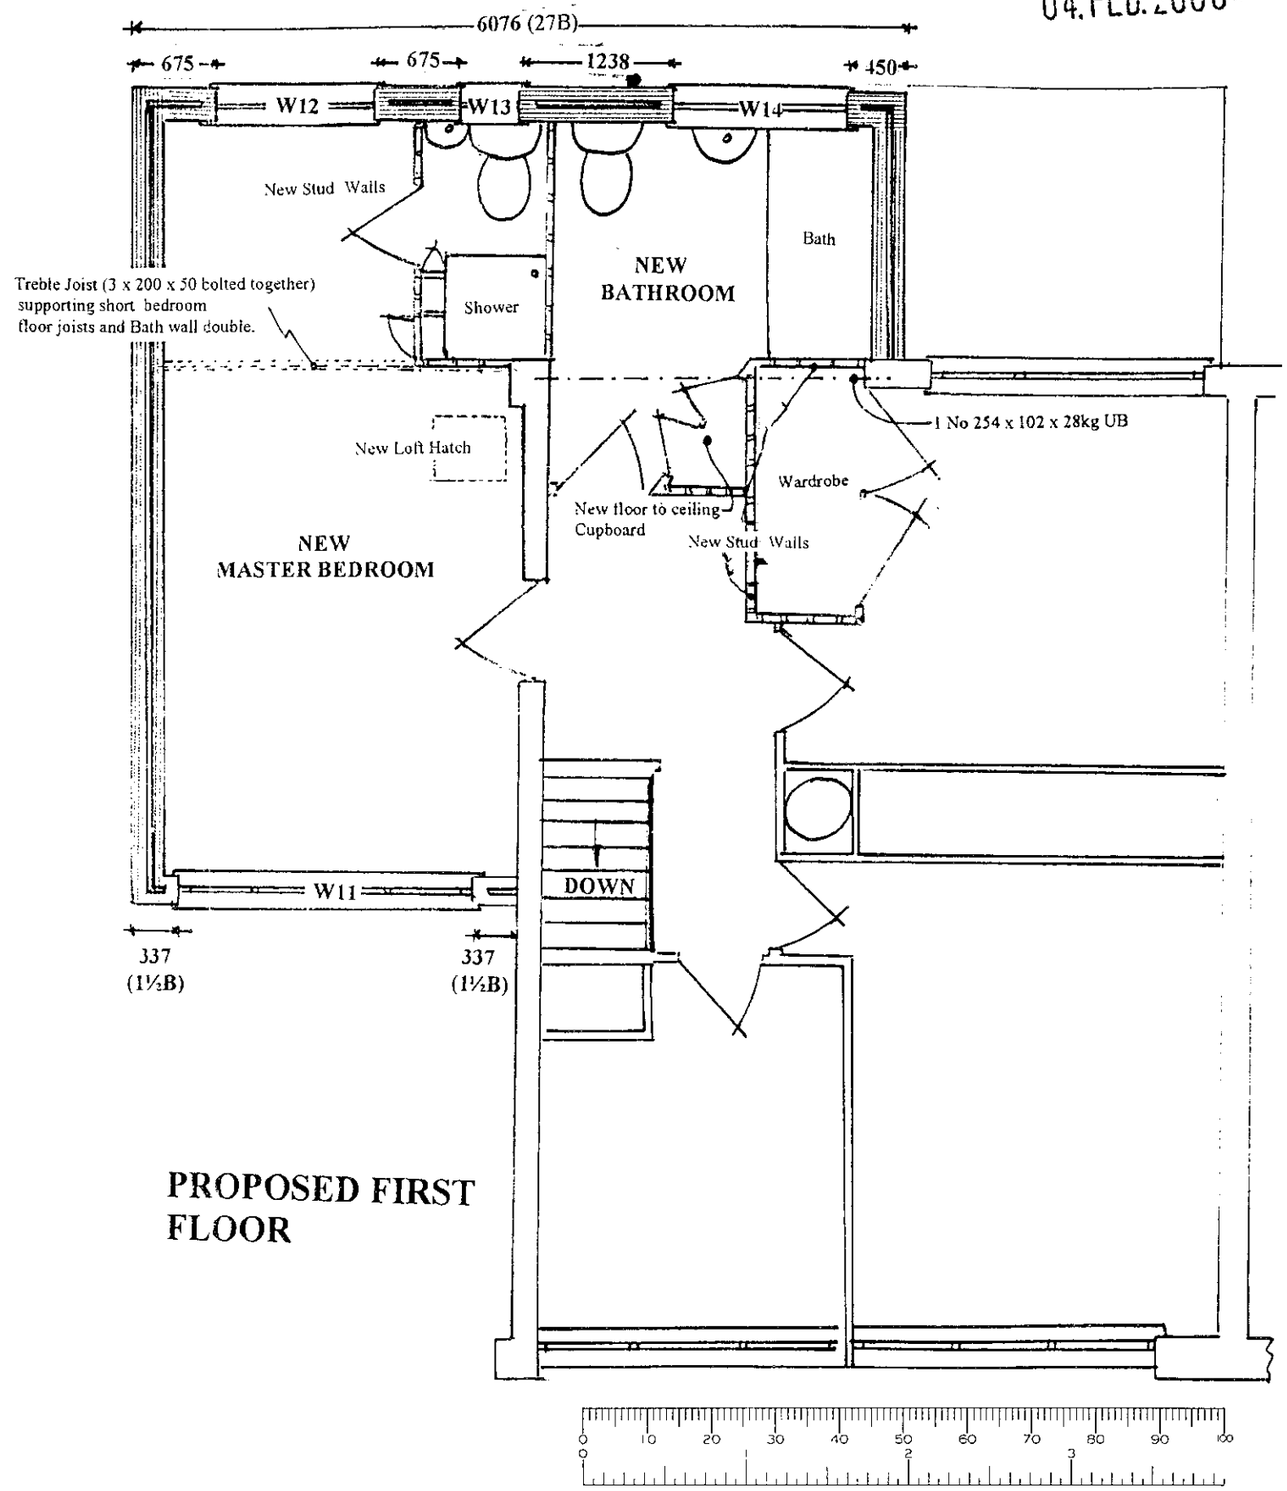

PROPOSED FIRST
FLOOR

	NOTES: All dimensions must be checked on site and not scaled from this drawing.	Client MR & MRS POWELL	Scale 1 : 50	Drawing Title EXISTING & PROPOSED FIRST FLOOR PLANS
		Job Title EXTENSION WORKS TO 14 PLUMTREES , EARLEY READING, BERKS, RG6 5QQ	Drawn by Jackbarn Date Feb 2000	Drg No. POW/04/00
				Rev A

420×297mm A3

28/6/00

04.FEB.2000* 0534

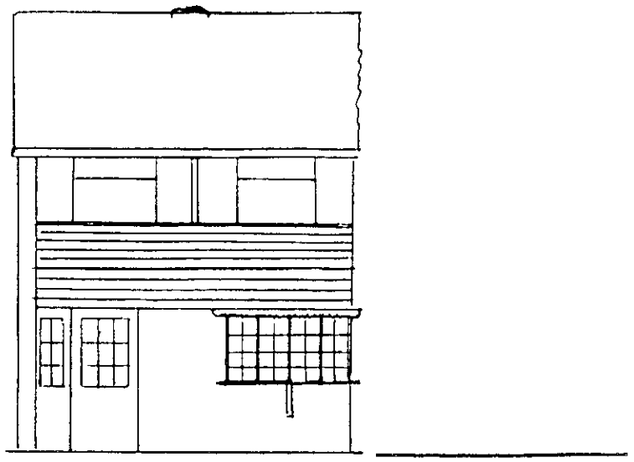

FRONT

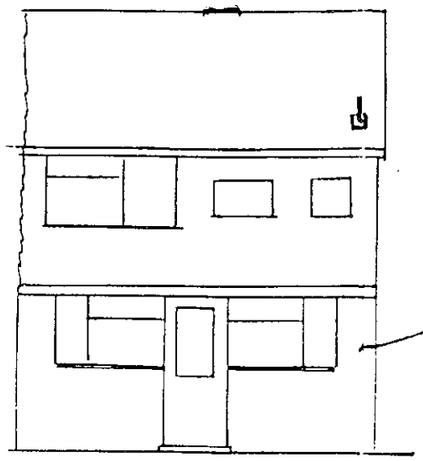

REAR

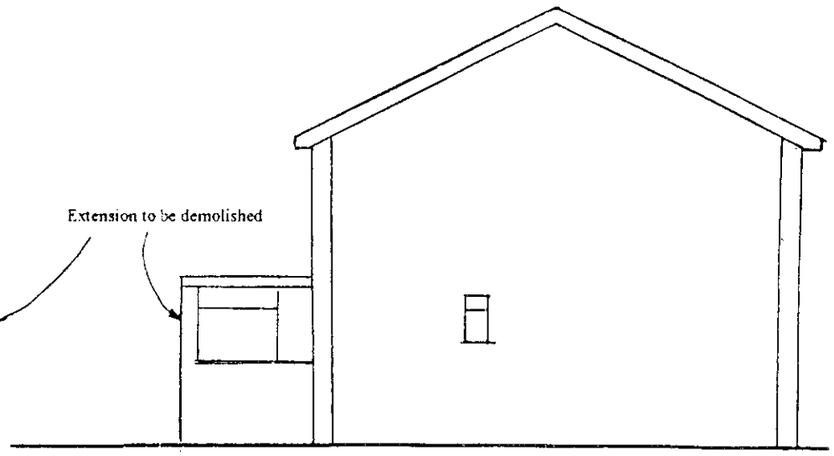

SIDE

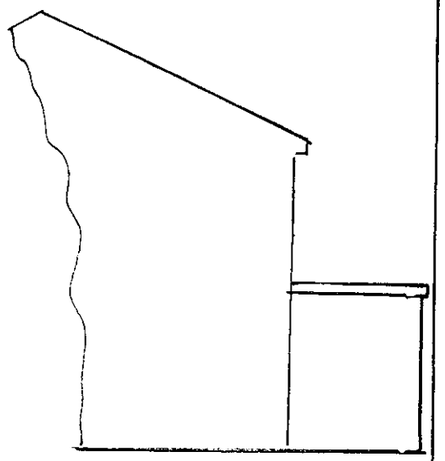

SW FACING SIDE

EXISTING ELEVATIONS

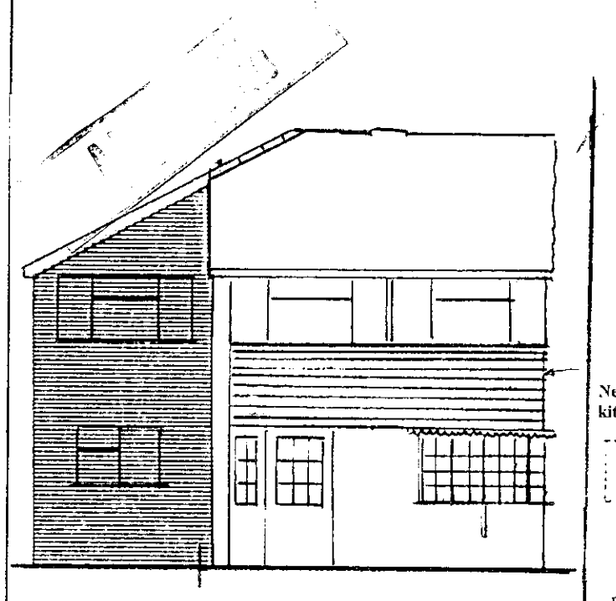

FRONT

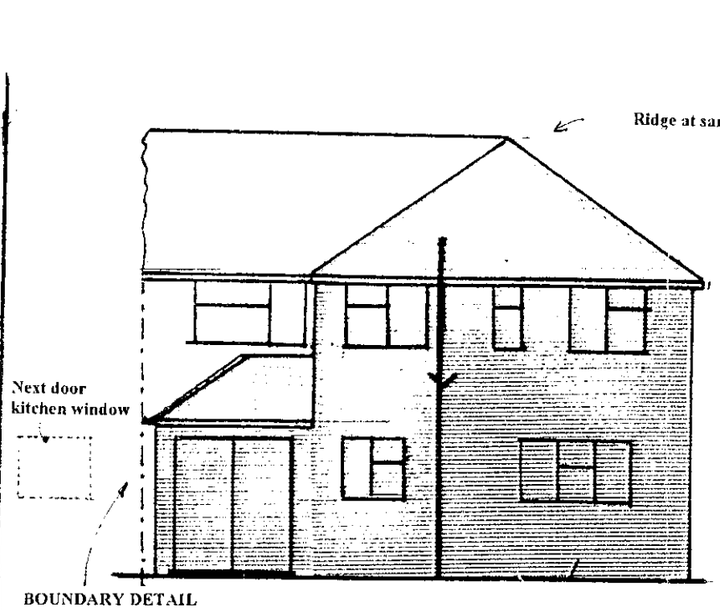

REAR

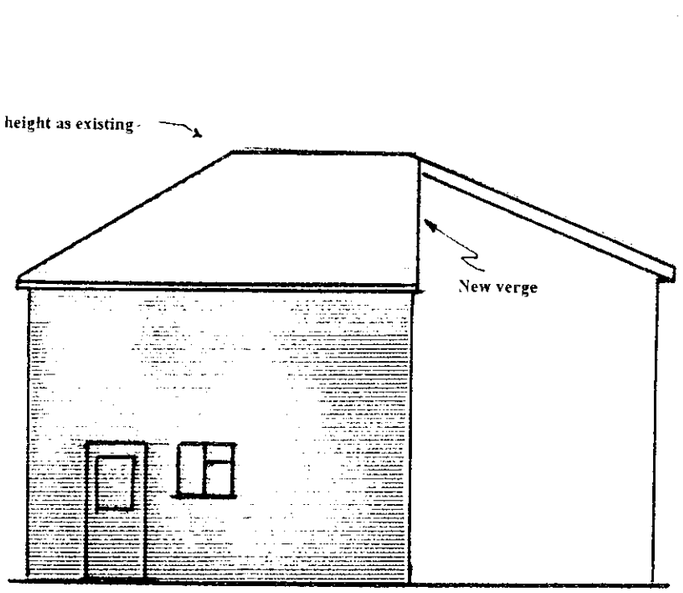

SIDE

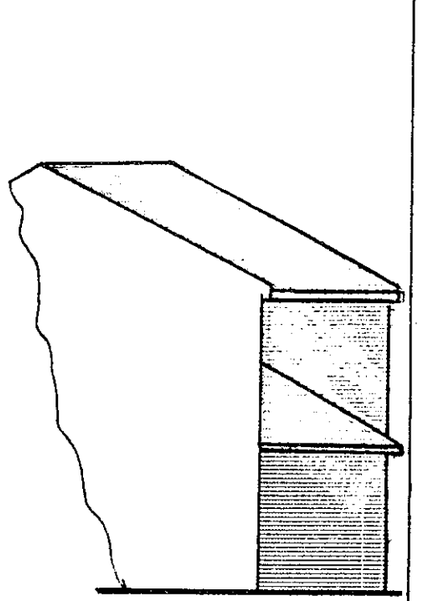

SW FACING SIDE

PROPOSED ELEVATIONS

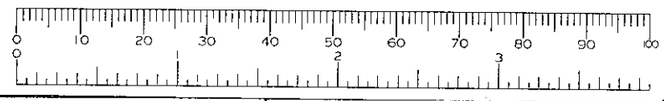

8/6/00

NOTES:

Amended design to application 99/70151/F to accommodate WDC concerns

All dimensions must be checked on site and not scaled from this drawing.

Client: MR & MRS POWELL

Job Title: EXTENSION WORKS TO 14 PLUMTREES, EARLEY READING, BERKS, RG6 5QQ

Scale: 1 : 100

Drawn by Jackbarn

Date: Feb 2000

Drawing Title: EXISTING & PROPOSED ELEVATIONS

Drg No.: POW/O6/00

Rev: A

420×297mm A3

04.FEB.2000 0534

ROOF STRUCTURE 1 : 100

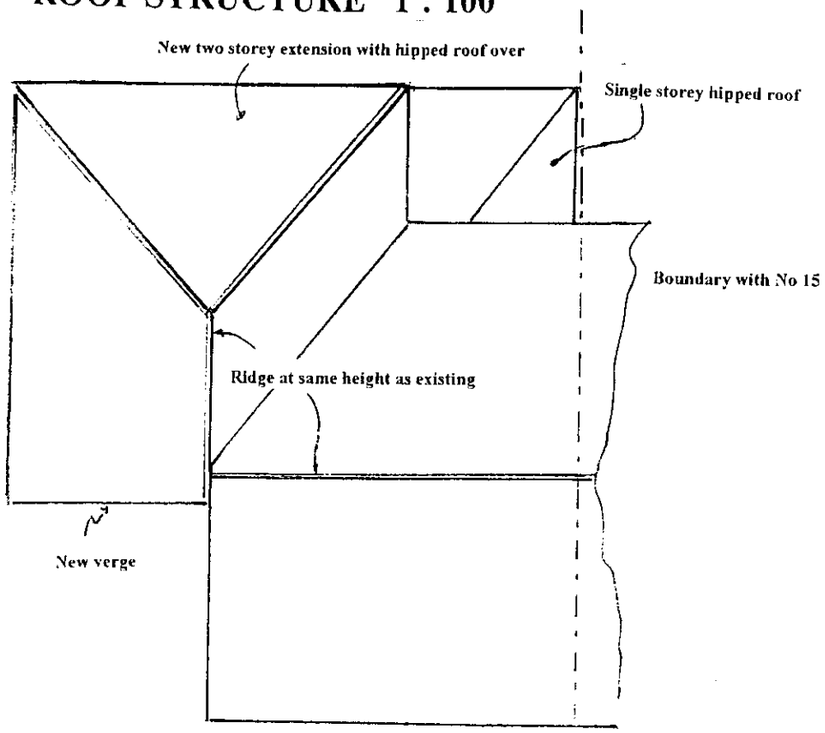

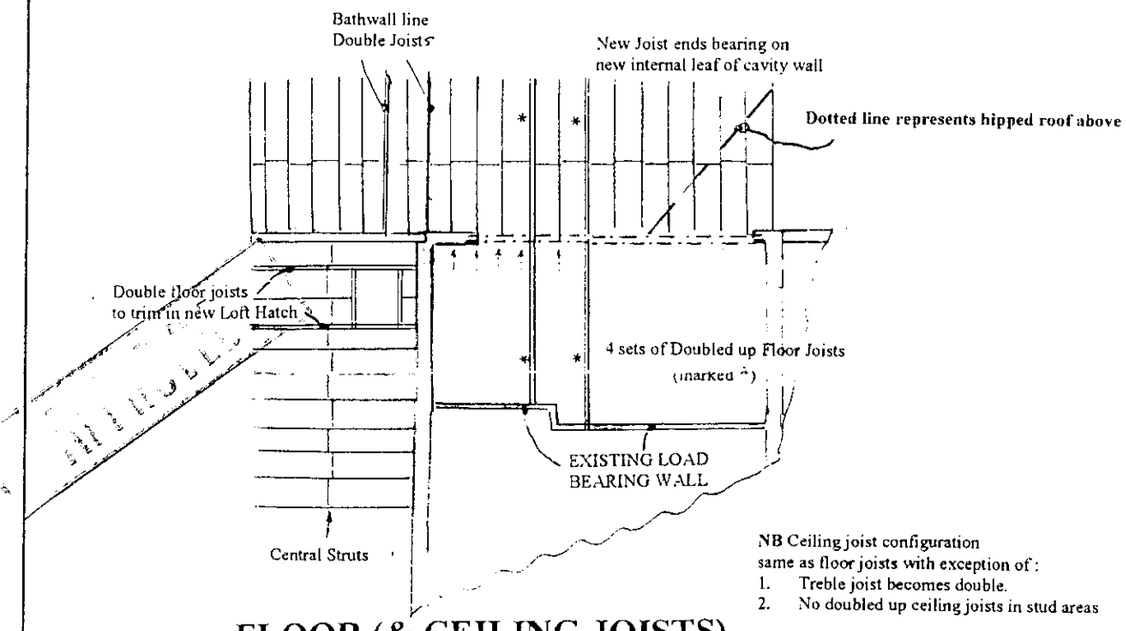

NB Ceiling joist configuration
same as floor joists with exception of :
1. Treble joist becomes double.
2. No doubled up ceiling joists in stud areas

FLOOR (& CEILING JOISTS) STRUCTURE 1 : 100

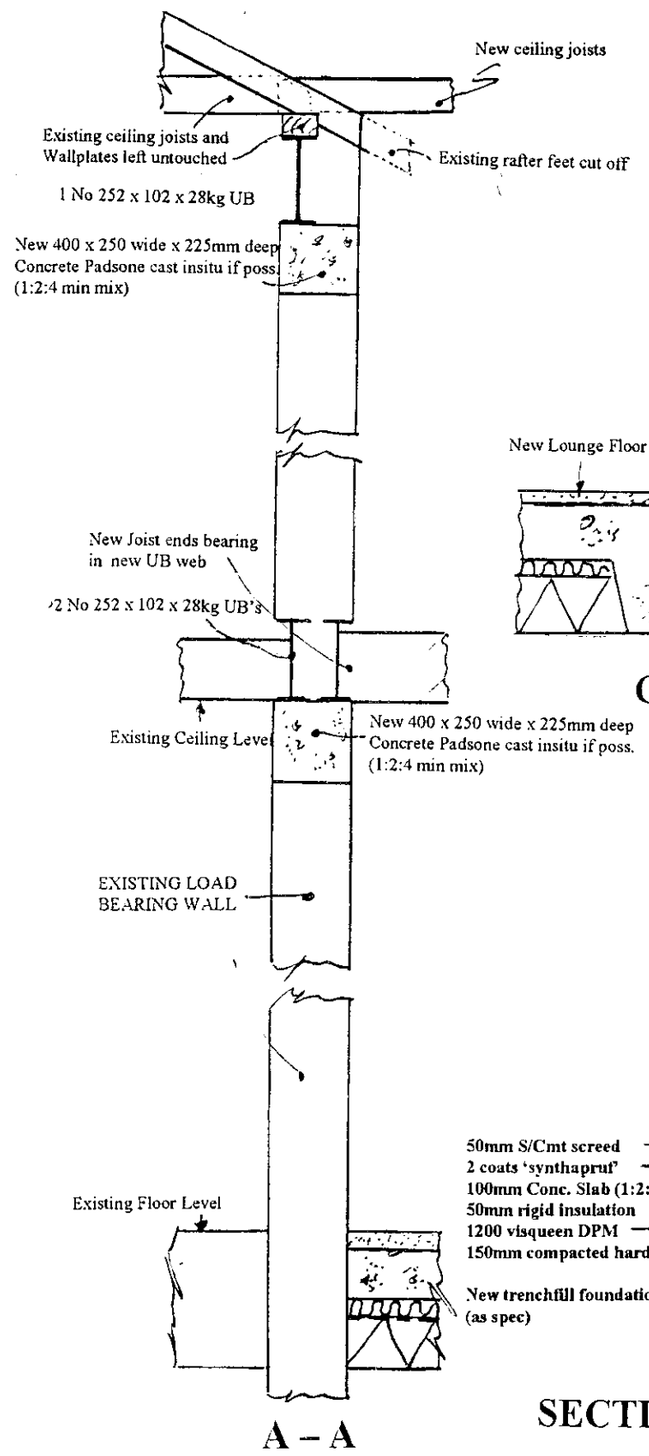

A – A

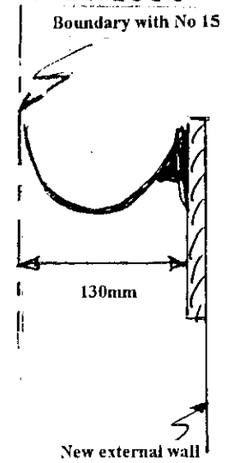

D - D

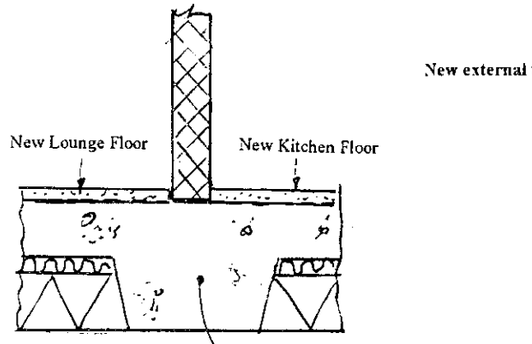

C - C

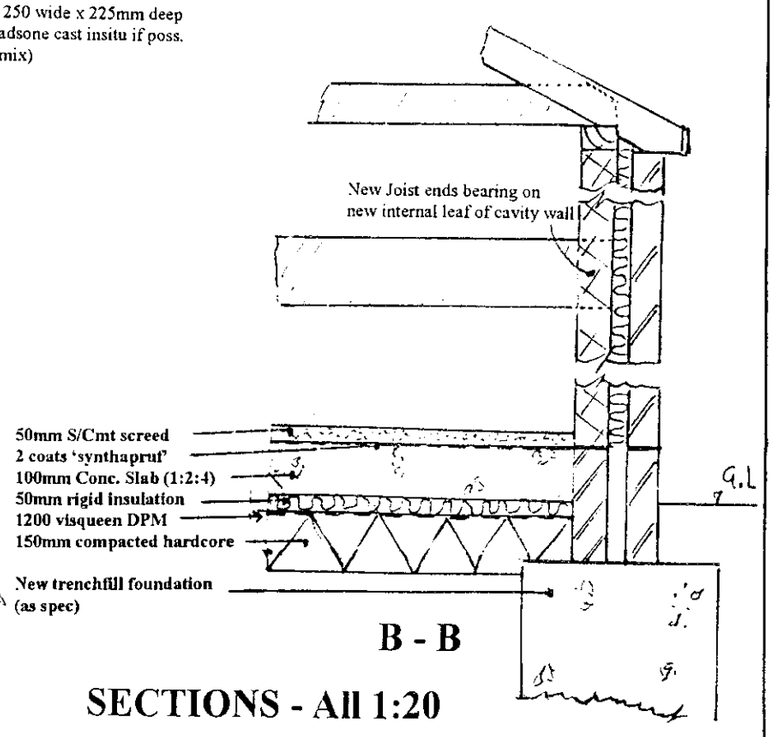

B - B

SECTIONS - All 1:20

NOTES:

Amended design to application 99/70151/F to accommodate WDC concerns

All dimensions must be checked on site and not scaled from this drawing.

Client: MR & MRS POWELL	Scale: As shown
Job Title: EXTENSION WORKS TO 14 PLUMTREES , EARLEY READING, BERKS, RG6 5QQ	Drawn by: Jackbarn
	Date: Feb 2000
Drawing Title: SECTIONS & ROOF PLAN	
Drg No.: POW/05/00	Rev: A

420 × 297mm A3