Notes
© This drawing is copyright and must not be reproduced or copied to any third party without the written permission of Norder Design Associates Ltd.
All dimensions must be checked on site.
Only figured dimensions should be worked from.
Discrepancies must be reported to Norder Design Associates before proceeding.

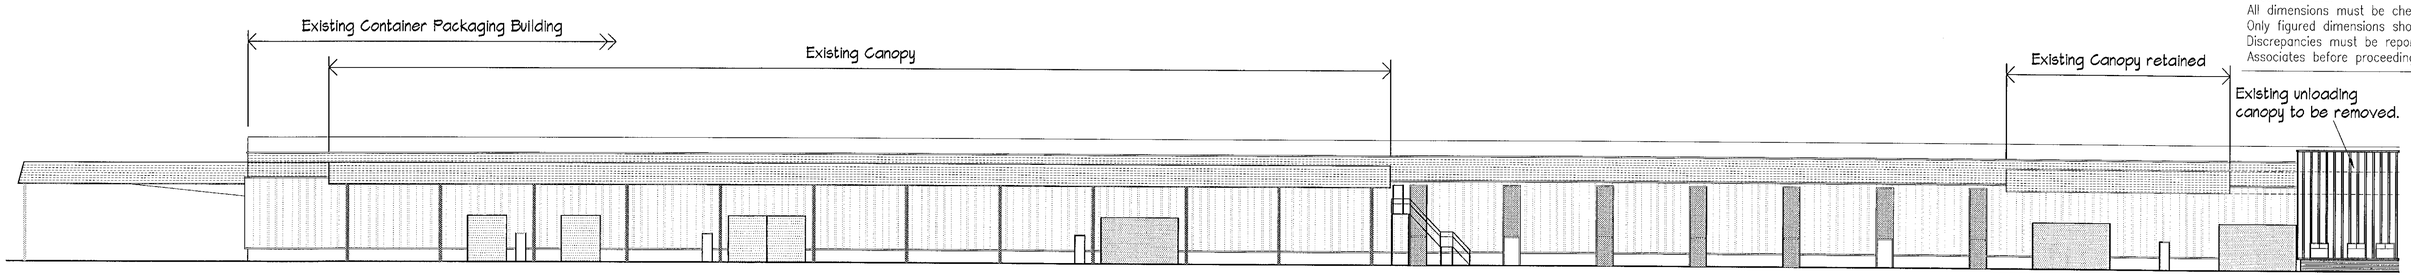

South Elevation of Container Packaging Building

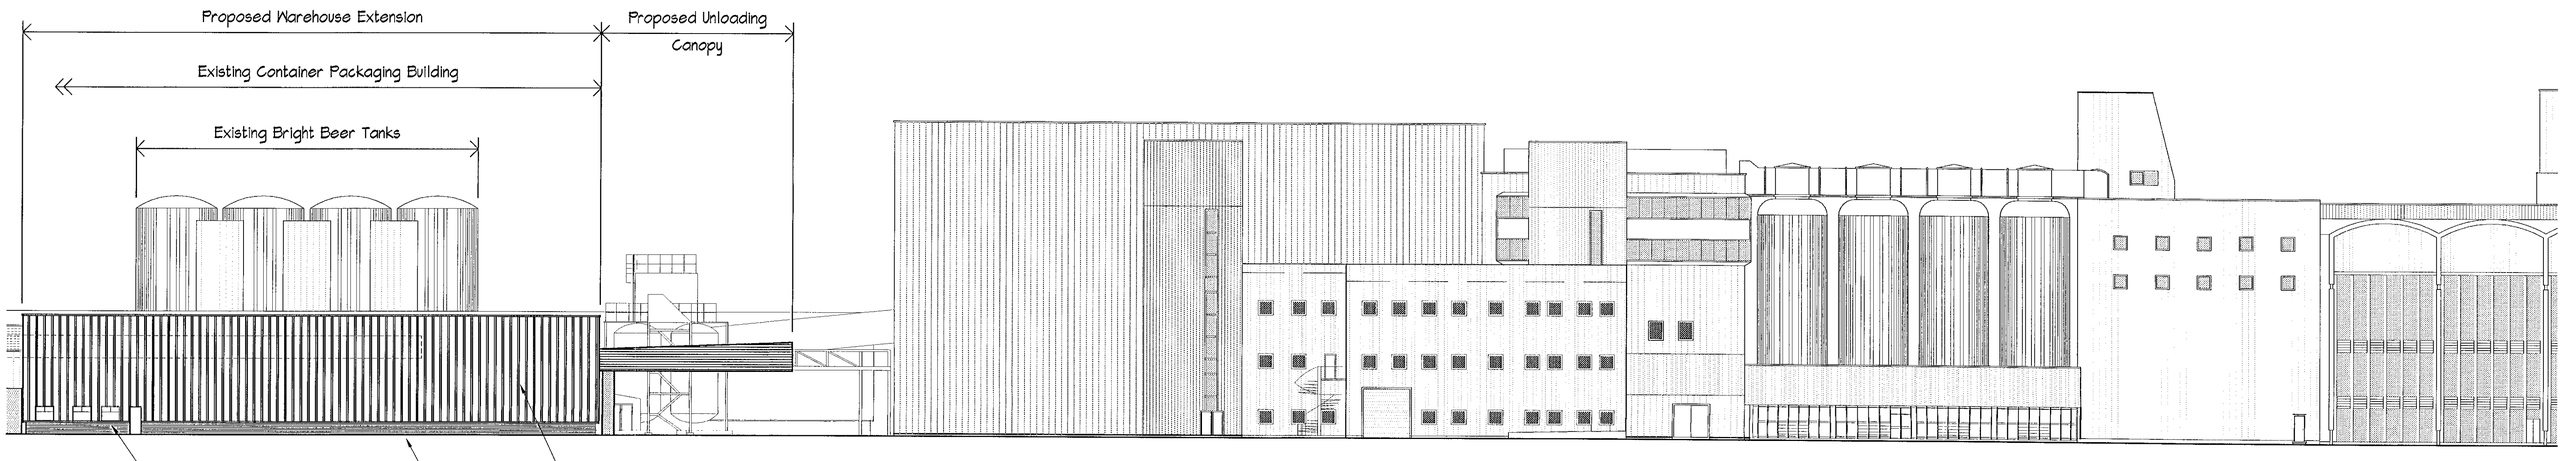

New windows to Warehouse Support Area to be brown polyester powder coated aluminiinium, all to match existing windows to Container Packaging Building.

Facing brickwork to match existing.

Side cladding to warehouse extension and unloading canopy to be light grey plastisol coated profiled metal cladding, c/w all flashings, etc, all to match existing.

South Elevation Cont'

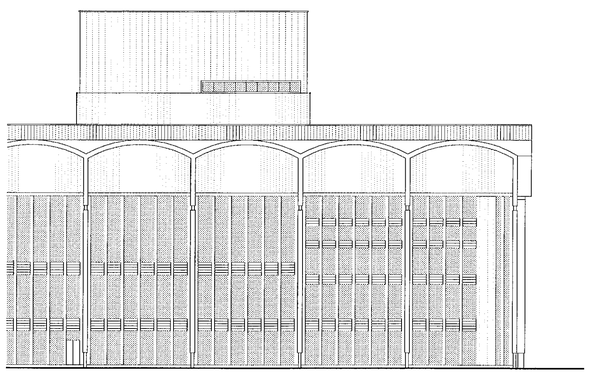

South Elevation Cont'

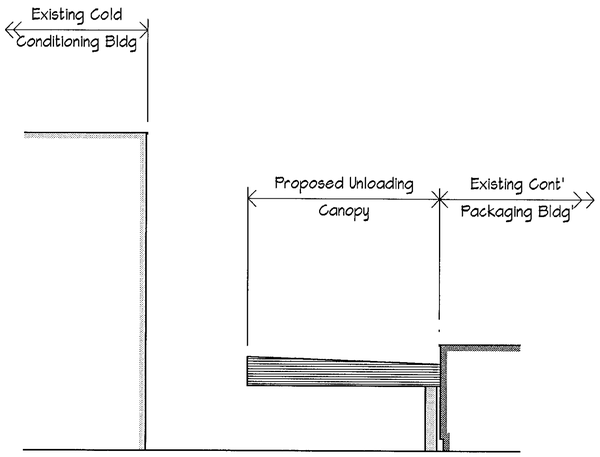

Proposed North Elevation

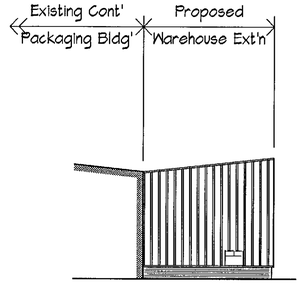

Proposed West Elevation

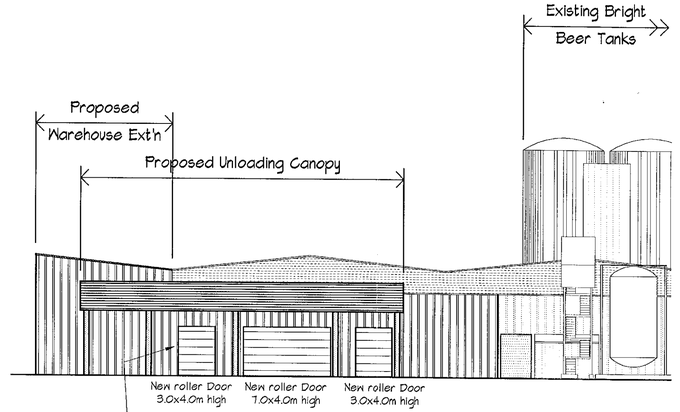

Roller doors to existing elevation to be removed and new roller doors provided as shown. Remainder of elevation to be re-clad, including new elevation to Warehouse extension, all to match existing as noted above.

Proposed East Elevation

REV.	DATE	AMENDMENT	BY
B	8 2 00	North and West elevations added.	SJB
A	28 1 00	Canopy amended and drawing rescaled.	SJB

CLIENT

09 FEB 2000* 0536

Miller Construction

PROJECT

Project Inbound
Scottish Courage
Berkshire Brewery, Reading

DRAWING TITLE

Proposed Elevations

APPROVED

NORDER
Structural and Civil Engineering Consultants
Beech Lawn, Green Lane, Belper, Derby DE56 1BY
Tel: 01773 824414 Fax:01773 823305
e-mail: norder_design@compuserve.com

SCALE	SHEET SIZE
1:250	A1
DATE	DRAWN
Jan' 2000	S.J.Briggs
JOB No.	DRAWING No. / REV.
4210	3 / B

S:Briggs, Norder Design\28-01-2000 13.54.42\0-03.dwg

Additional Floor Areas:

Support Area	10.4x7.9	= 88m²
Warehouse Extension	10.4x38.4	= 393m²
Total		481m²

Notes
© This drawing is copyright and must not be reproduced or copied to any third party without the written permission of Norder Design Associates Ltd.
All dimensions must be checked on site.
Only figured dimensions should be worked from.
Discrepancies must be reported to Norder Design Associates before proceeding.

Handrailing and buffer rail

PALLET STRIPPING AREA

16000
Proposed Canopy

Armco Barrier

Access

352no. Pallets - Bottles

870no. Total Pallets

518no. Pallets - Cans

7000

Access

Access

26000

Armco Barrier

Existing Kerb Line

Cold Conditioning Building

Existing Kerb Line

Male Lockers
Male
Female
Female Lockers
Rest Room
Office
Handrailing + buffer rail
FE

10400
Prop' Warehouse Extension

1.0m Margin

Handrailing

Buffer rail

5700
3.7m Traffic

1.0m Margin

Existing Kerb Line Retained

APPROVED

09 FEB 2000 *

0536

REV.	DATE	AMENDMENT	BY
B	1 2 00	Pallet layout amended and trailer parking removed.	SJB
A	27 1 00	Canopy extended, additional fire exit indicated, pallet layout amended and notes added.	SJB

CLIENT

Miller Construction

PROJECT

Project Inbound
Scottish Courage
Berkshire Brewery, Reading

DRAWING TITLE

Proposed Layout
Option 1

NORDER
Structural and Civil Engineering Consultants
Beech Lawn, Green Lane, Belper, Derby DE56 1BY
Tel: 01773 824414 Fax:01773 823305
e-mail: norder_design@compuserve.com

SCALE	SHEET SIZE
1:200	A2
DATE	DRAWN
Jan' 2000	S.J.Briggs
JOB No.	DRAWING No. / REV.
4210	SK1 / B

S:Briggs, Norder Design 06-02-2000 08:54 4210-SK01.dwg

Notes
© This drawing is copyright and must not be reproduced or copied to any third party without the written permission of Norder Design Associates Ltd.
All dimensions must be checked on site.
Only figured dimensions should be worked from.
Discrepancies must be reported to Norder Design Associates before proceeding.

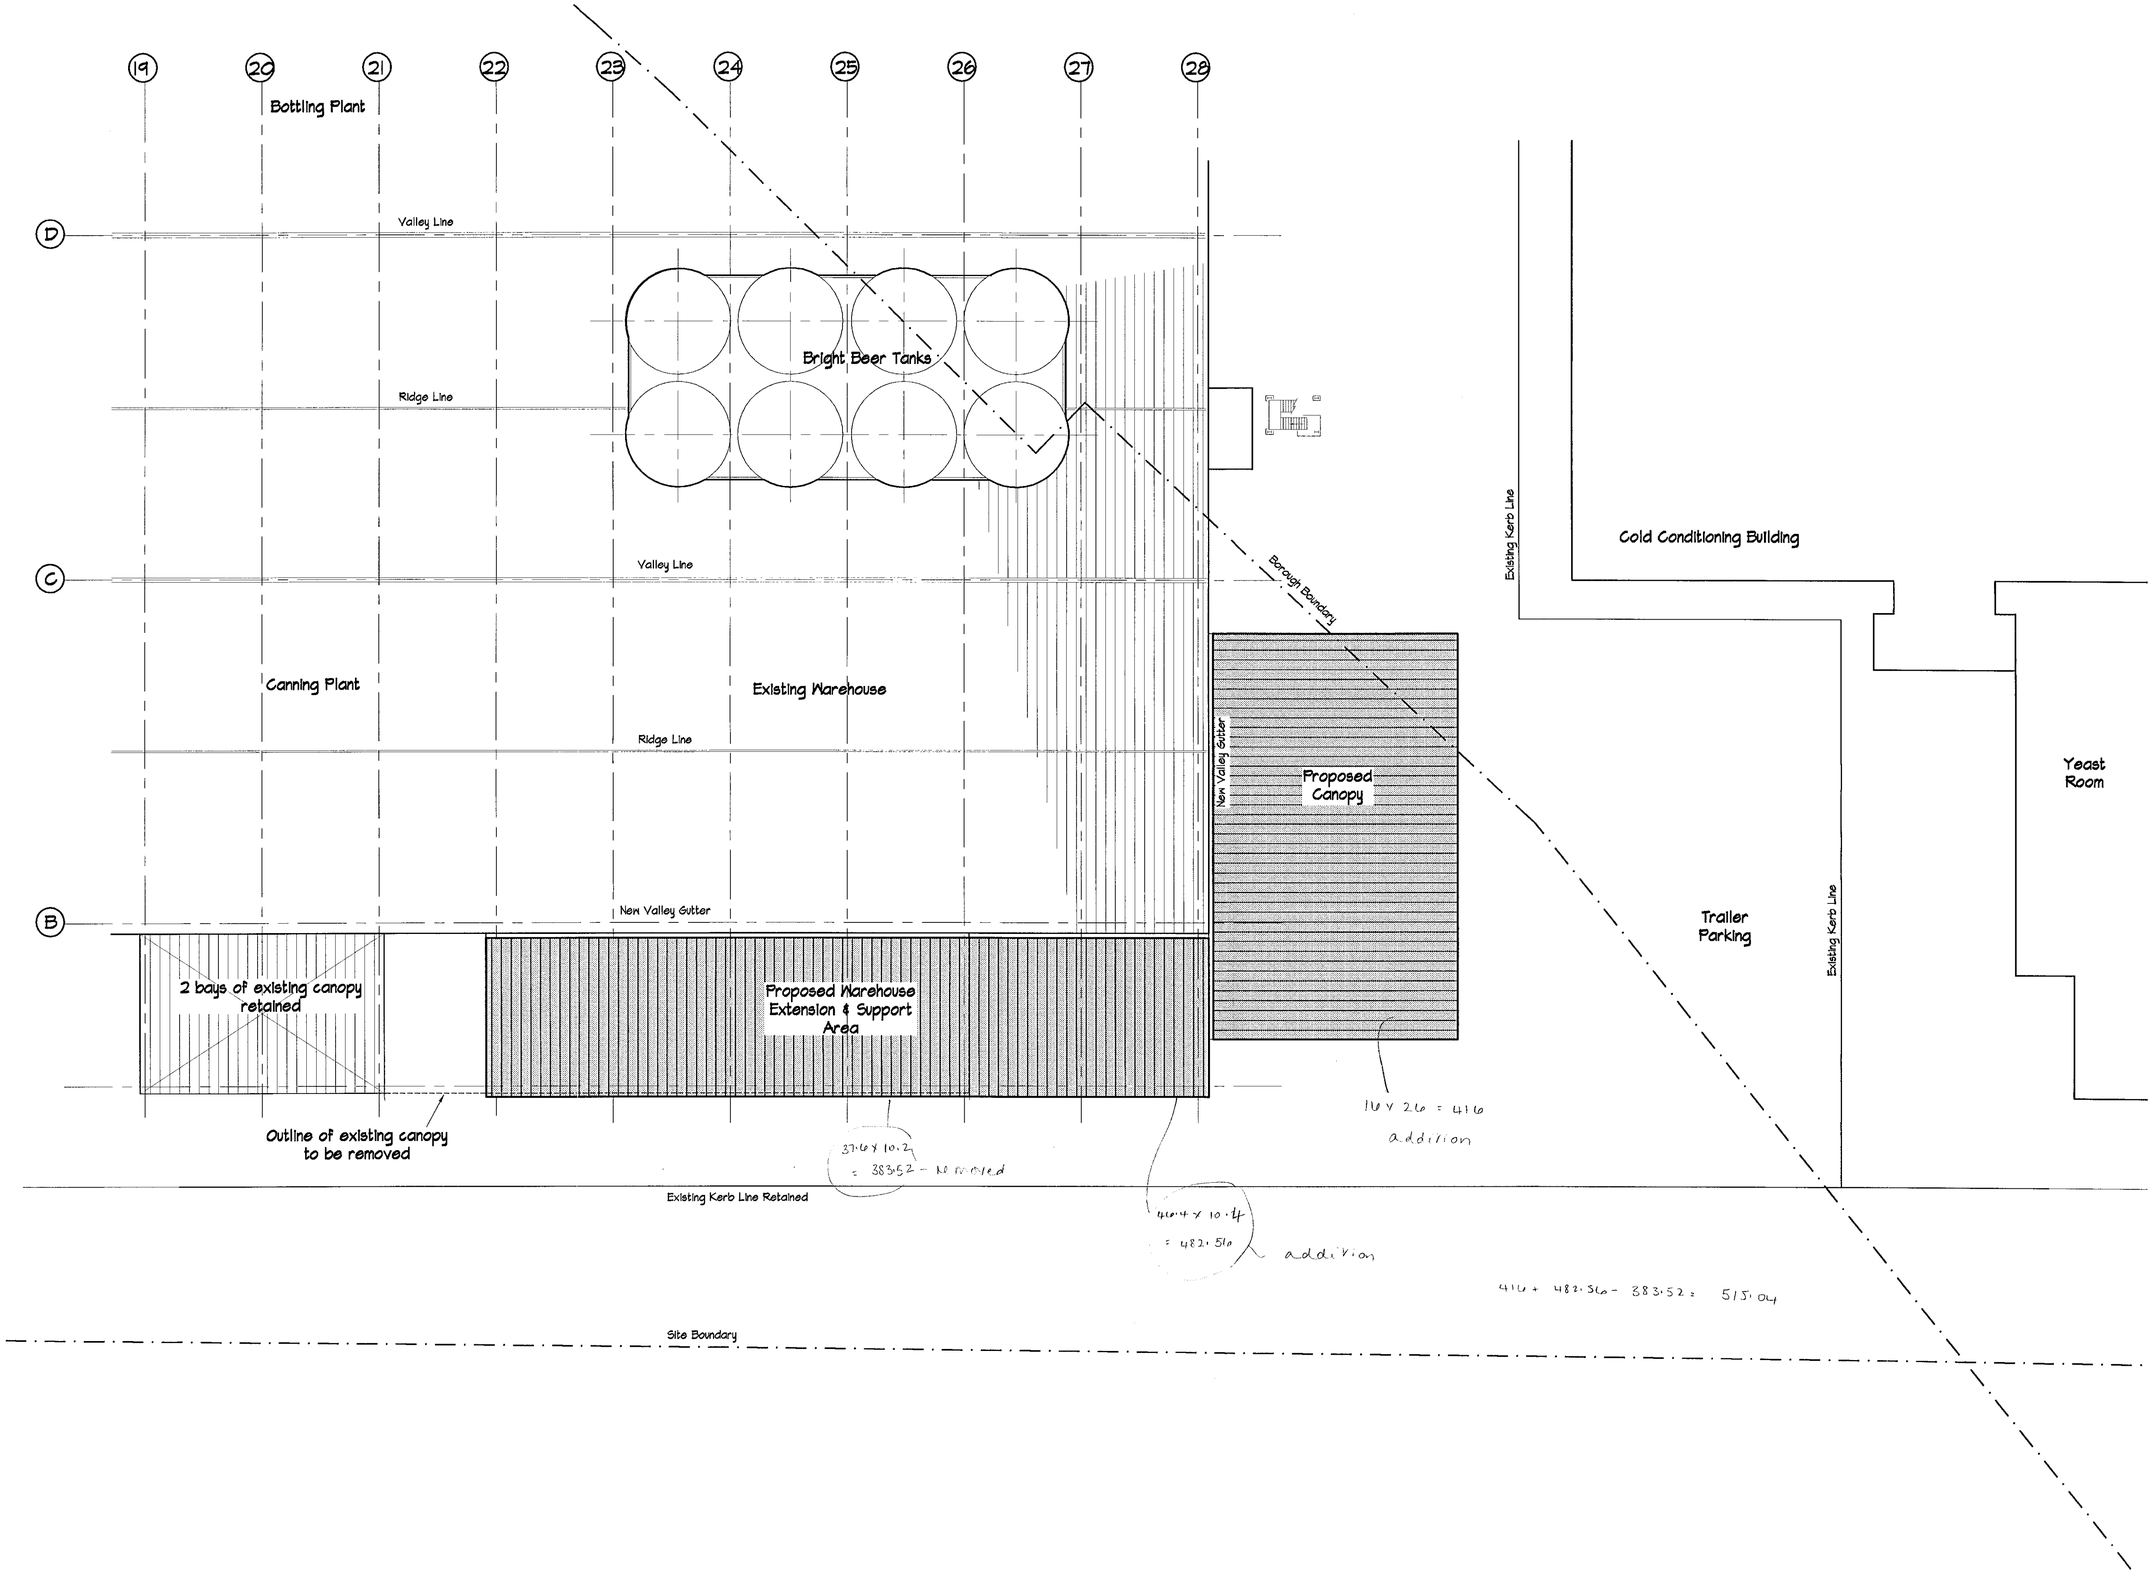

REV.	DATE	AMENDMENT	BY
A	28/02/2000	Proposed canopy extended.	SJB

CLIENT

Miller Construction

PROJECT

Project Inbound
Scottish Courage
Berkshire Brewery, Reading

DRAWING TITLE

Roof Plan Of
Proposed Extension

APPROVED

NORDER
Structural and Civil Engineering Consultants
Beech Lawn, Green Lane, Belper, Derby DE56 1BY
Tel: 01773 824414 Fax:01773 823305
e-mail: norder_design@compuserve.com

SCALE	SHEET SIZE
1:200	A1
DATE	DRAWN
Jan'2000	SLR
JOB No.	DRAWING No.
4210	2

REV. A

S:\Briggs, Norder Design\28-01-2000 13:56:4210-02.dwg

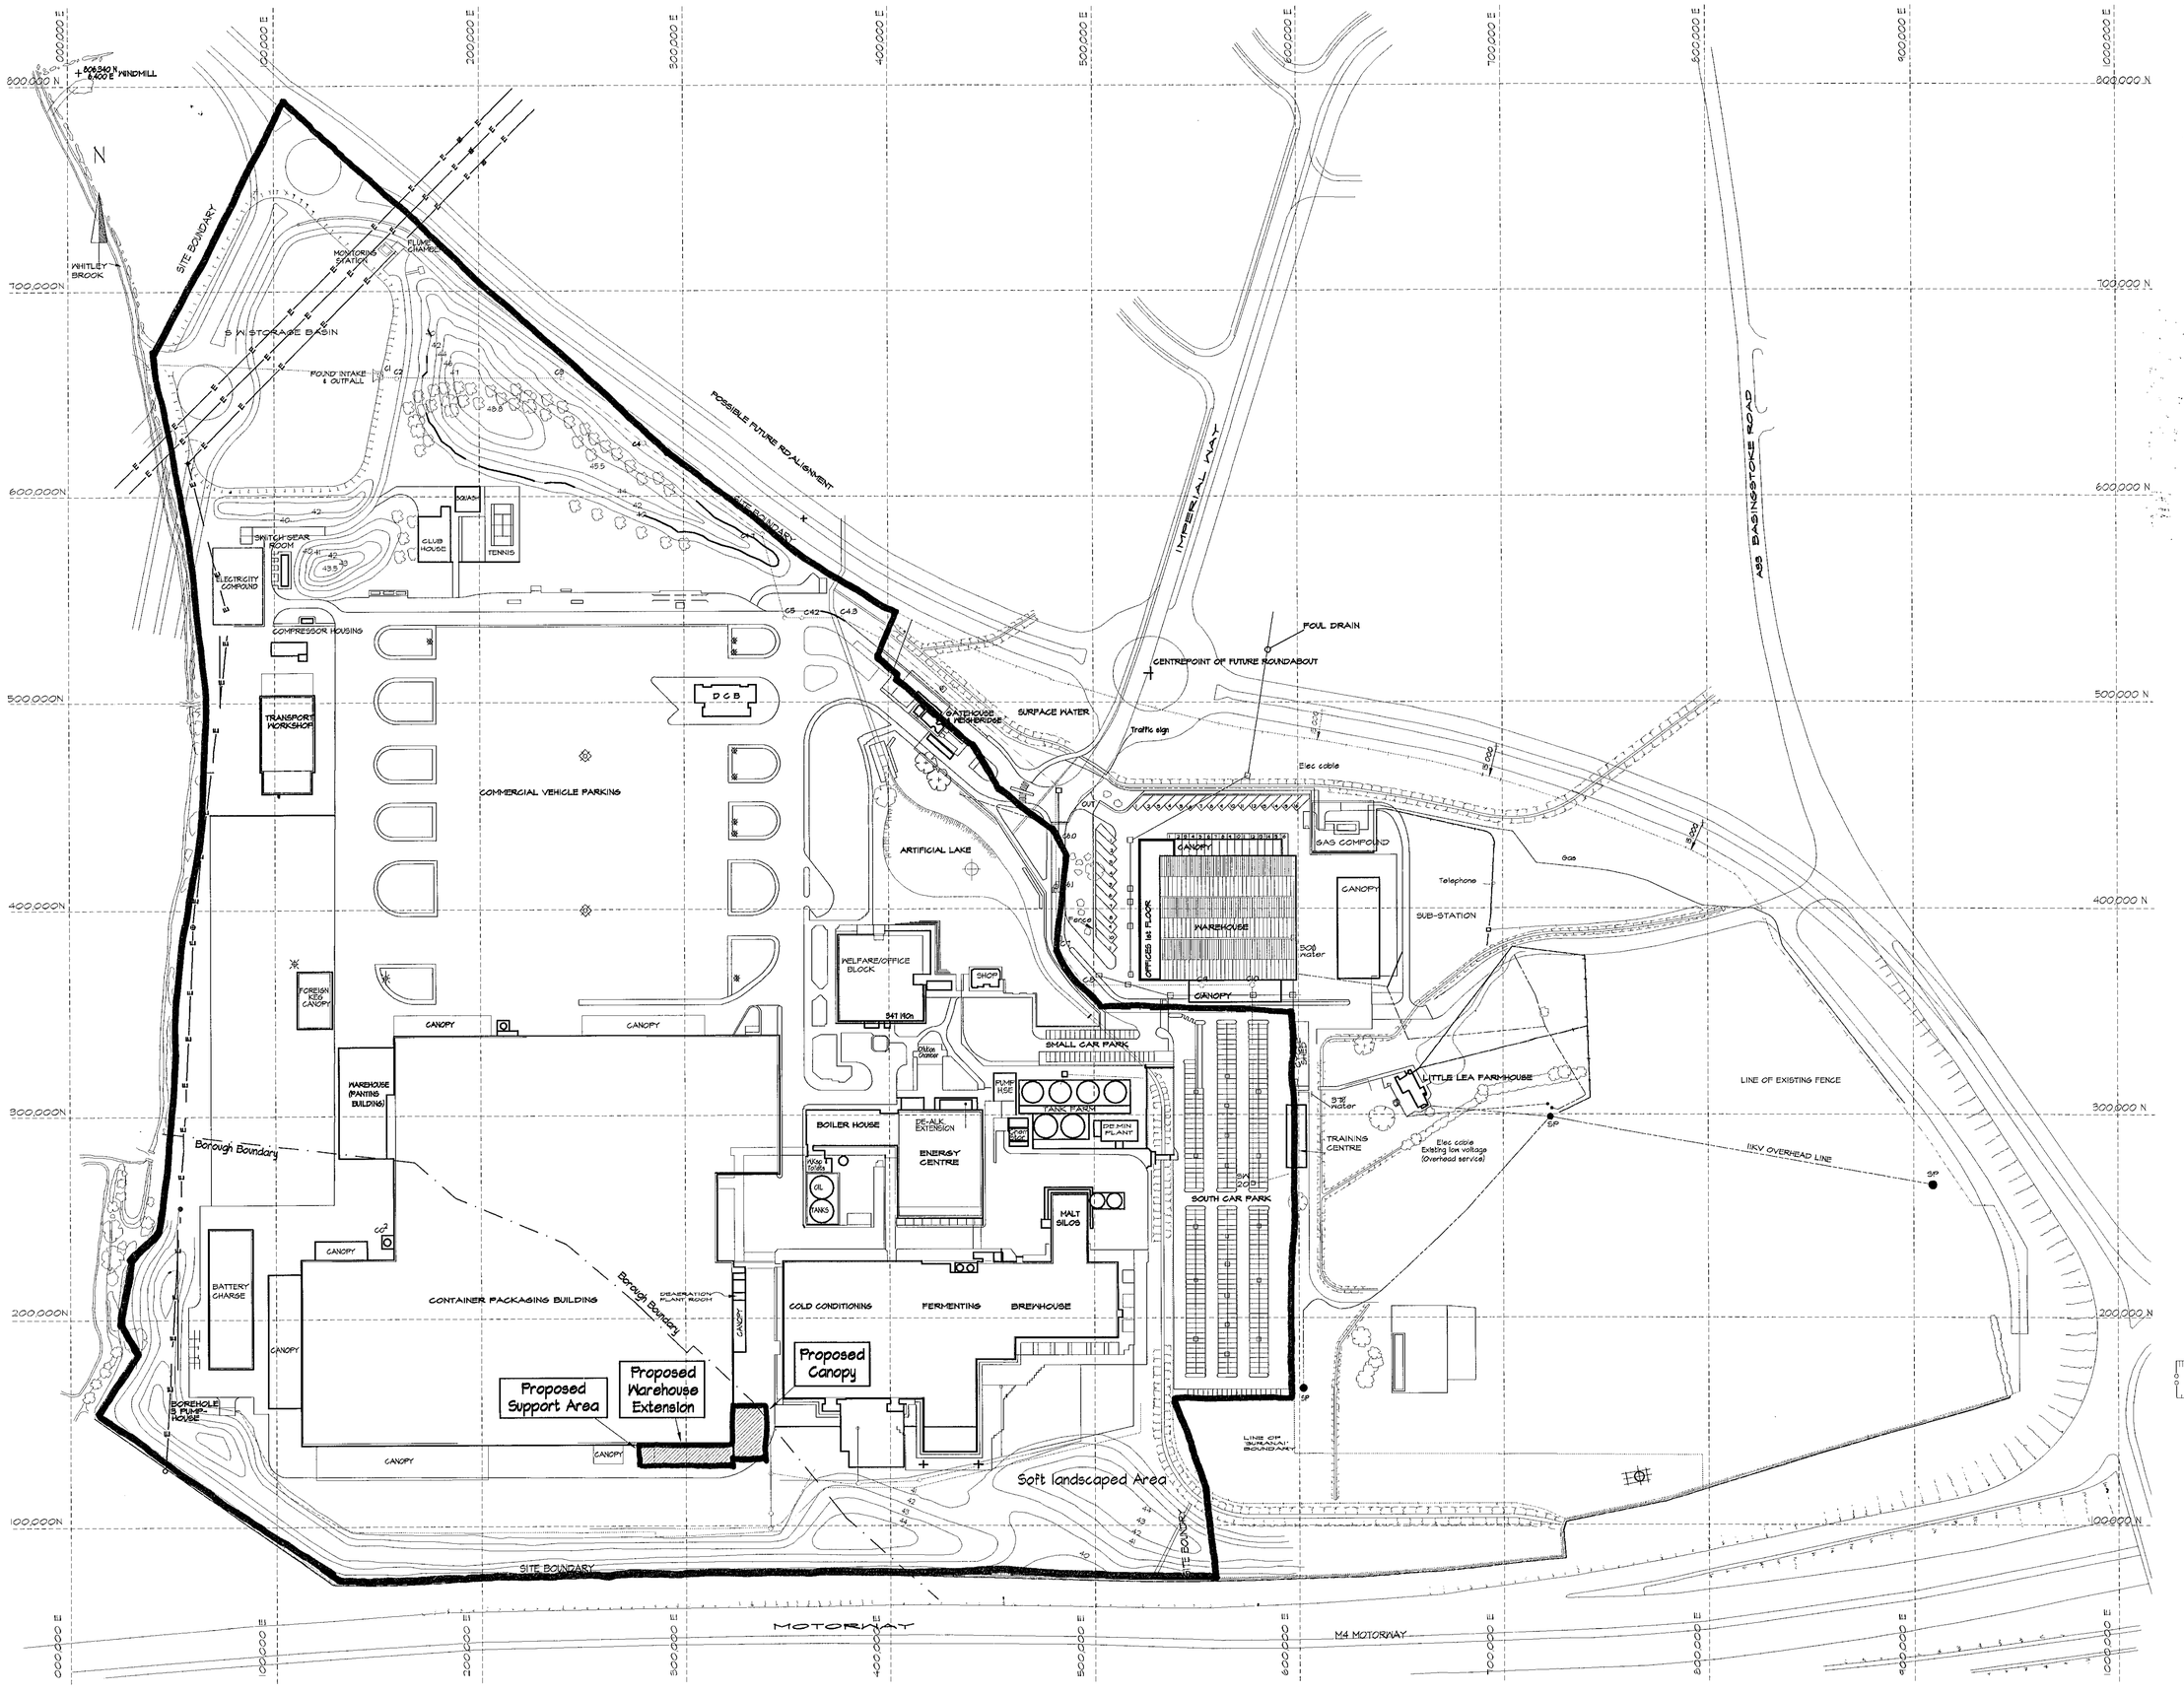

Notes

© This drawing is copyright and must not be reproduced or copied to any third party without the written permission of Norder Design Associates Ltd.

All dimensions must be checked on site.
Only figured dimensions should be worked from.
Discrepancies must be reported to Norder Design Associates before proceeding.

REV.	DATE	AMENDMENT	BY
B	8 2 00	Redrawn.	SJB
A	28 1 00	Canopy extended.	SJB

CLIENT

Miller Construction

09.FEB.2000* 0536

PROJECT

Project Inbound
Scottish Courage
Berkshire Brewery, Reading

DRAWING TITLE

Site Plan

APPROVED.

NORDER
Structural and Civil Engineering Consultants
Beech Lawn, Green Lane, Belper, Derby DE56 1BY
Tel: 01773 824414 Fax:01773 823305
e-mail: norder_design@compuserve.com

SCALE	SHEET SIZE
1:1500	A1
DATE	DRAWN
Jan'2000	SLR
JOB No.	DRAWING No.	REV.
4210	1	B

S.Briggs, Norder Design 08-02-2000 10:26 4210-01.dwg