This drawing is copyright and may not be reproduced without the written consent of the Architect.

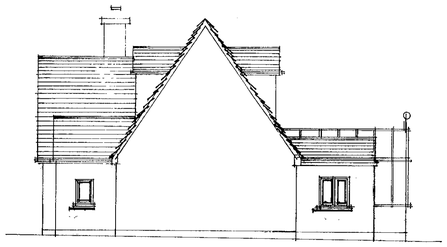

SIDE



REAR

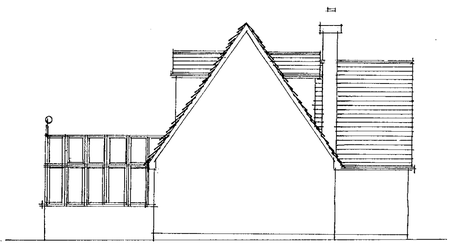

SIDE



FRONT

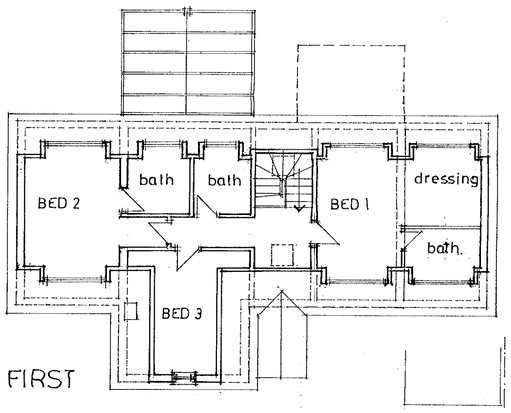

FIRST

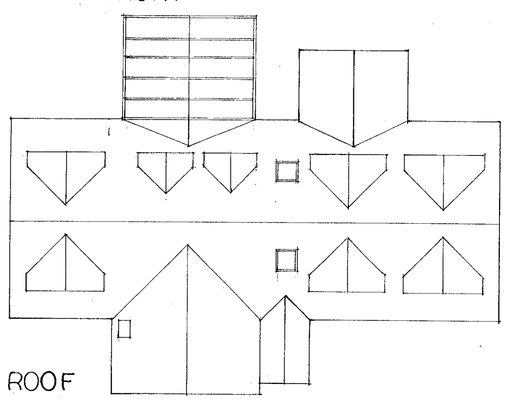

ROOF

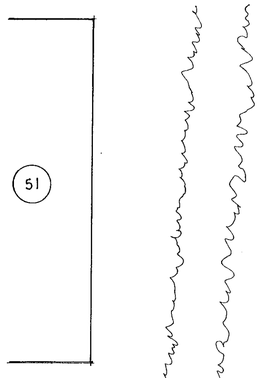

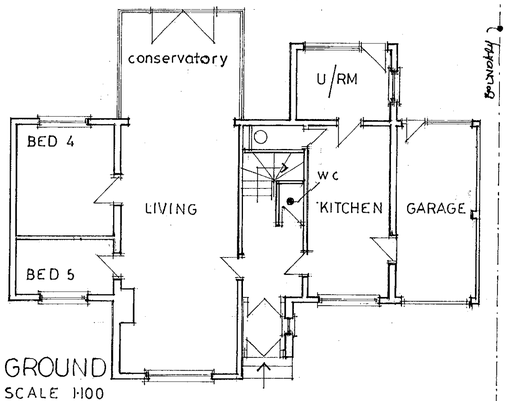

GROUND
SCALE 1:100

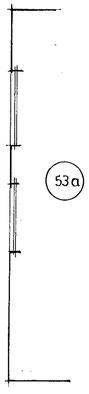

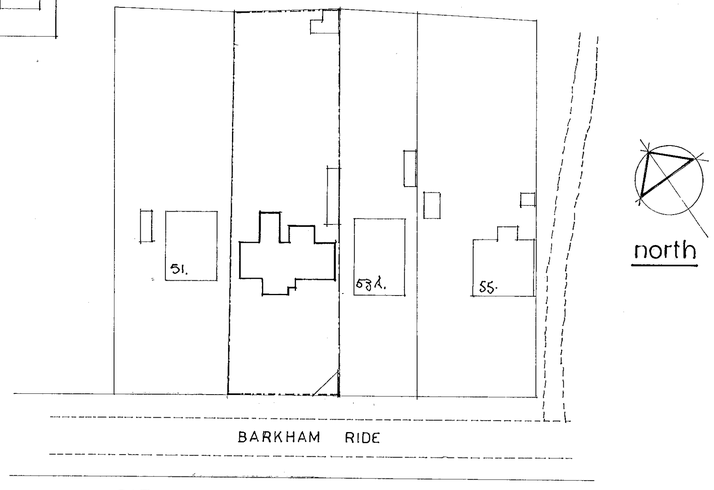

SITE SCALE 1:500

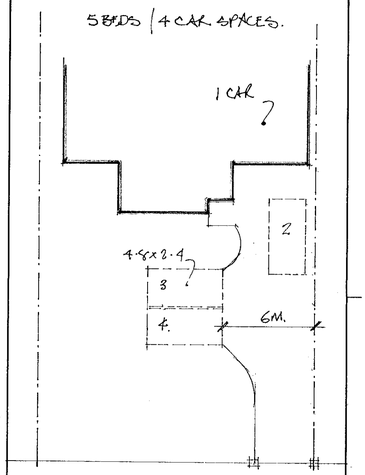

PARKING DETAILS
SCALE 1:200.



W. M. GRAHAM ASSOCIATES
CHARTERED ARCHITECTS
1 Rectory Road,
Wokingham,
Berkshire, RG40 1DJ,
Tel: 0118 9770464
Fax: 0118 9770482

Job
53 BARKHAM RIDE
FINCHAMPSTEAD

Title
PROPOSED PLANS AND ELEVATIONS

Scale AS	Date NOV '00	Drawn By
Job No. 2320	Drawing No. 02	Revision

Artworker DS(UK) 00129

This drawing is copyright and may not be reproduced without the written consent of the Architect.

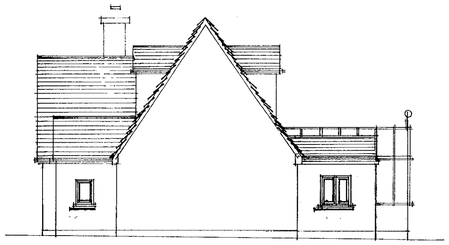

SIDE



REAR

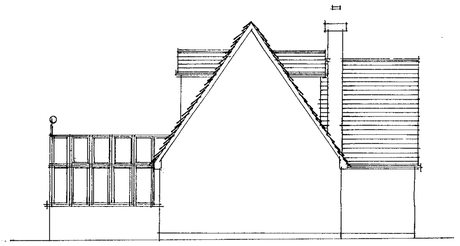

SIDE



FRONT

FIRST

ROOF

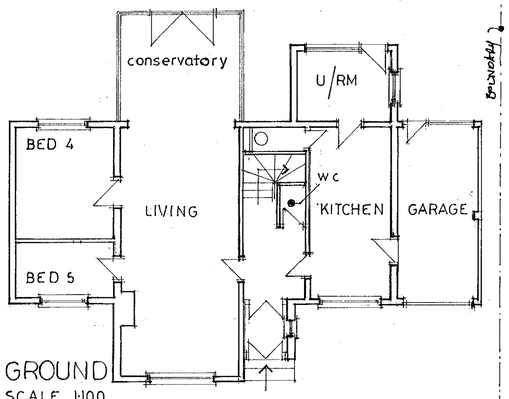

GROUND
SCALE 1:100

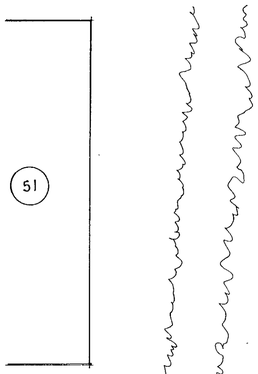

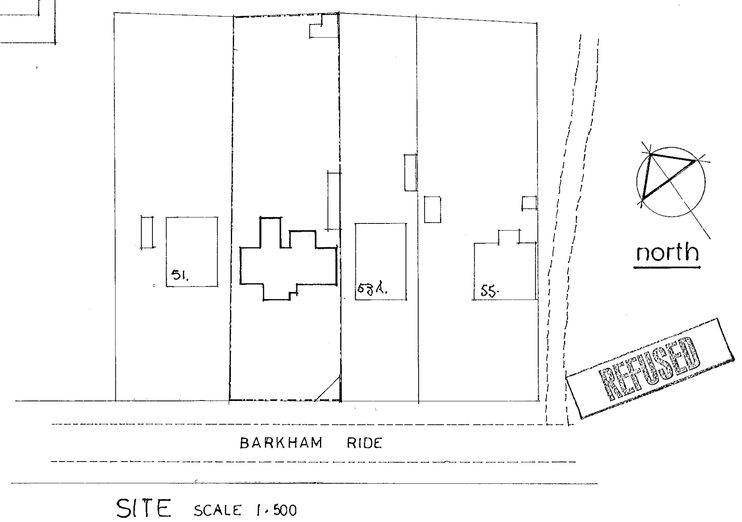

north

SITE SCALE 1:500

11.DEC.2000 5312

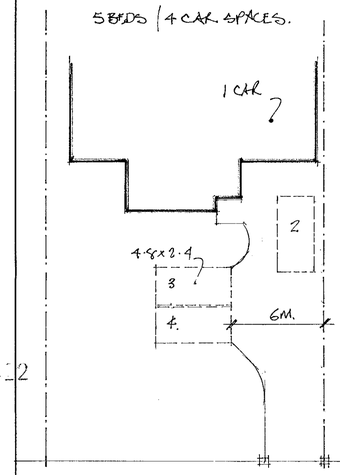

PARKING DETAILS
SCALE 1:200.

REFUSED

REFUSED

W. M. GRAHAM ASSOCIATES
CHARTERED ARCHITECTS
1 Rectory Road,
Wokingham,
Berkshire, RG40 1DJ,
Tel: 0118 9770464
Fax: 0118 9770482

Job
53 BARKHAM RIDE
FINCHAMPSTEAD

Title
PROPOSED PLANS
AND ELEVATIONS

Scale AS	Date NOV '00	Drawn By
Job No. 2320	Drawing No. 02	Revision

Artworker DS(UK) 00129