THIS DRAWING IS THE PROPERTY OF ALAN BARNES CONSULTING ENGINEERS COPYING / REDISTRIBUTION BY CONSENT ONLY

NOTES

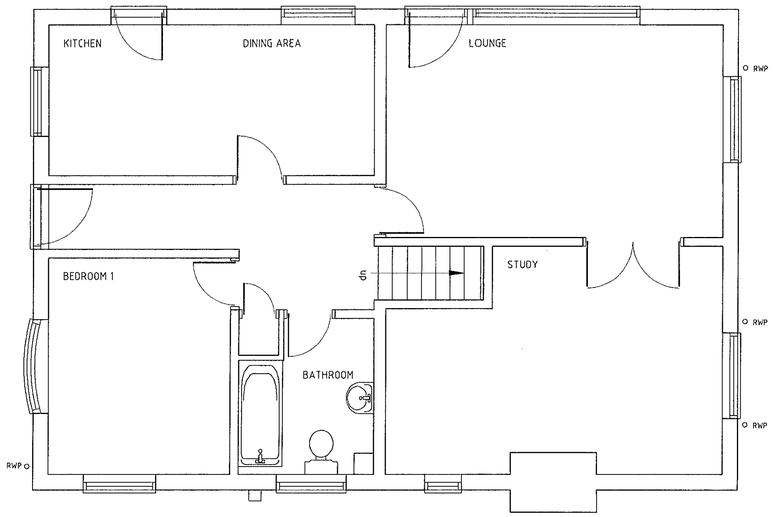

EXISTING GROUND FLOOR PLAN
SCALE 1:50

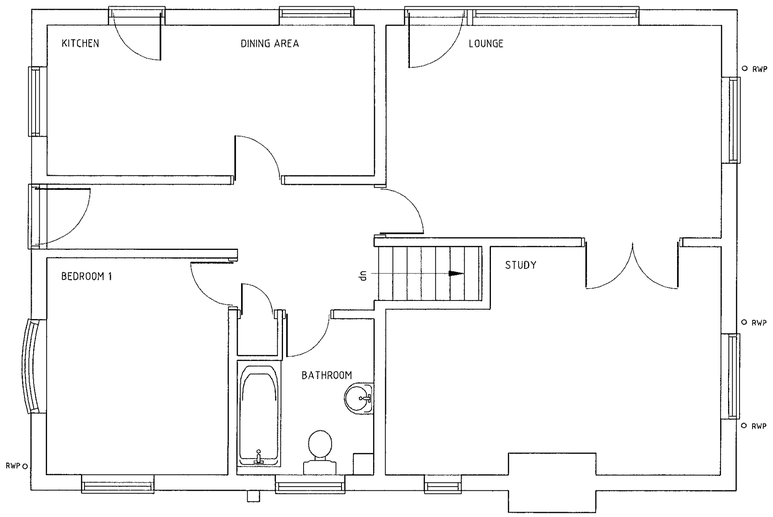

PROPOSED GROUND FLOOR PLAN
SCALE 1:50

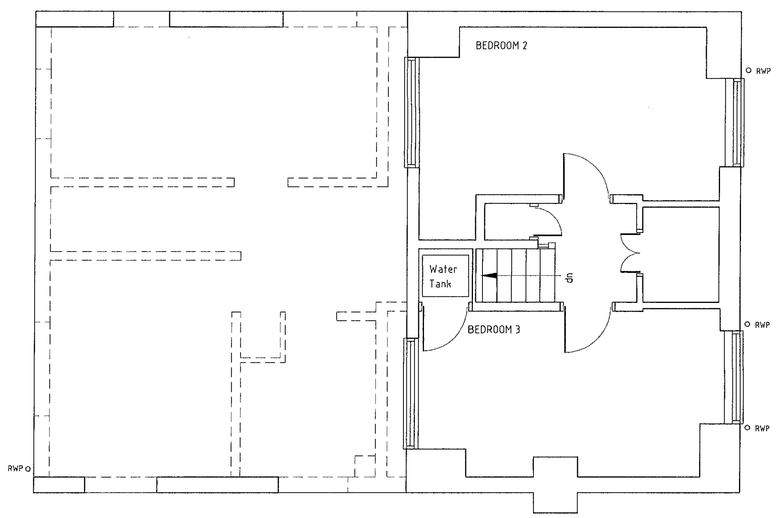

EXISTING FIRST FLOOR PLAN
SCALE 1:50

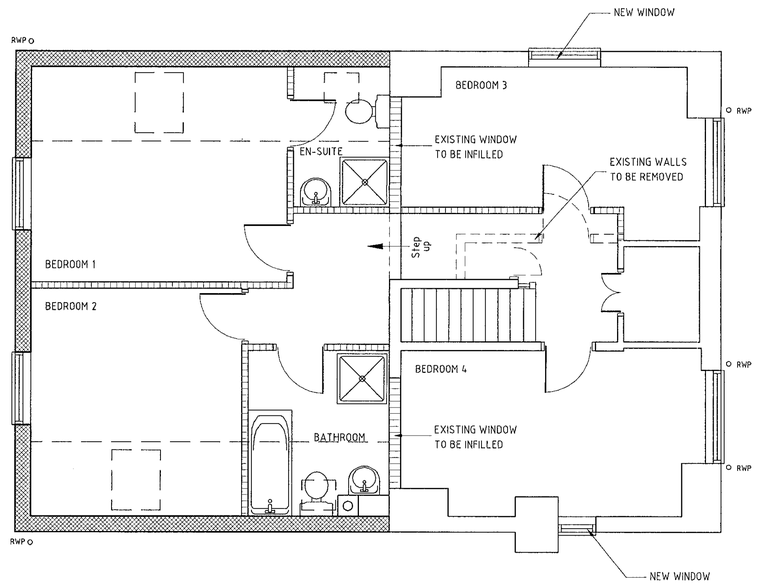

PROPOSED FIRST FLOOR PLAN
SCALE 1:50

Rev	Date	Amendment
A		

ALAN BARNES
Consulting Civil and Structural Engineers

THE STREET, SWALLOWFIELD, READING, BERKS RG7 1QY
TEL: READING (0118) 988 4010 FAX : (0118) 988 2386
email : reading@alanbarnes.co.uk
website : www.alanbarnes.co.uk

Client
MR B AND MS J POWIS

Job Title
26 WILTSHIRE ROAD
WOKINGHAM
BERKSHIRE
RG40 1TP

Drawing Title
EXISTING AND PROPOSED FLOOR PLANS

Scale	1:50 1:20		
Date	SEP 2000	Drawn by KGW	Checked by

Drg. No.	Rev.
26600 / 01	

THIS DRAWING IS THE PROPERTY OF ALAN BARNES CONSULTING ENGINEERS COPYING / REDISTRIBUTION BY CONSENT ONLY

NOTES



EXISTING FRONT ELEVATION
SCALE 1:50



EXISTING SIDE ELEVATION
SCALE 1:50

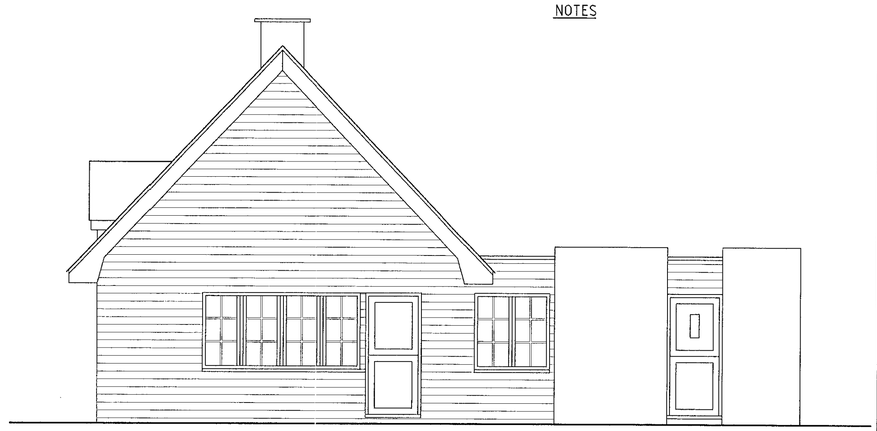

EXISTING REAR ELEVATION
SCALE 1:50



EXISTING SIDE ELEVATION
SCALE 1:50

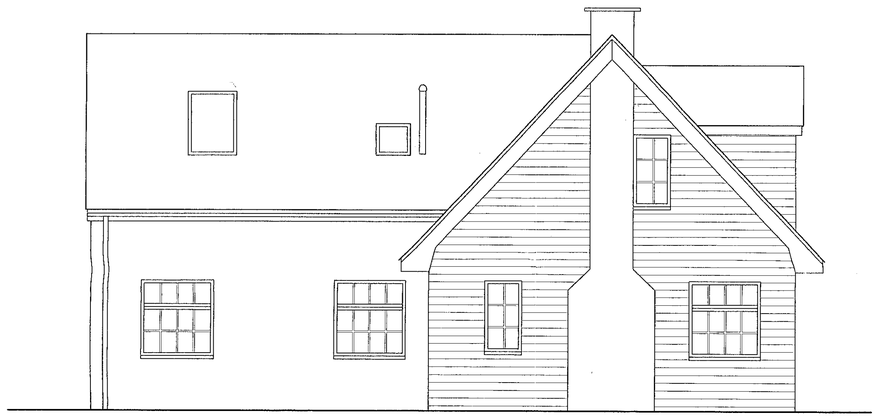

PROPOSED FRONT ELEVATION
SCALE 1:50

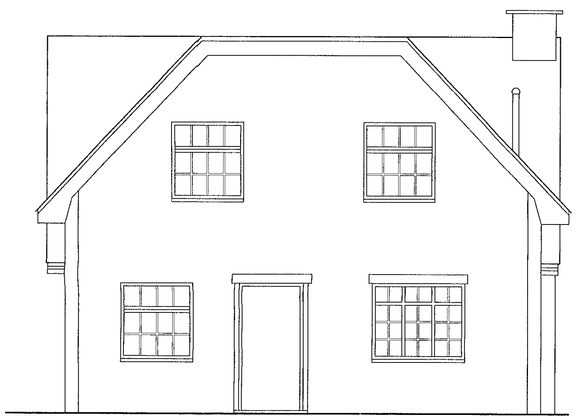

PROPOSED SIDE ELEVATION
SCALE 1:50



PROPOSED REAR ELEVATION
SCALE 1:50



PROPOSED SIDE ELEVATION
SCALE 1:50

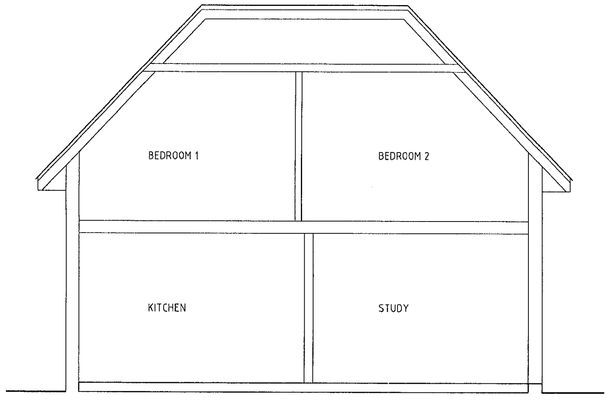

SECTION A-A
SCALE 1:50

3023

Rev	Date	Amendment
A		

ALAN BARNES
Consulting Civil and Structural Engineers
THE STREET, SWALLOWFIELD, READING, BERKS RG7 1QY
TEL: READING (0118) 988 4010 FAX : (0118) 988 2386
email : reading@alanbarnes.co.uk
website : www.alanbarnes.co.uk

Client
MR B AND MS J POWIS

Job Title
26 WILTSHIRE ROAD
WOKINGHAM
BERKSHIRE
RG40 1TP

Drawing Title
EXISTING AND PROPOSED ELEVATIONS

Scale 1:50 1:20

Date	Drawn by	Checked by
SEP 2000	KGW	

Drg. No.	Rev.
26600 / 02	

THIS DRAWING IS THE PROPERTY OF ALAN BARNES CONSULTING ENGINEERS COPYING / REDISTRIBUTION BY CONSENT ONLY

NOTES

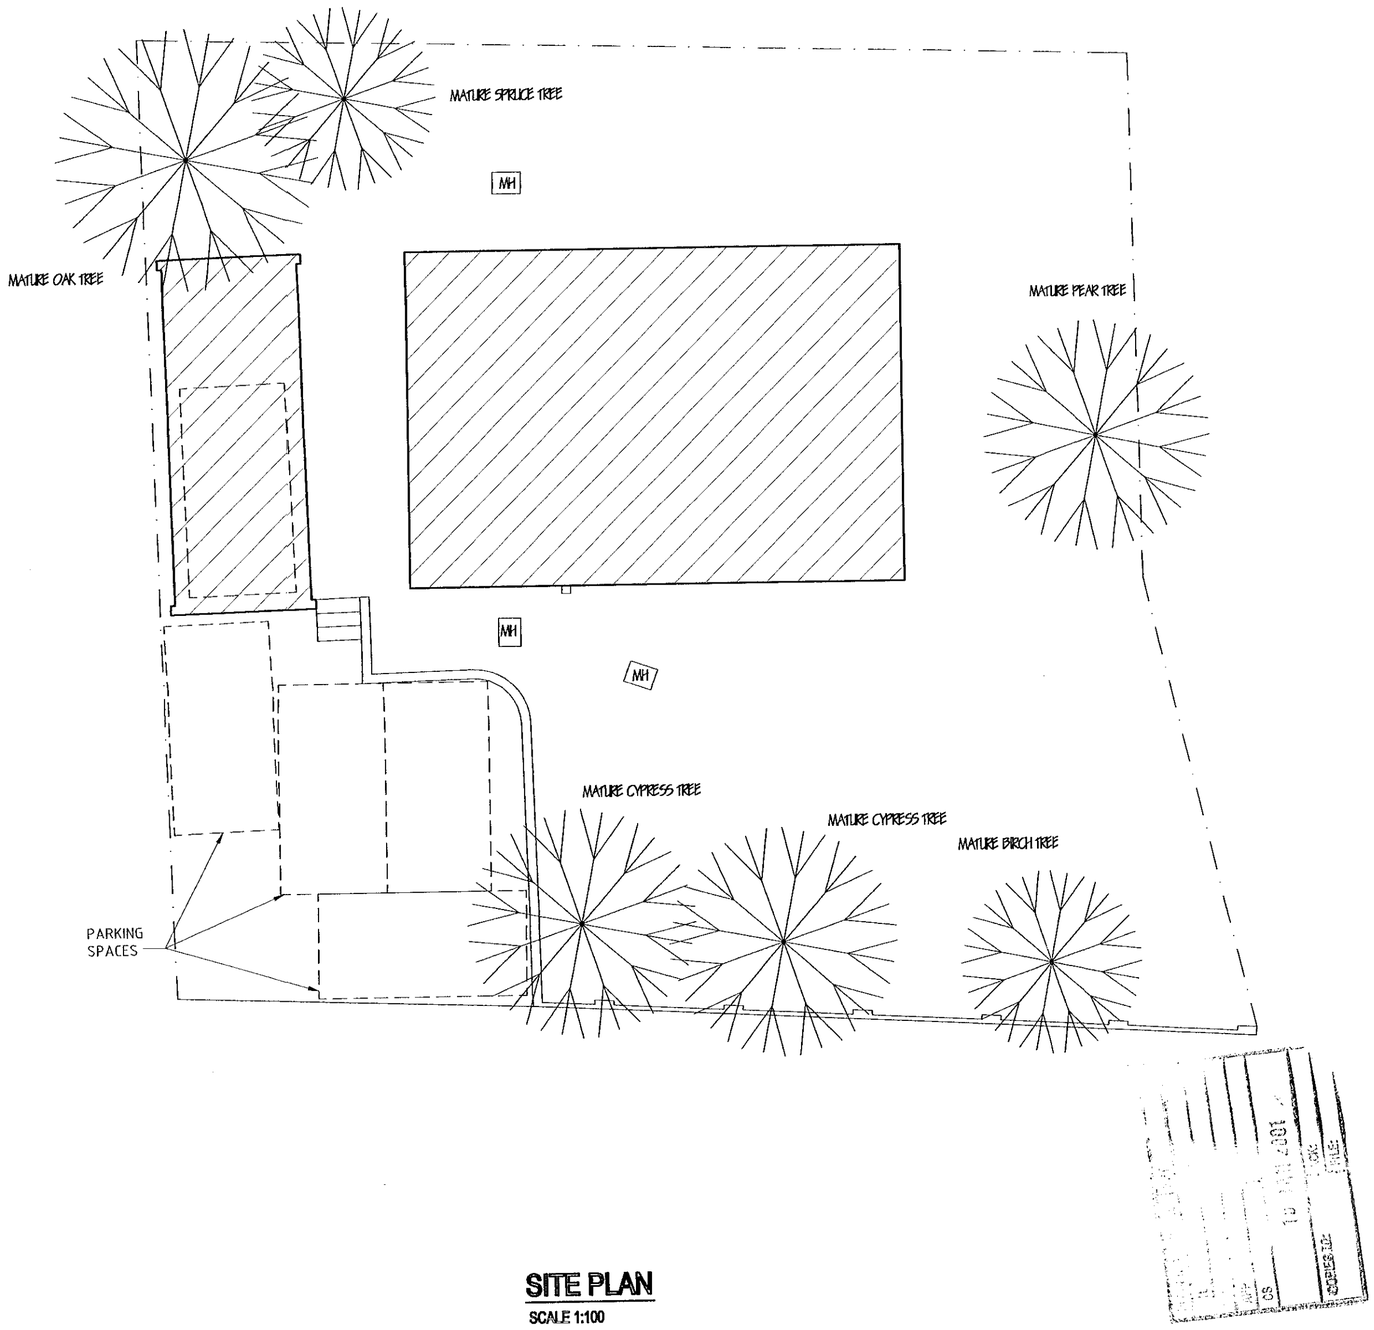

SITE PLAN
SCALE 1:100

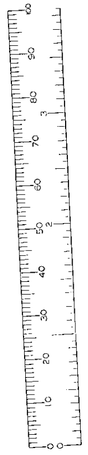

Rev	Date	Amendment
A	10/01/01	DRIVEWAY AMENDED + PARKING SPACES SHOWN

ALAN BARNES
Consulting Civil and Structural Engineers
THE STREET, SWALLOWFIELD, READING, BERKS RG7 1QY
TEL: READING (0118) 988 4010 FAX: (0118) 988 2386
email : reading@alanbarnes.co.uk
website : www.alanbarnes.co.uk

Client
MR B AND MS J POWIES

Job Title
26 WILTSHIRE ROAD
WOKINGHAM
BERKSHIRE
RG40 1TP

Drawing Title
SITE PLAN

Scale 1:100

Date	Drawn by	Checked by
SEP 2000	KGW	

Drg. No.	Rev.
26600 / 03	A