NOTE :-
existing drains passing under building to be inspected & checked prior to works commencing & repaired as necessary.

12 DEC 2000 3024

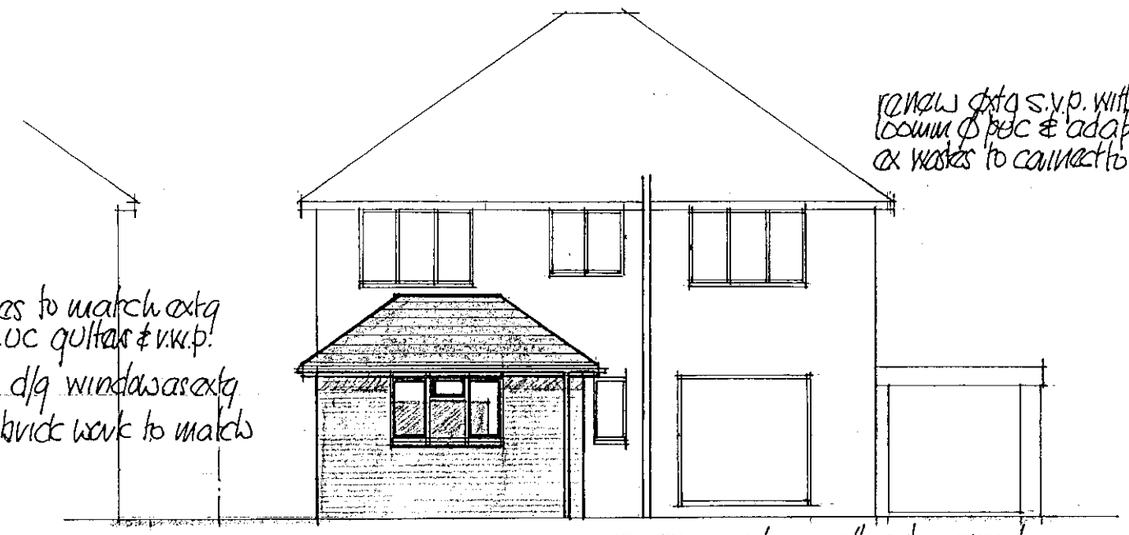

REAR ELEVATION (WEST.)

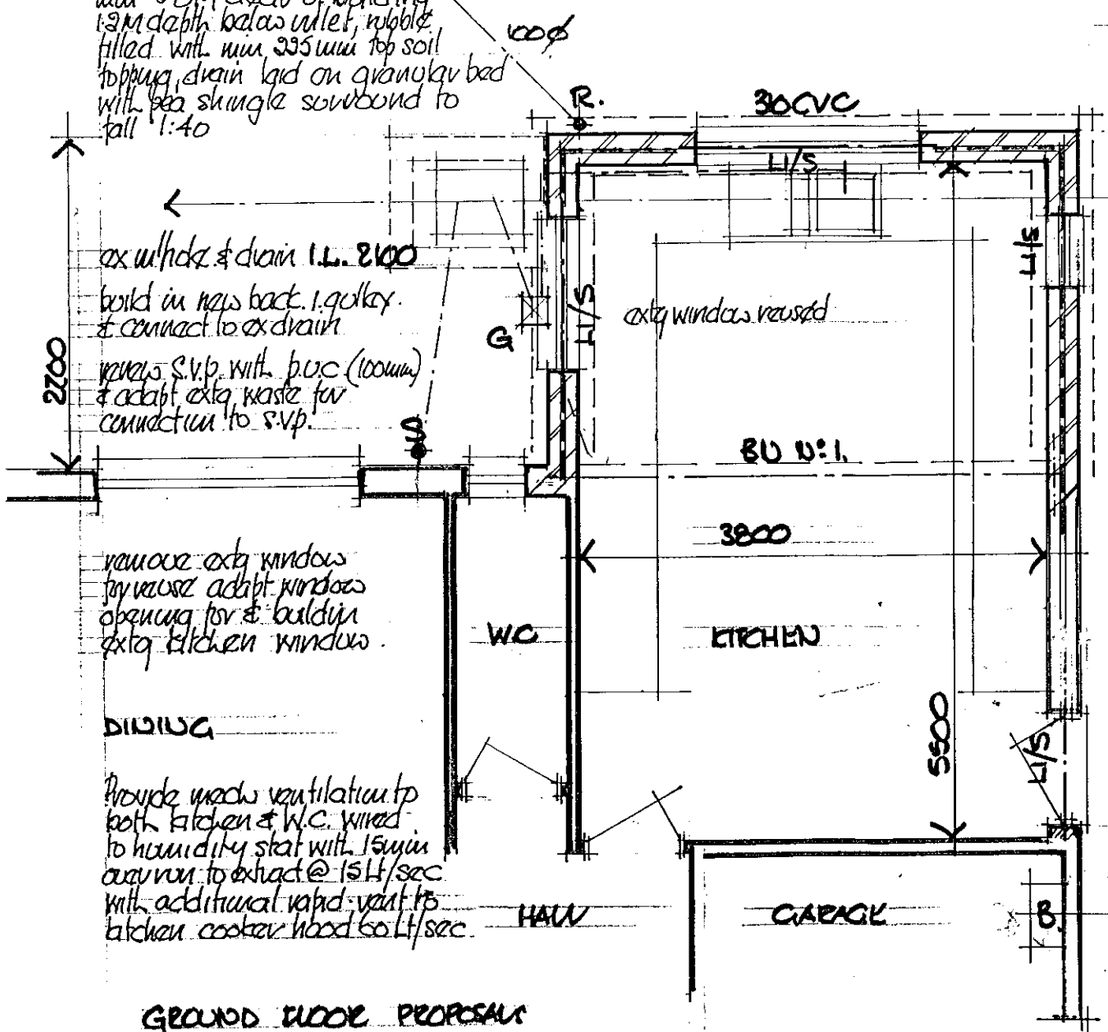

GROUND FLOOR PROPOSALS

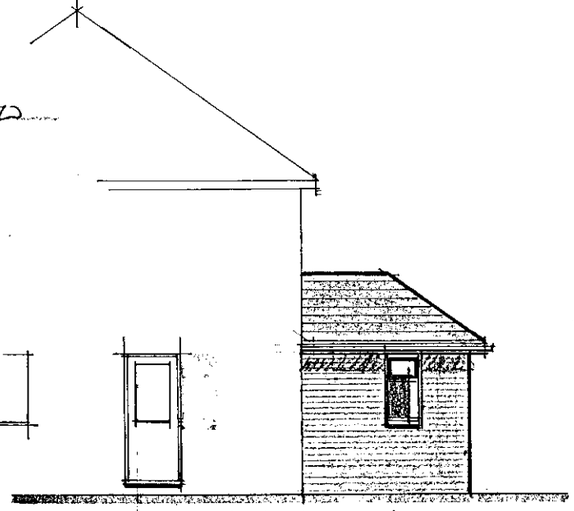

SIDE ELEVATION (SOUTH)

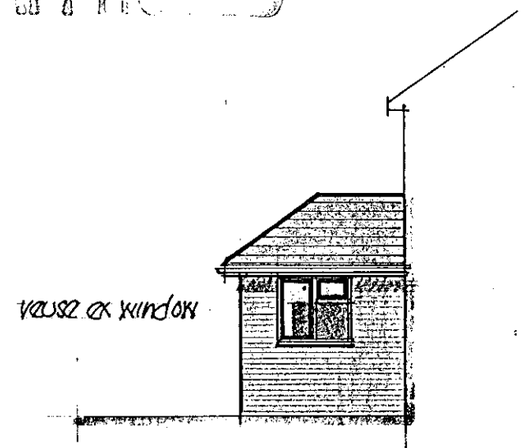

SOUTH ELEVATION

PROPOSED KITCHEN EXTENSION TO :-
13 PRIEST. AVENUE WOKINGHAM.
DWG No: B/03600/01. SCALE 1:50 & 1:100 NOV '00

D 20/11/01