




KEY: PARKING STRATEGY		
	APPLICATION BOUNDARY	
PARKING TYPOLOGIES:		
	HARDSTANDING (ALLOCATED)	118
	GARAGE	35
	INTEGRAL GARAGE	2
	TOTAL (ALLOCATED)	155
	VISITOR PARKING (UNALLOCATED)	13

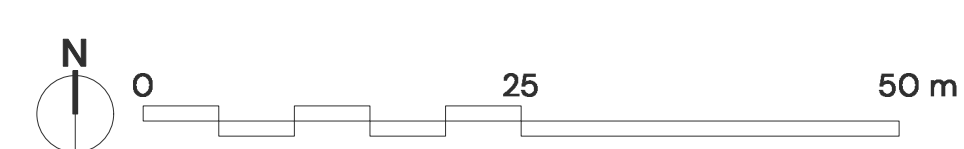

PARCEL N, ARBORFIELD GREEN, WOKINGHAM – CAR PARKING STRATEGY PLAN

| PEGASUSGROUP.CO.UK | TEAM/DRAWN BY: RNA | APPROVED BY: KUN | DATE: 11/05/2026 | SCALE: 1:500@A0 | DRWG: P24-1739_DE_01_D_09 | CLIENT: CREST NICHOLSON (CHILTERN) |