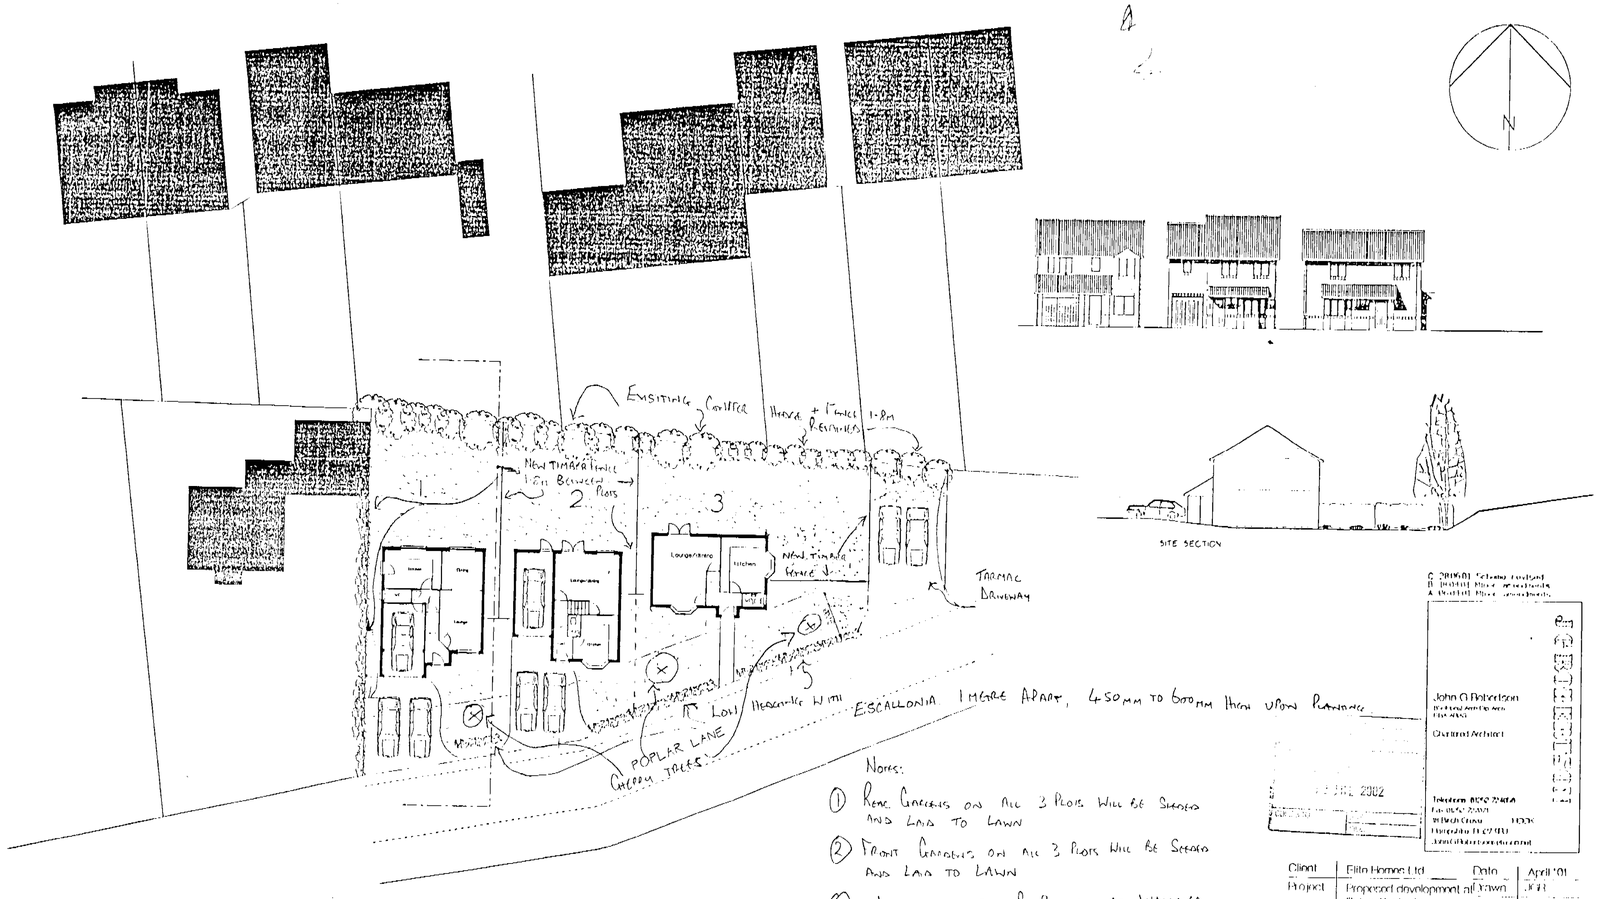

Notes:

1. Rear Gardens on All 3 Plots Will be Seeded and Laid to Lawn
2. Front Gardens on All 3 Plots Will be Seeded and Laid to Lawn
3. New Trees to be Planted as Indicated

John G Robertson
Chartered Architect

Client	Elite Homes Ltd	Date	April '01
Project	Proposed development at Illotus, Poplar Lane, Winnersh	Drawn	JGR
		Scale	1:200
Title	Landscape and Fencing Details	Drwg. No	2039/23CL

PLANS TO MEET CONDITIONS