

Dwg. No. 440/02/01

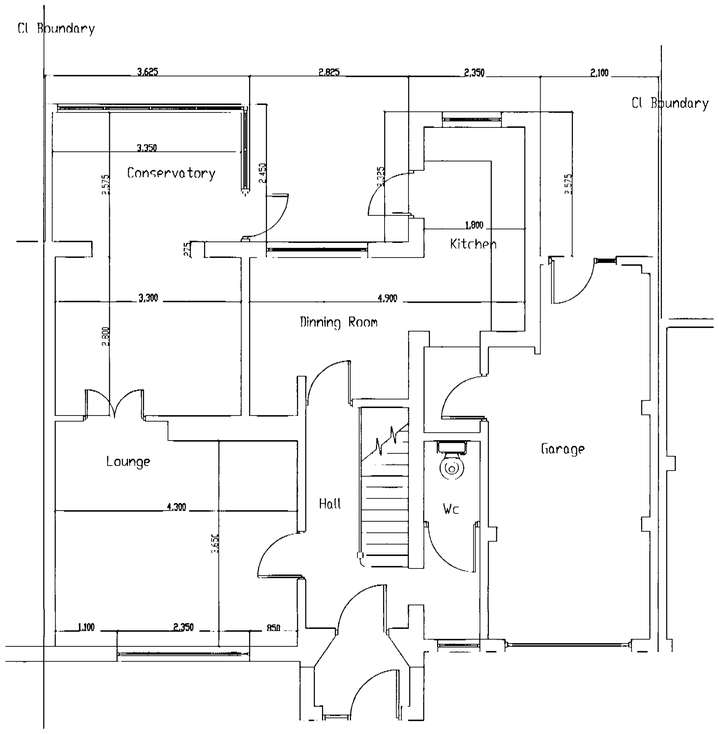


No. 15


EXISTING GROUND FLOOR PLAN
SCALE 1 : 50

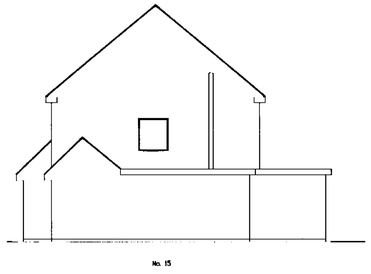

EXISTING SIDE ELEVATION
SCALE 1 : 100

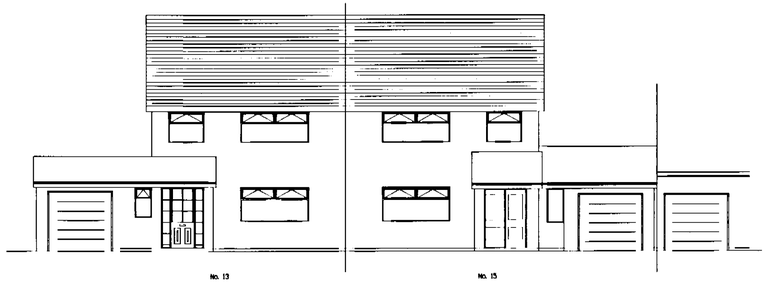

EXISTING FRONT ELEVATION
SCALE 1 : 100

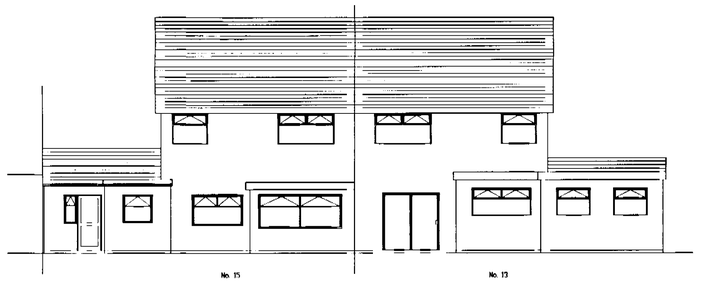

EXISTING REAR ELEVATION
SCALE 1 : 100

Notes

Revisions

Client Approval/Date

ANDERSON & ASSOCIATES
111 Long Lane, Hillingdon,
Middx, UB10 0AS.
07973 794382

COPYRIGHT (C)
This drawing is the property of Austin Associates and may not be reproduced without permission.

Drawing Status: PLANNING

Client: Mr & Mrs D. Bolster


Location:
15 Frensham Road,
Crowthorne, Berkshire.
RG45 6QJ.

Title:
PROPOSED PORCH, GARAGE MODIFICATIONS & ALTERATIONS TO EXISTING FRONT WINDOW
(EXISTING FLOOR PLAN & ELEVATIONS)

Drawn by:	Date:
L.ANDERSON	February 2002
Checked by:	**Sheet 1 of 2**
Scale: 1:100 1:50	**Dwg. No.** 440/02/01 — **Rev.**


APPROVED

Dwg. No. 440/02/02

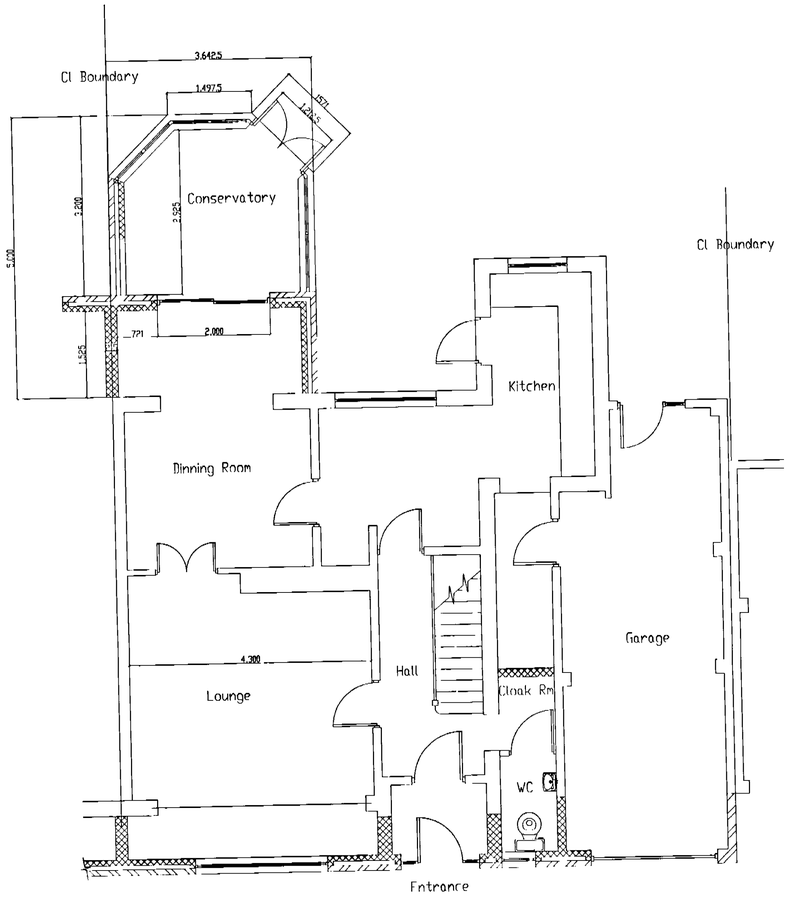


No. 15


PROPOSED GROUND FLOOR PLAN
SCALE 1 : 50

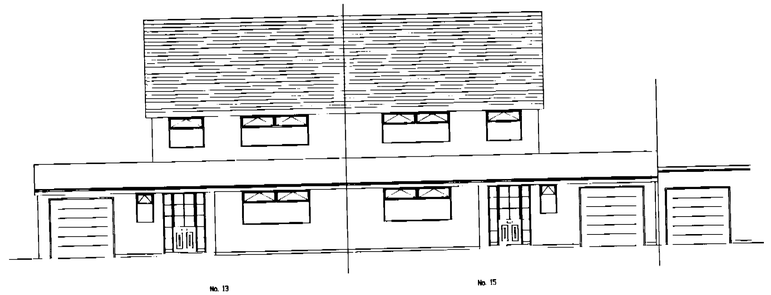

PROPOSED FRONT ELEVATION
SCALE 1 : 100

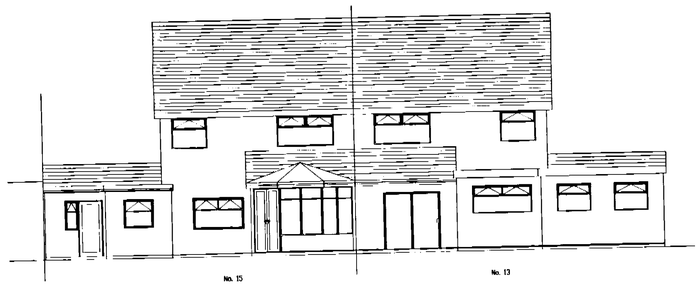

PROPOSED REAR ELEVATION
SCALE 1 : 100

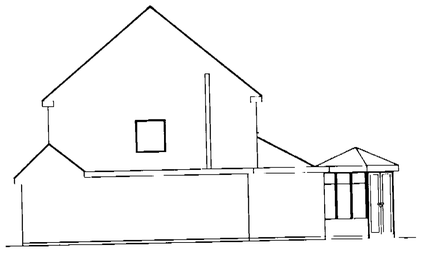

PROPOSED SIDE ELEVATION
SCALE 1 : 100

Notes

Revisions

Client Approval/Date

ANDERSON & ASSOCIATES
111 Long Lane, Hillingdon,
Middx, UB10 0AS.
07973 794382

COPYRIGHT (C)
This drawing is the property of Austin Associates and nay not be reproduced without permission.

Drawing Status: PLANNING

Client: Mr & Mrs D. Bolster

Location:
15 Frensham Road,
Crowthorne, Berkshire.
RG45 6QJ.

Title:
PROPOSED PORCH, GARAGE MODIFICATIONS & ALTERATIONS TO EXISTING FRONT WINDOW

Drawn by:	Date:	
L.ANDERSON	February 2002	
Checked by:	Sheet 2 of 2	
Scale: 1:100 1:50	Dwg. No. 440/02/02	Rev.

APPROVED

22/4/03